





EXISTING REAR ELEVATION

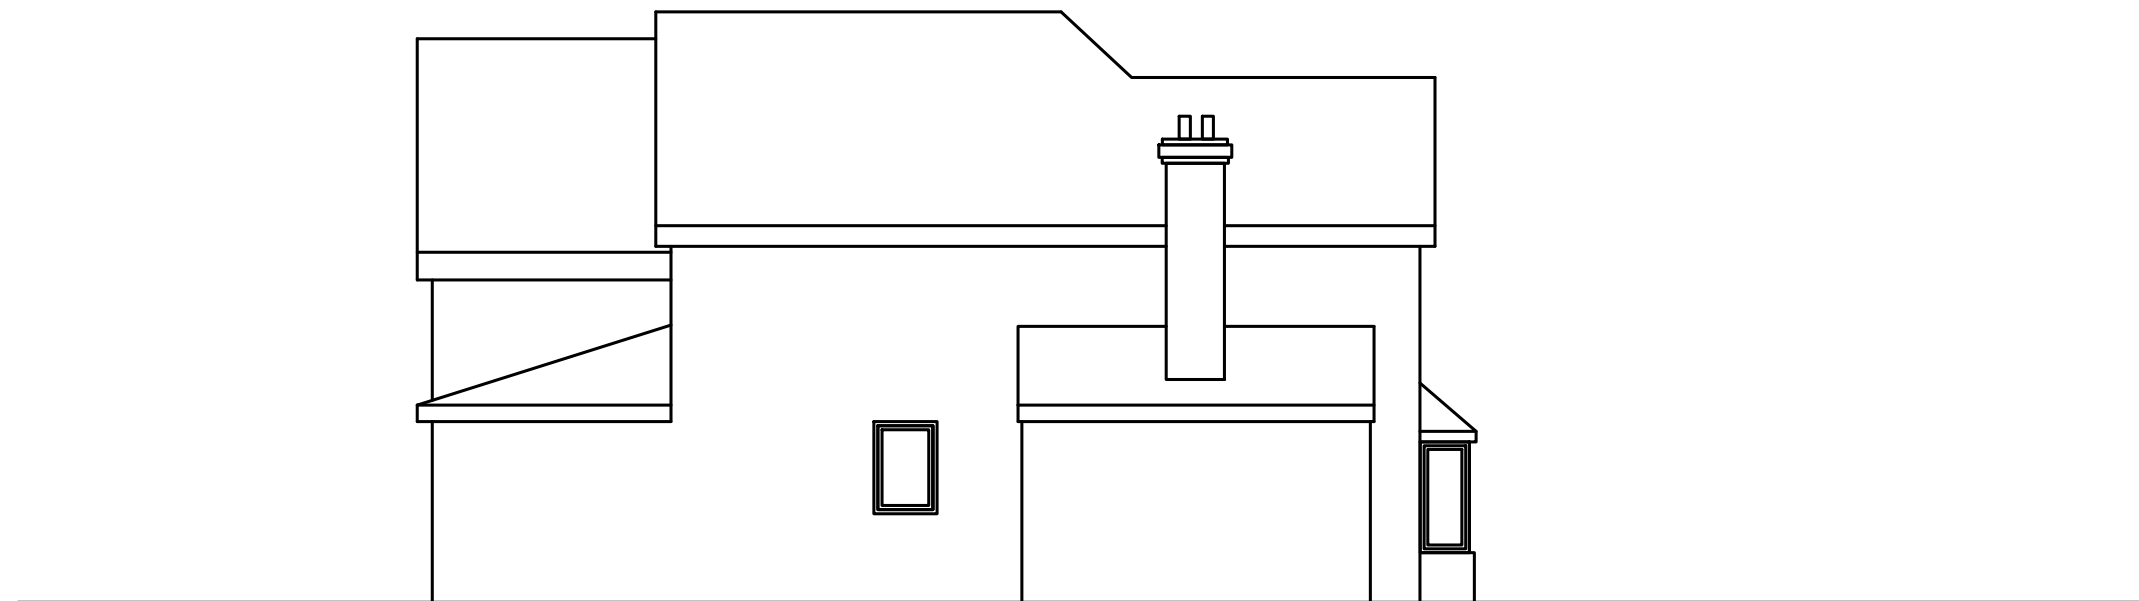

EXISTING SIDE A ELEVATION



EXISTING SIDE B ELEVATION

 

SCALE 1:100 @ A3

PP004	A	1:100@A3	FEBRUARY 2026	TRISH BARSON	 Trish Barson Designs	Tel: 07947 919717 Email: trish@trishbarsondesigns.co.uk Web: www.trishbarsondesigns.co.uk
DRG. TITLE EXISTING ELEVATIONS		PROJECT ADDRESS 137 OLD WOOSHILL LANE, WOKINGHAM				