



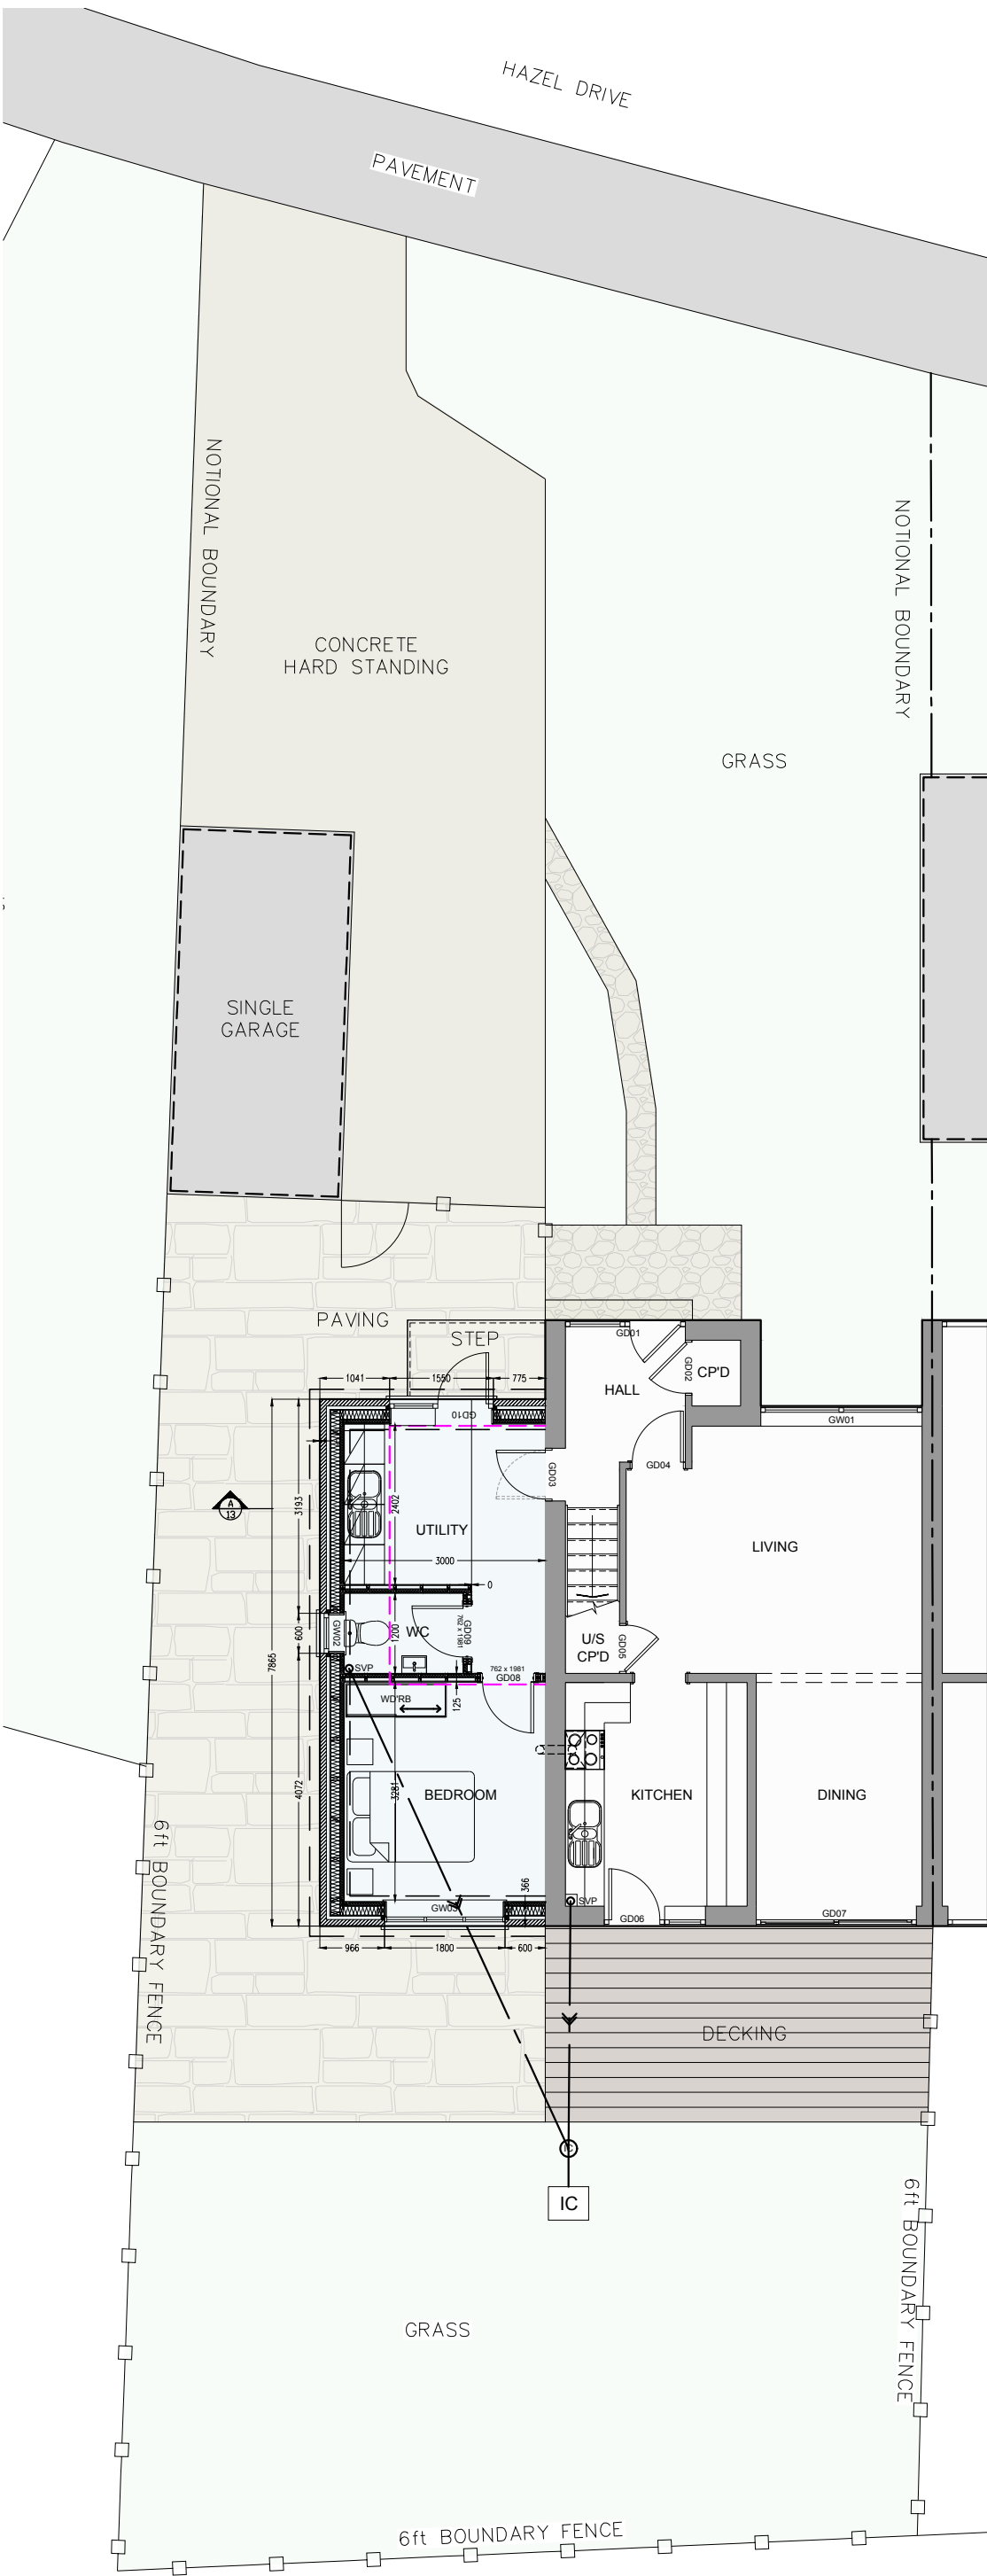

GROUND FLOOR AS PROPOSED

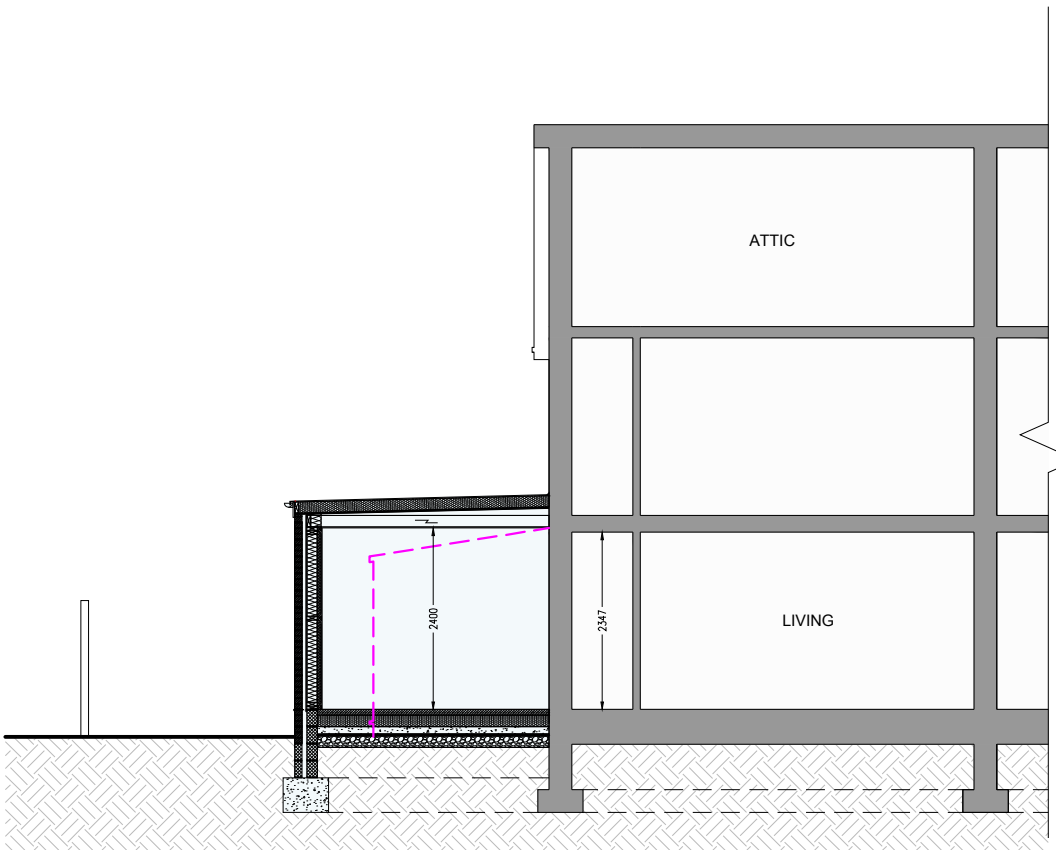


SECTION THROUGH A - A1 AS PROPOSED

KEY


- Floor Area of Existing Building
- Floor Area of Proposed New Building
- Outline of existing building to be demolished
- Proposed internal structure to be demolished

Materials


- 1 - Red clay bricks to match the existing building
- 2 - Red clay brick soldier course lintel
- 3 - White double glazed uPVC windows and doors
- 4 - White plastic rainwater goods
- 5 - GRP roof covering

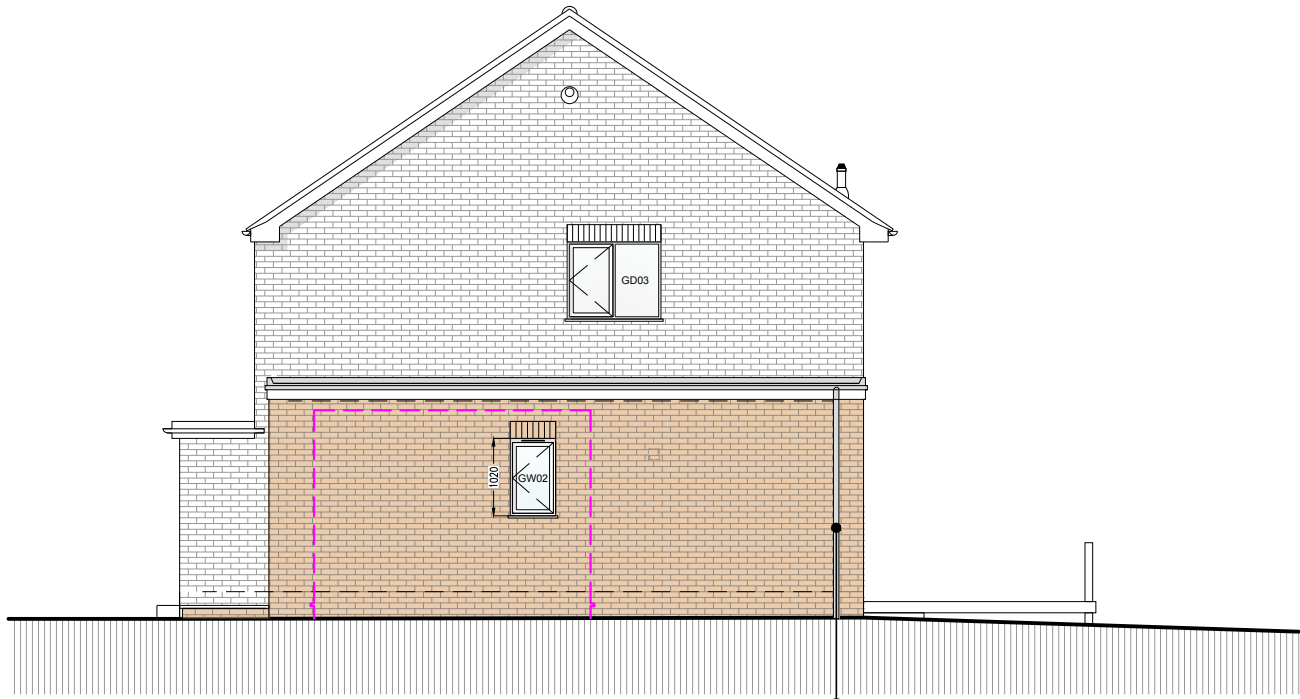

EAST ELEVATION AS PROPOSED

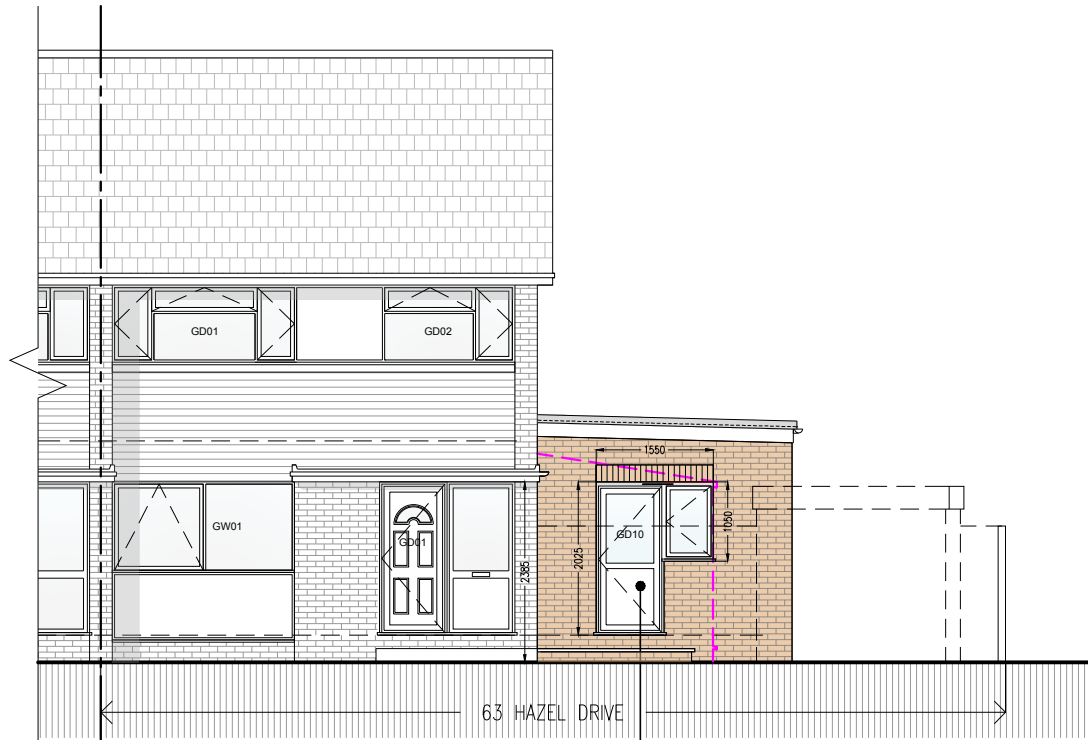


SOUTH ELEVATION AS PROPOSED
(GARAGE OMITTED FOR CLARITY)

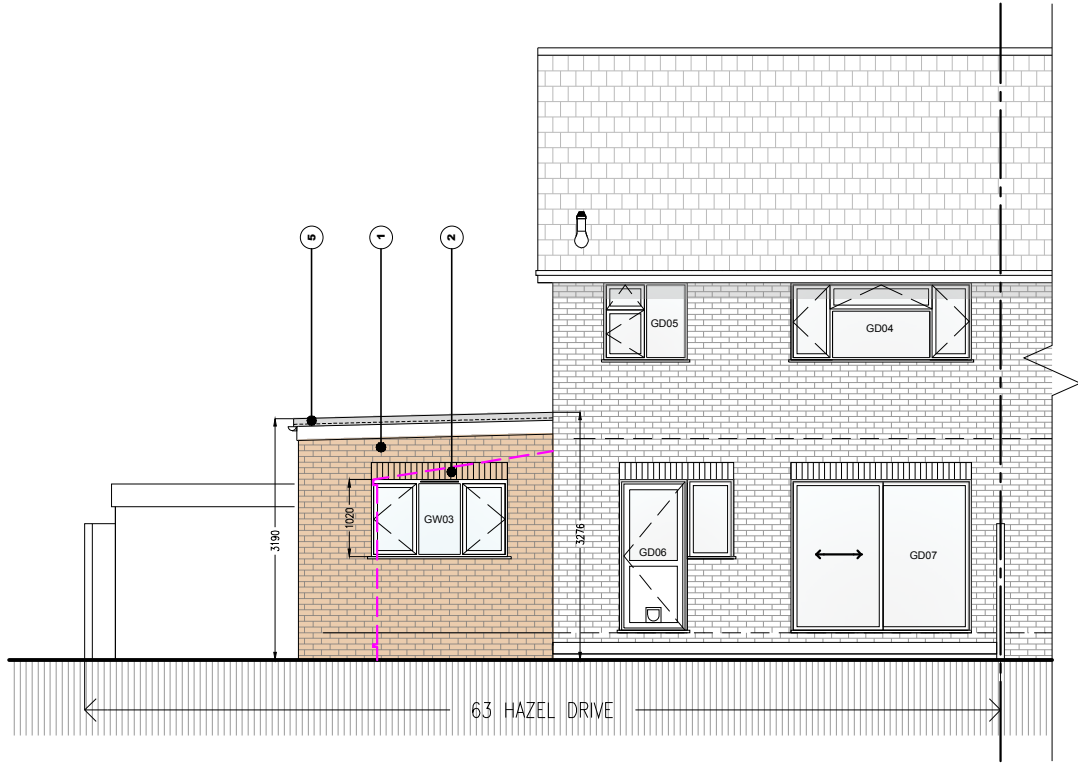

NORTH ELEVATION AS PROPOSED



SOUTH ELEVATION AS PROPOSED

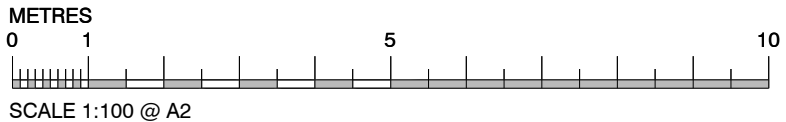

SCALE FOR PLANNING
PURPOSES ONLY

This drawing must only be scaled for planning purposes.

The Contractor is to verify all dimensions, levels and datum's prior to commencement of work.

Any discrepancies are to be reported immediately to Lovegrove Studios.

Variations and modifications to the work shown on these drawings are not to be carried out without the written permission of Lovegrove Studios.

This drawing is the property of Lovegrove Studios and must not be copied or reproduced except with their express permission nor may the design or any information thereon be disclosed to any third party.

REVISION	BY	DATE	DETAILS
A	AJL	22/01/26	Minor amendments

NOTES

PLANNING

LOVEGROVE STUDIOS

Architecture – Design – Technology

28 Channells Lane, Horton, Ilminster, TA19 9QL
Taunton TA1 1HB
Tel: 07761670056
Email: ajlovegrove@googlemail.com

CLIENT
Mr and Mrs Newton

PROJECT
Extension and Alterations
63 Hazel Drive, Woodley,
Reading, RG5 3SA

PLANS, ELEVATIONS
AND SECTION
AS PROPOSED

DRAWN BY	AJL	DATE	14/01/26
SCALE	1 : 100	PAPER	A2
DRAWING No	26.1026 / 02	REV	A ©