



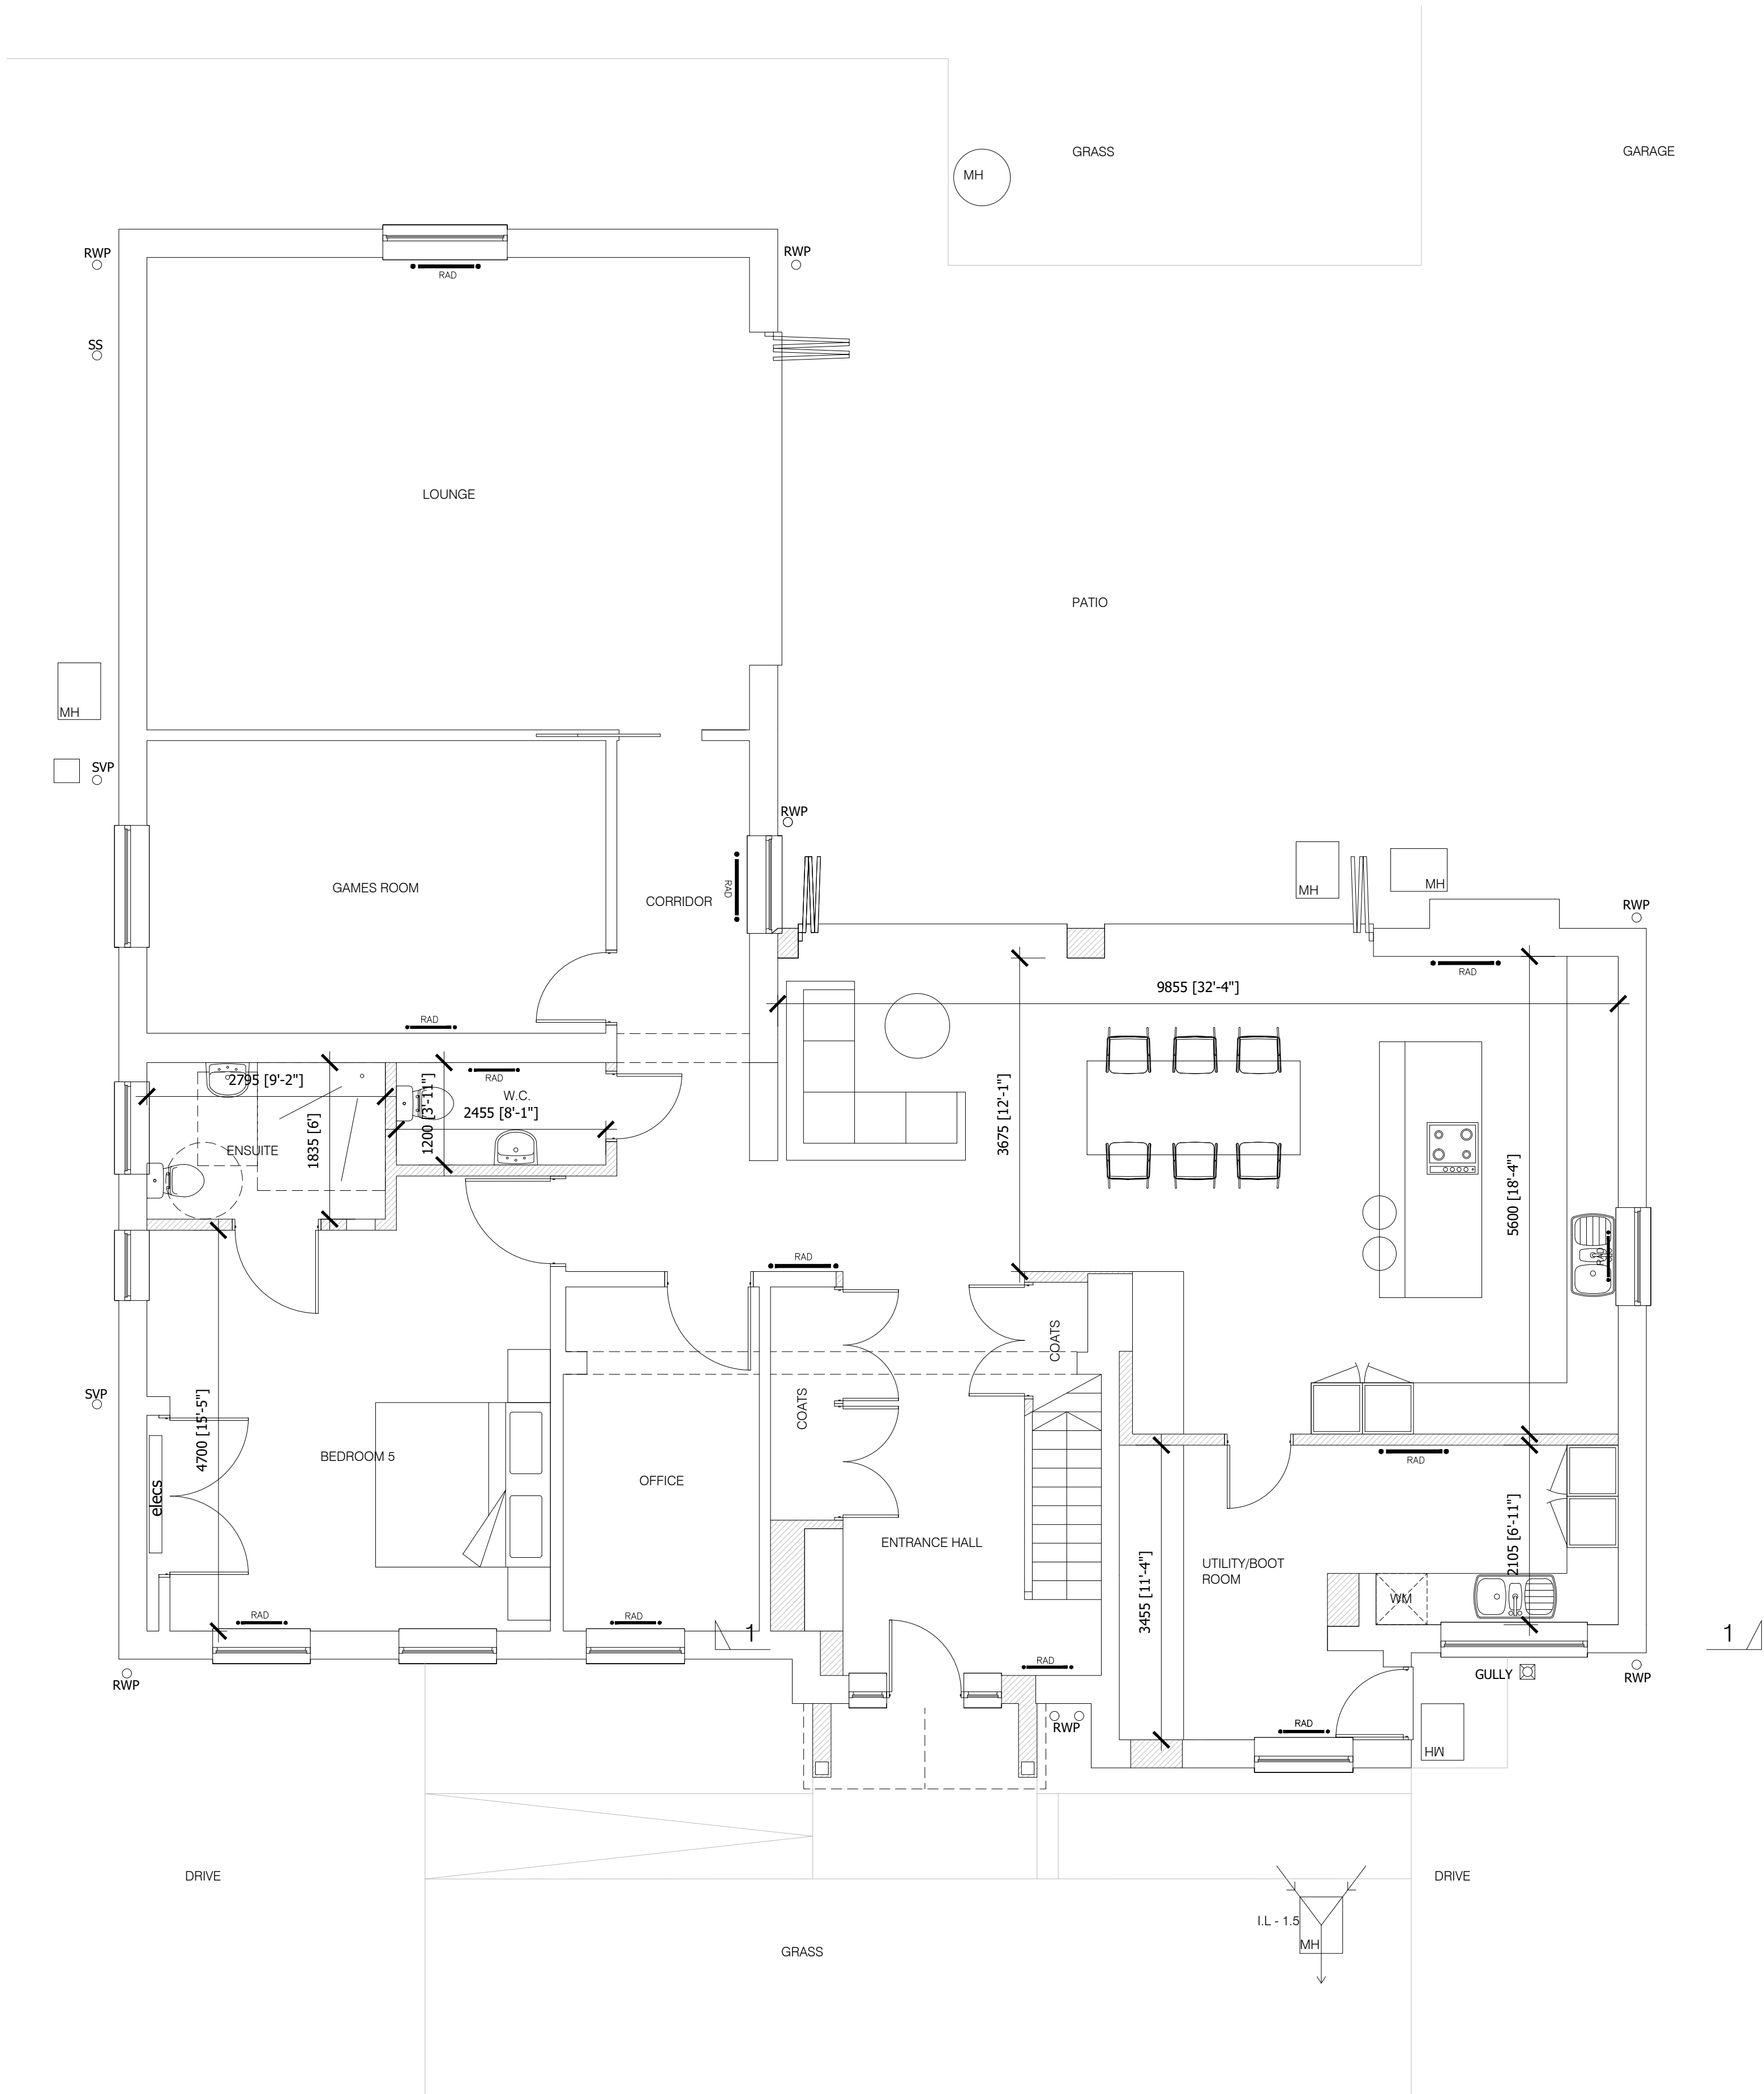

GROUND FLOOR PLAN  
SCALE 1:50

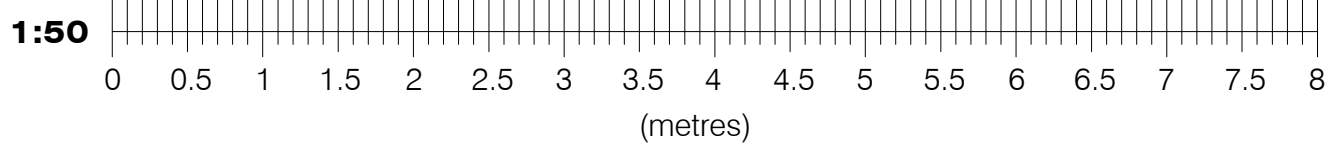

- NOTES:
- THIS DRAWING IS TO BE READ IN CONJUNCTION WITH ALL RELEVANT ARCHITECTS, SUB-CONTRACTORS AND ARCHITECTURAL DRAWINGS.
  - THIS DRAWINGS REMAINS THE COPYRIGHT OF JETARCH DESIGN LTD AND MAY NOT BE SHARED OR REPRODUCED WITHOUT THEIR KNOWLEDGE



100 Berkshire Place  
Winnersh Triangle  
Wokingham, Berkshire RG41 5RD  
Tel: 07787296792  
email: info@jetarchdesign.co.uk

Client  
MS SALT & MR DUDLEY

Property:  
7 BUCKHURST GROVE  
WOKINGHAM  
RG40 2JR

Drawing Title:  
DETAILS OF PROPOSED  
GROUND FLOOR PLAN

| Rev. | Date | Revisions |
|------|------|-----------|
|      |      |           |
|      |      |           |
|      |      |           |

|             |           |
|-------------|-----------|
| Drawing No. | Rev.      |
| A1/450/04   |           |
| Plot Date:  | JUN 25    |
| Scale       | 1:50 @ A1 |
| Date        | JUNE 25   |
| Drawn       | SA        |