

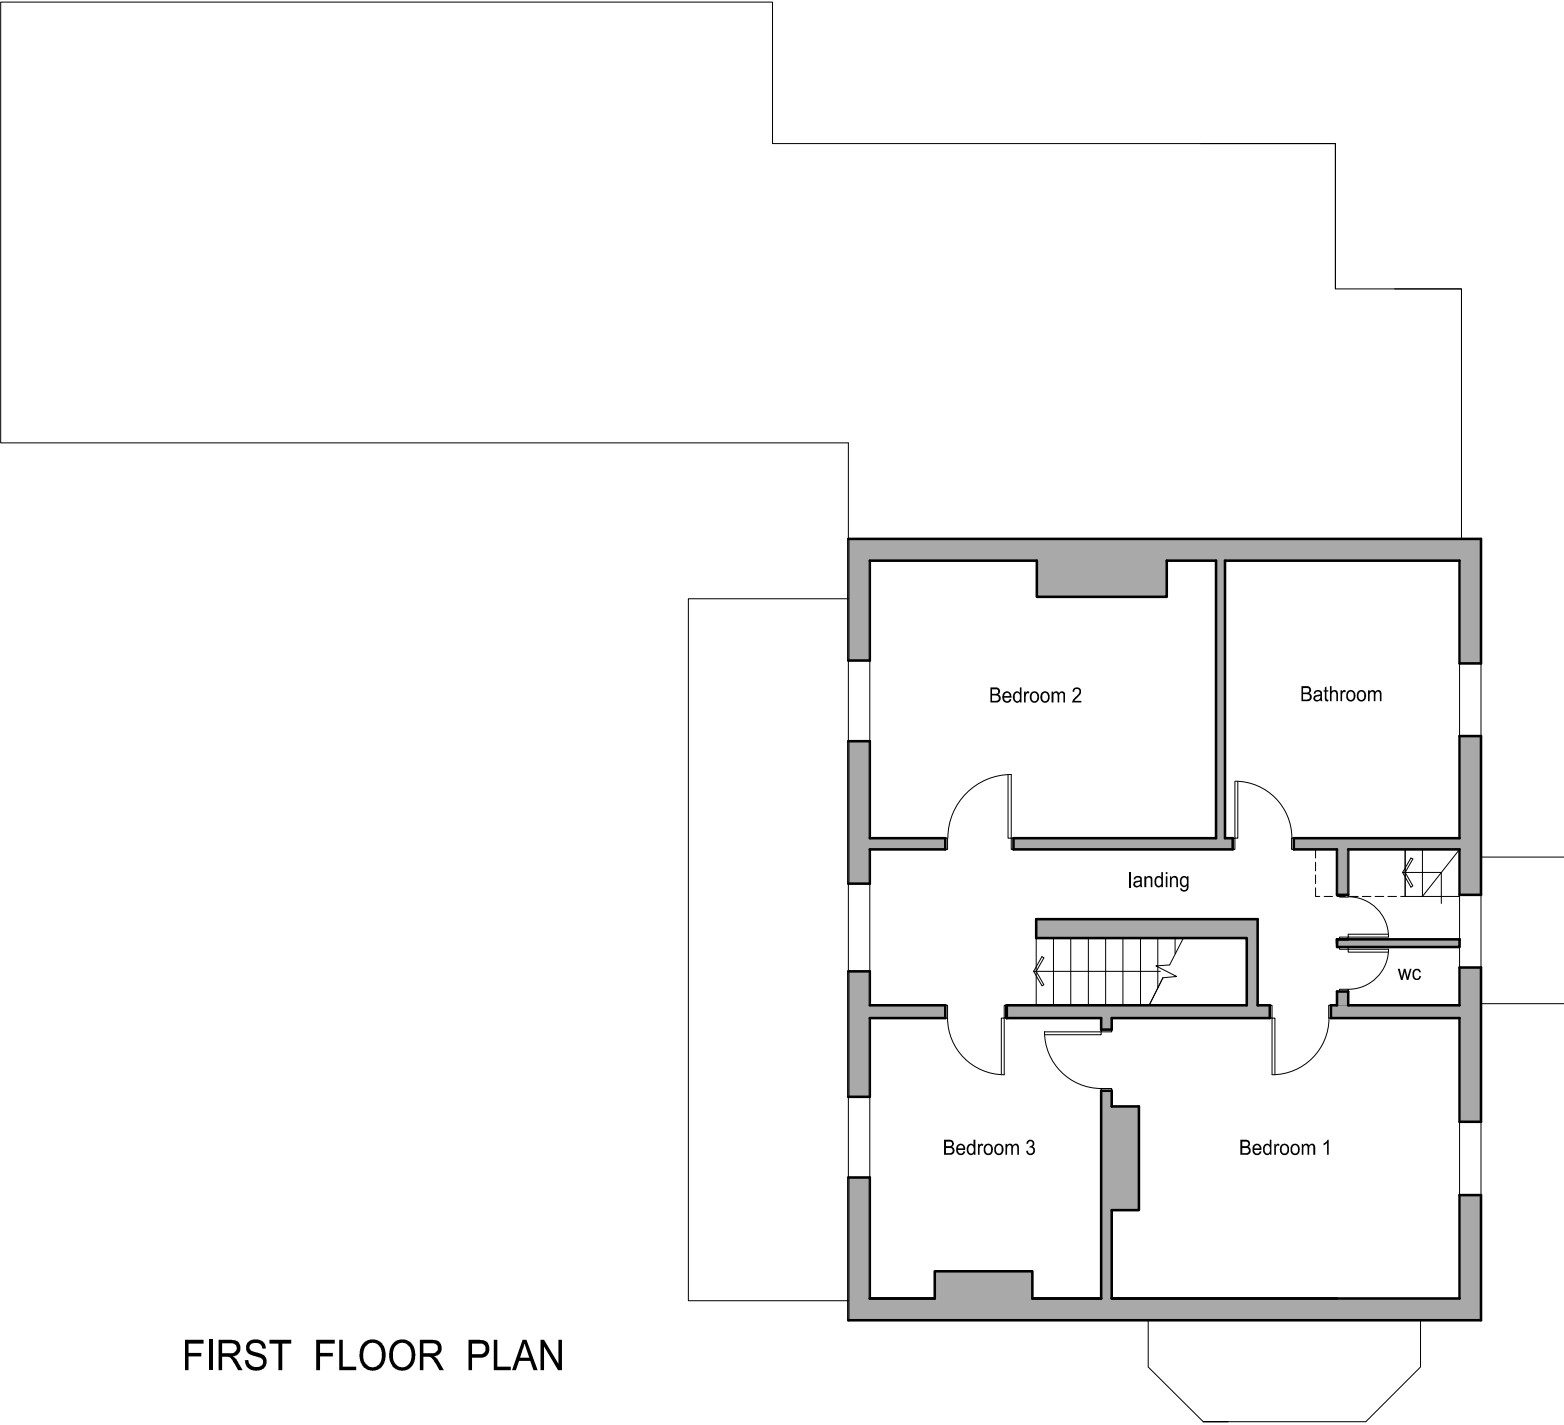


VERIFY ALL DIMENSIONS BEFORE
SETTING OUT, COMMENCING WORK OR MAKING ANY SHOP DRAWINGS.
REPORT ANY DISCREPANCIES TO SUPERVISING OFFICER IMMEDIATELY.
COPYRIGHT ©

1:100 scale Bar
This Drawing has been produced for printing onto A3 size paper,

 

FIRST FLOOR PLAN

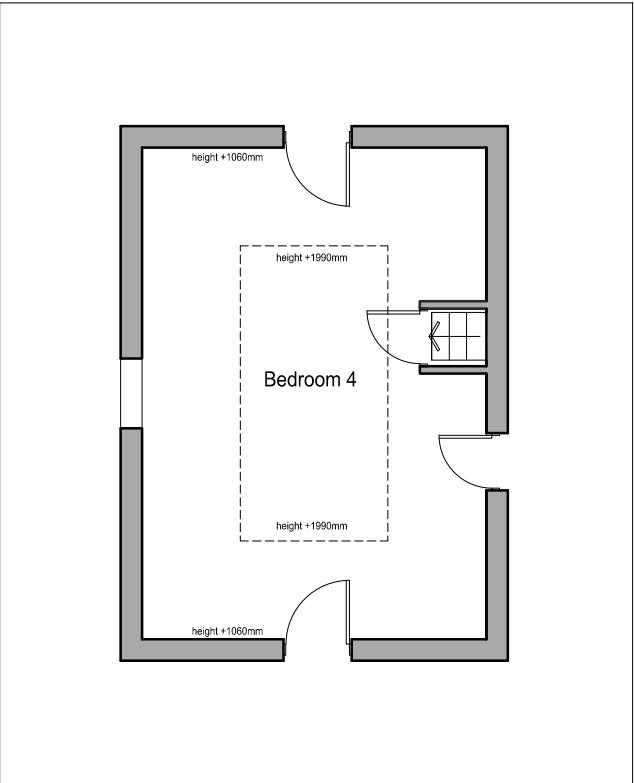

SECOND FLOOR PLAN

ARCHITECTURE AND
TECHNICAL SERVICES



CLIENT Mr & Mrs O. Hicks

JOB Sussex Lodge, Sussex Lane,
Spencers Wood, RG7 1BY

DRG EXISTING FIRST & SECOND
FLOOR PLAN

SCALE 1:100 (A3) DRAWN D.NORVAISA DATE AUGUST 2021

D//ARCH
272 London Road
Earley
Reading
RG6 1AJ
0750 779 1187
dnarchitecture@yahoo.com

DN1010/102B