



Rev	Description	Date




N. Front Elevation 1:100

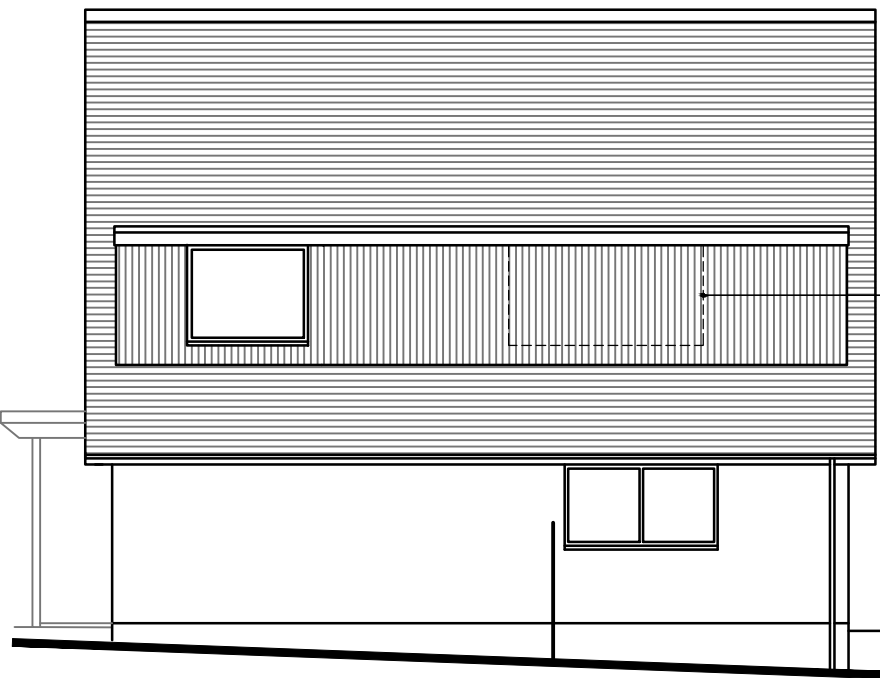


W. Side Elevation 1:100

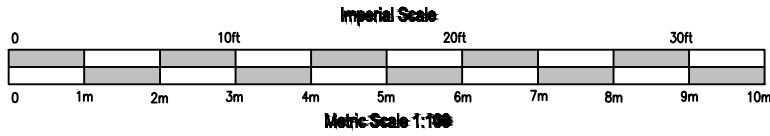


S. Rear Elevation 1:100

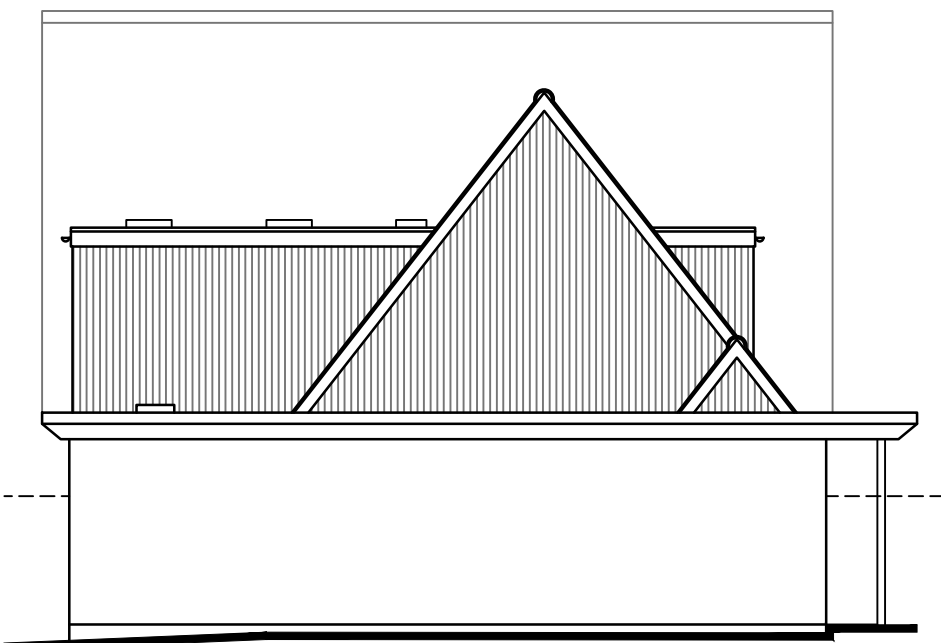

E. Side Elevation 1:100

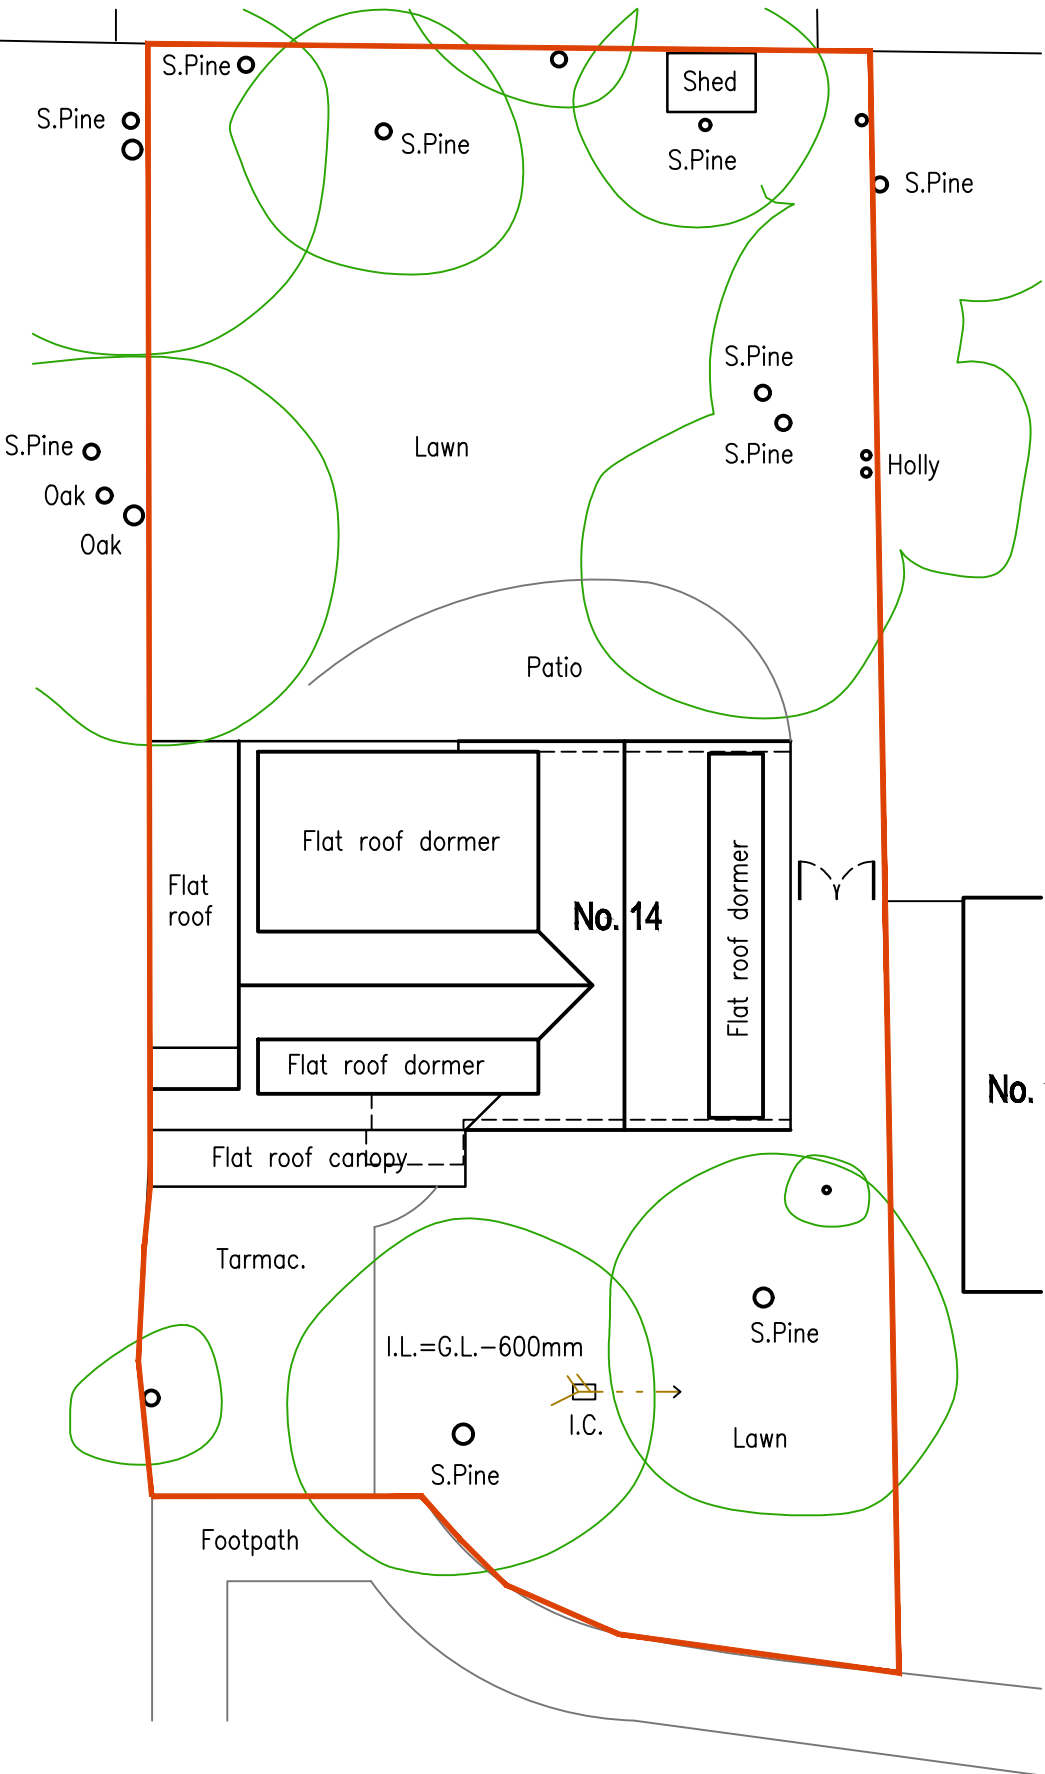

Site/Roof Plan 1:200

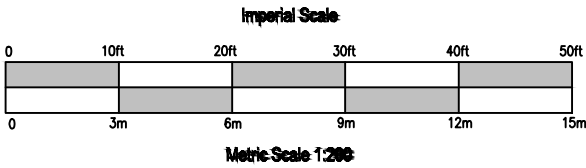

AVES ARCHITECTURAL

architecture
and planning

CLIENT Mr & Mrs A Angelov

115 Anstey Road
Alton
Hampshire
GU34 2RN
01420 543706

JOB Reinstated Window at
14 Heatherway, Crowthorne

DRG EXISTING ELEVATIONS & SITE PLAN

es162@btinternet.com

SCALE 1:100 / 200 DRAWN ma

DATE May 2024

24/06/02