

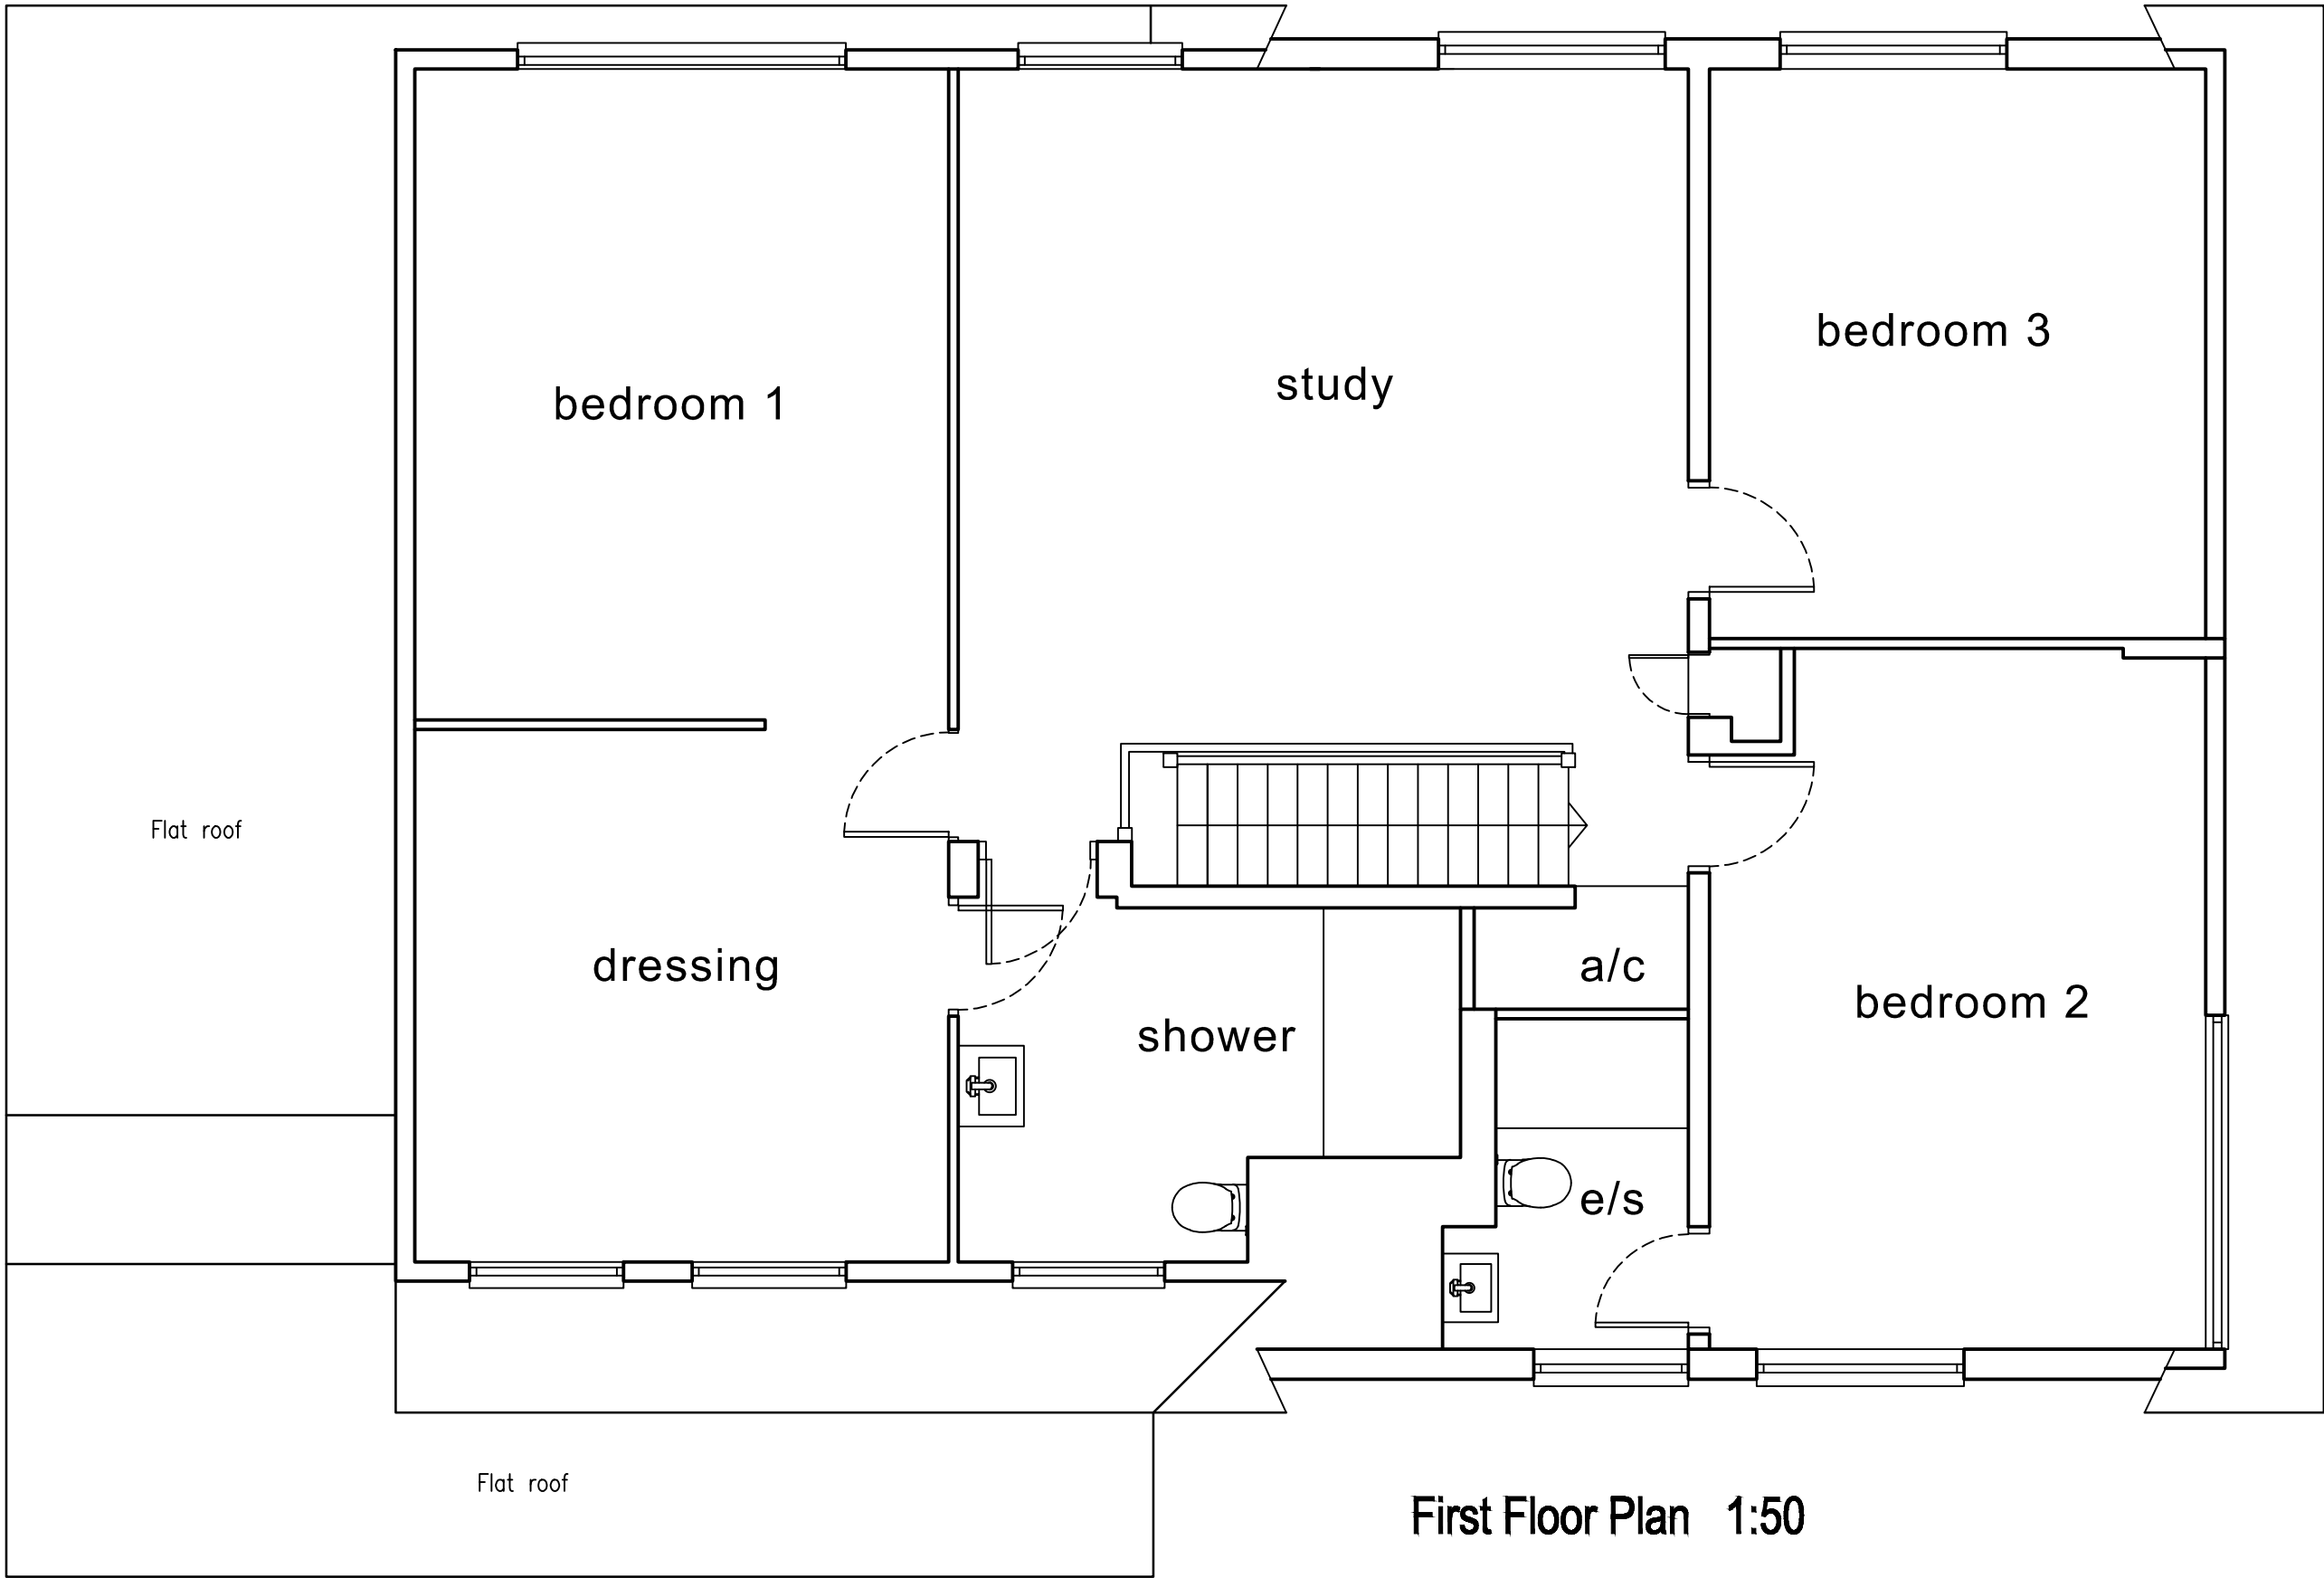


| Rev | Description | Date |
|-----|-------------|------|
|     |             |      |
|     |             |      |
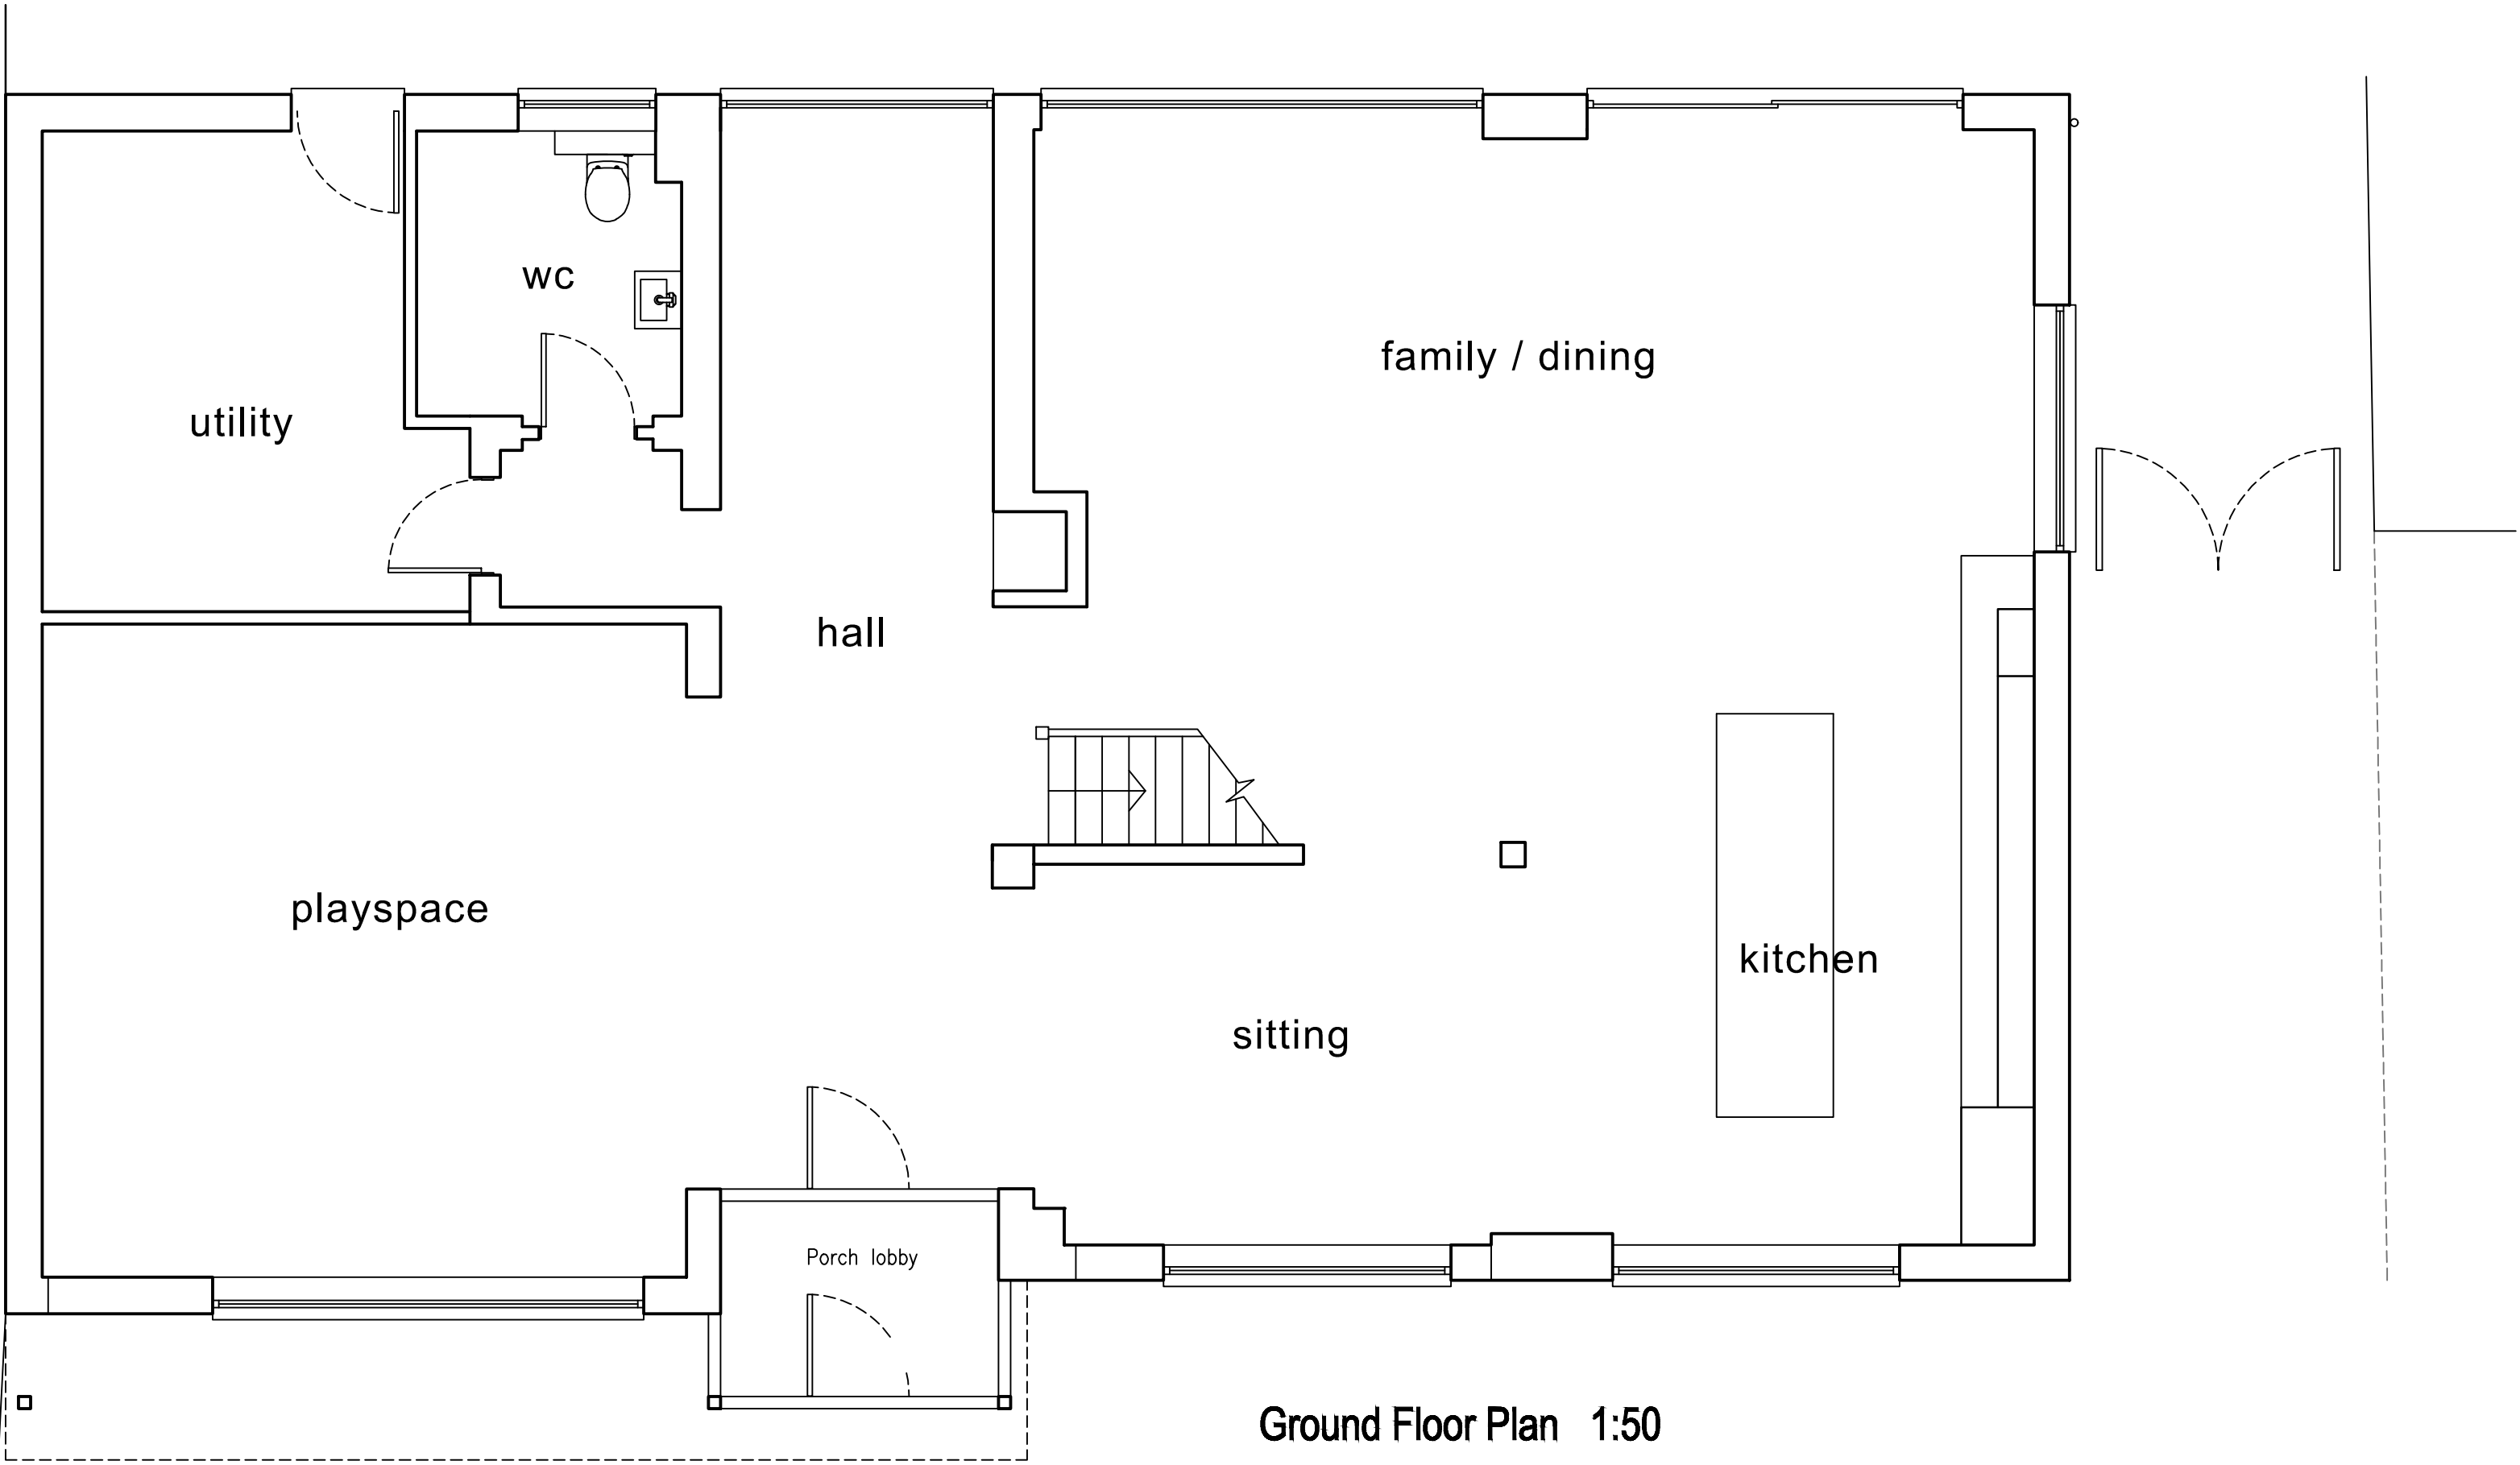

First Floor Plan 1:50

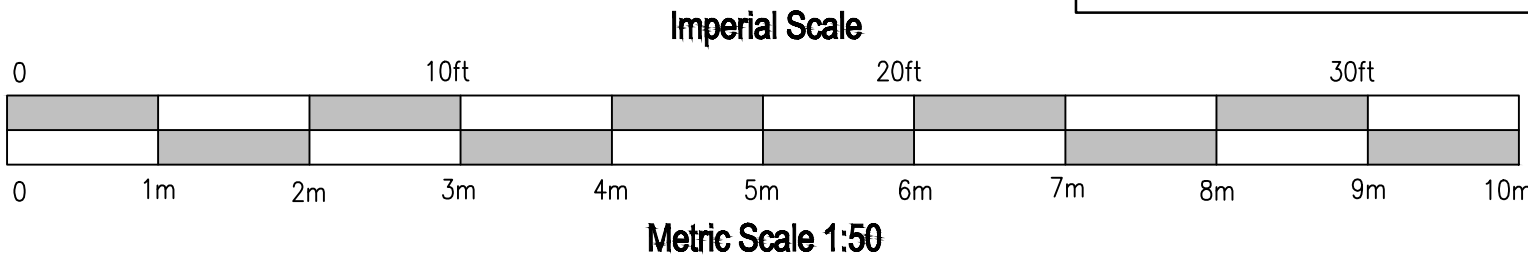

Ground Floor Plan 1:50

# AVES ARCHITECTURAL

architecture  
and planning

CLIENT Mr & Mrs A Angelov

115 Anstey Road  
Alton  
Hampshire  
GU34 2RN  
01420 543706

JOB Reinstated Window at  
14 Heatherway, Crowthorne  
DRG EXISTING FLOOR PLANS

aves162@btinternet.com

SCALE 1: 50 DRAWN ma DATE May 2024

24/06/01