




Contractors and consultants are not to scale dimensions from this drawing

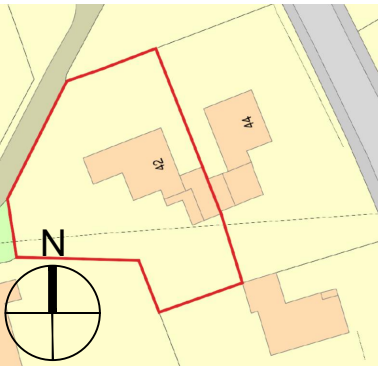

Location plan (not to scale)

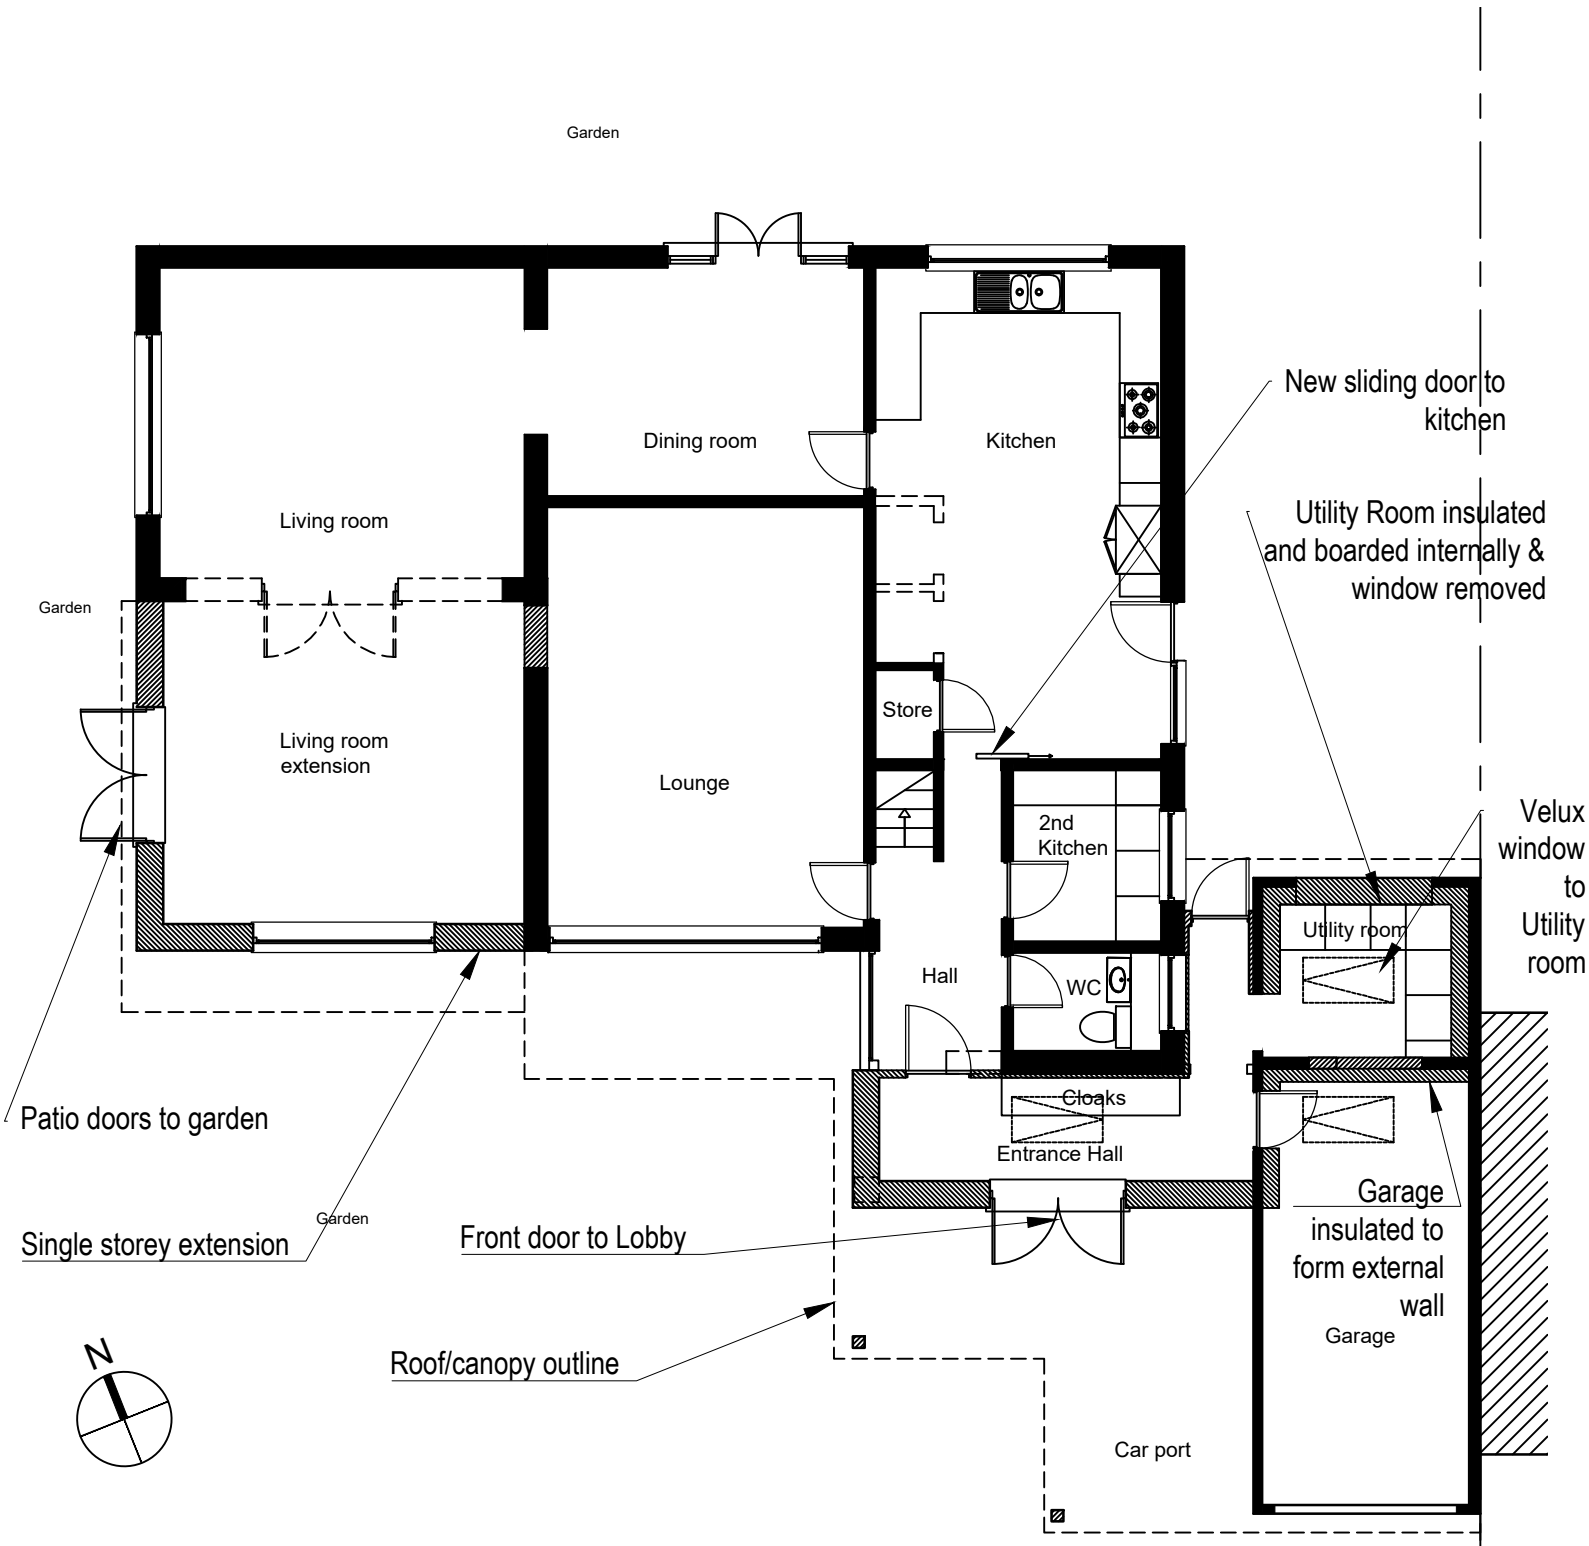

Proposed ground floor plan

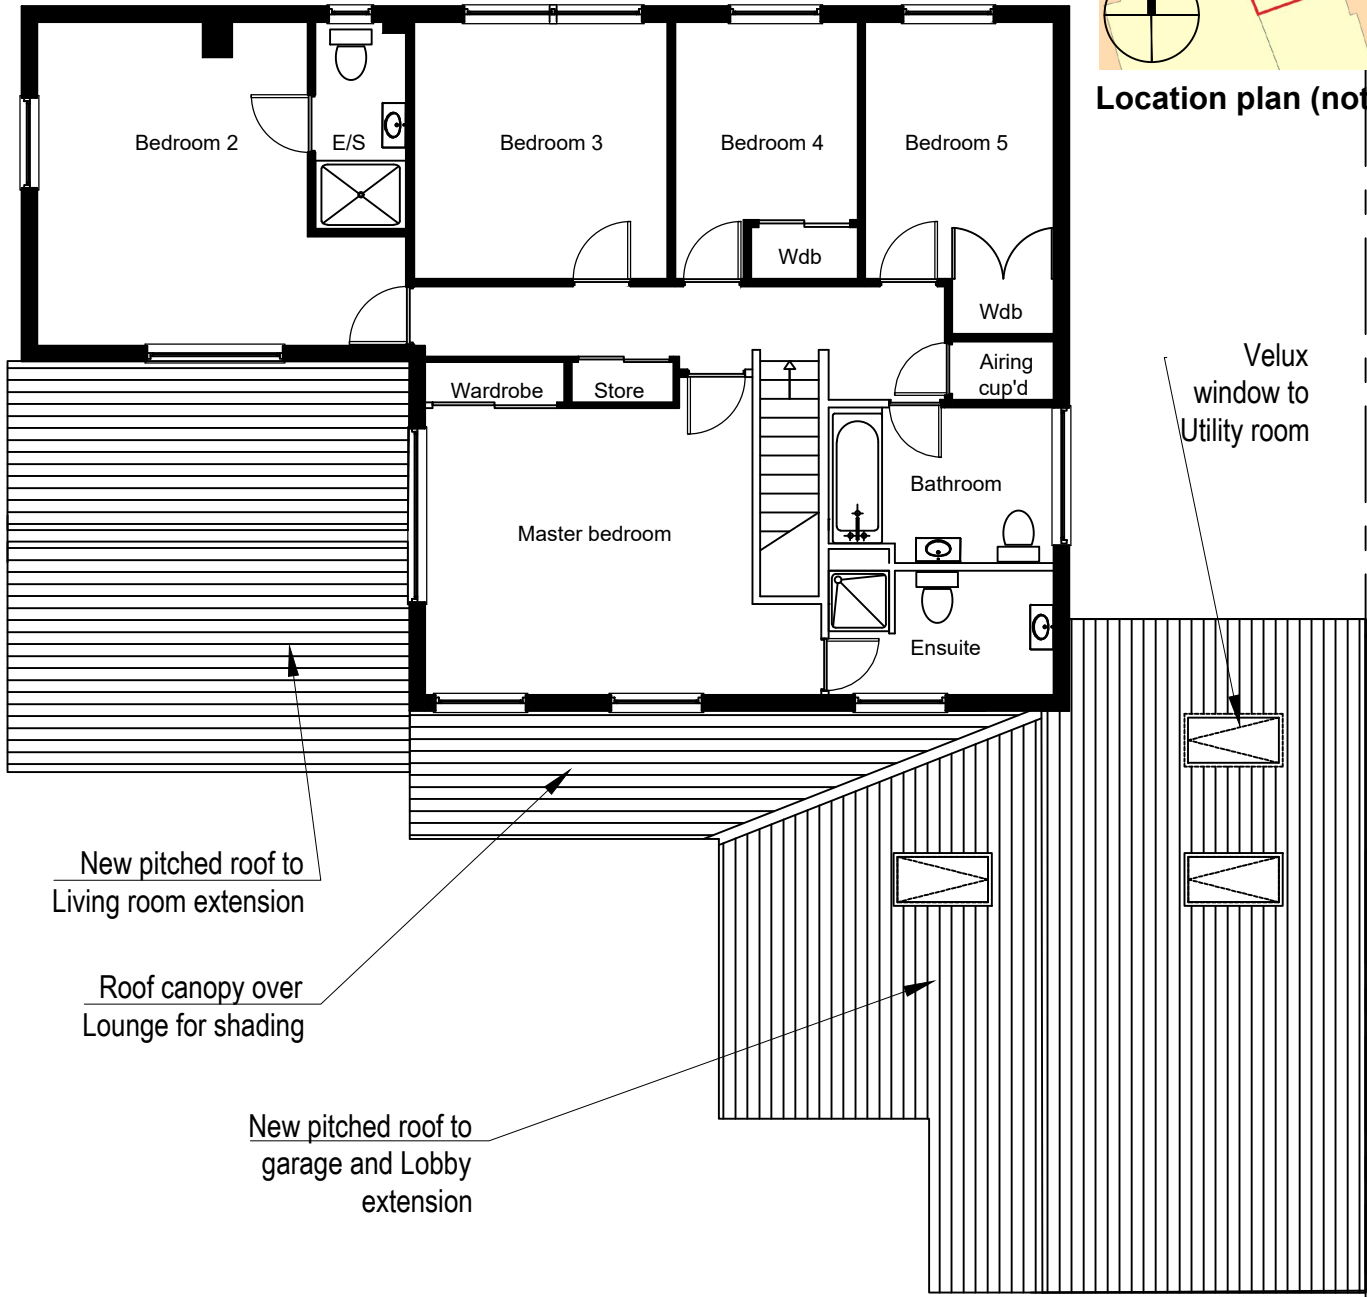

Proposed first floor plan

P3	22-10-24	Planning application submission
P2	21-10-24	Planning application amendments
P1	23-09-24	Planning application amendments
P	10-01-24	Planning application
C	10-12-23	Amendments
B	21-11-23	Amendments
A	06-10-23	Amendments
-	18-07-23	For Information
Revision	Date	Description

Status		
For Information		
Scale	Drawn By	Date
1:100@A3	SG	Jul 23
Job Number	Drawing Number	Revision
039	03-06	P3

