



Notes:

The new pitched roof is at 30 degrees to accommodate the solar panels.
The ground floor extension also has a pitched roof.

A shallow ridge pitched roof replaces the flat roof over the garage and hallway to increase the headroom internally and provide car port space externally.

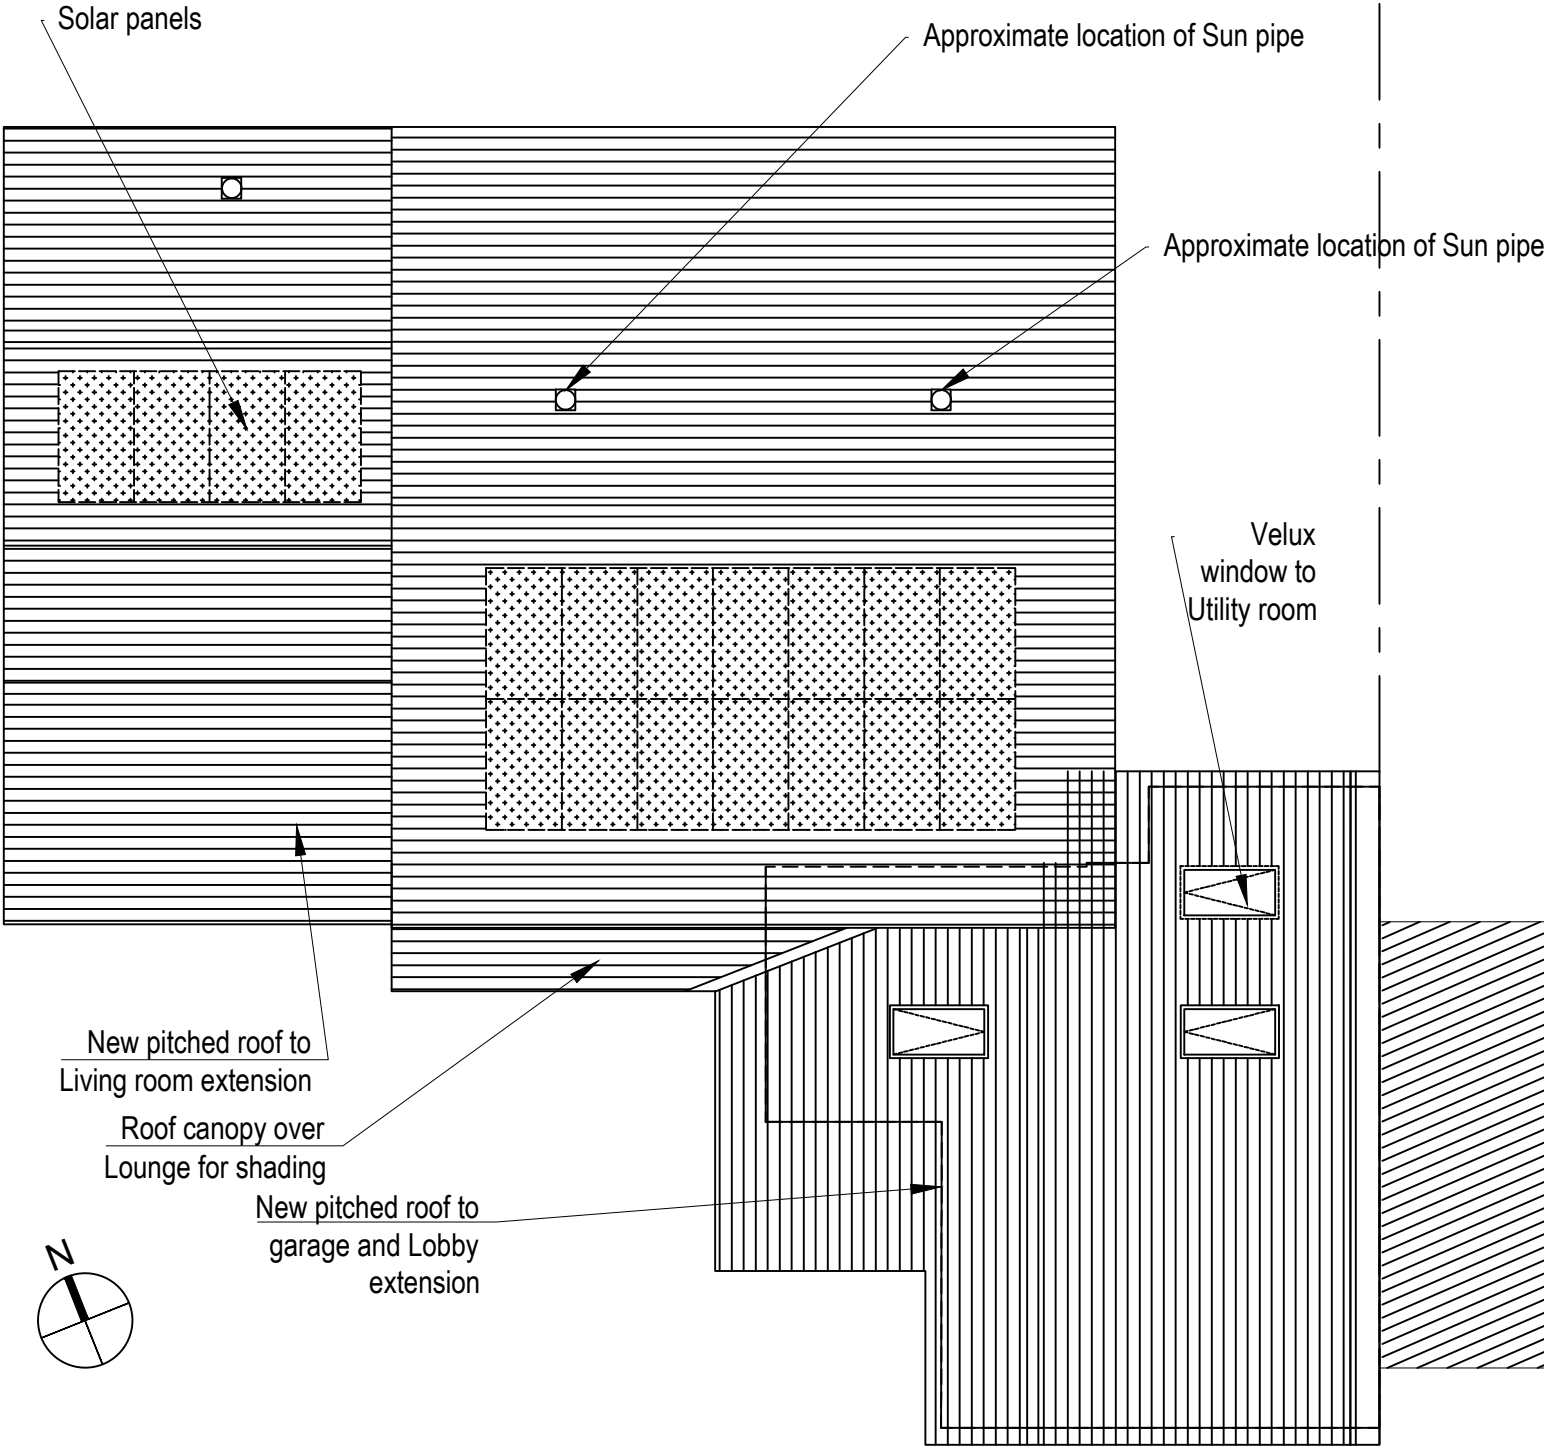


Proposed roof plan

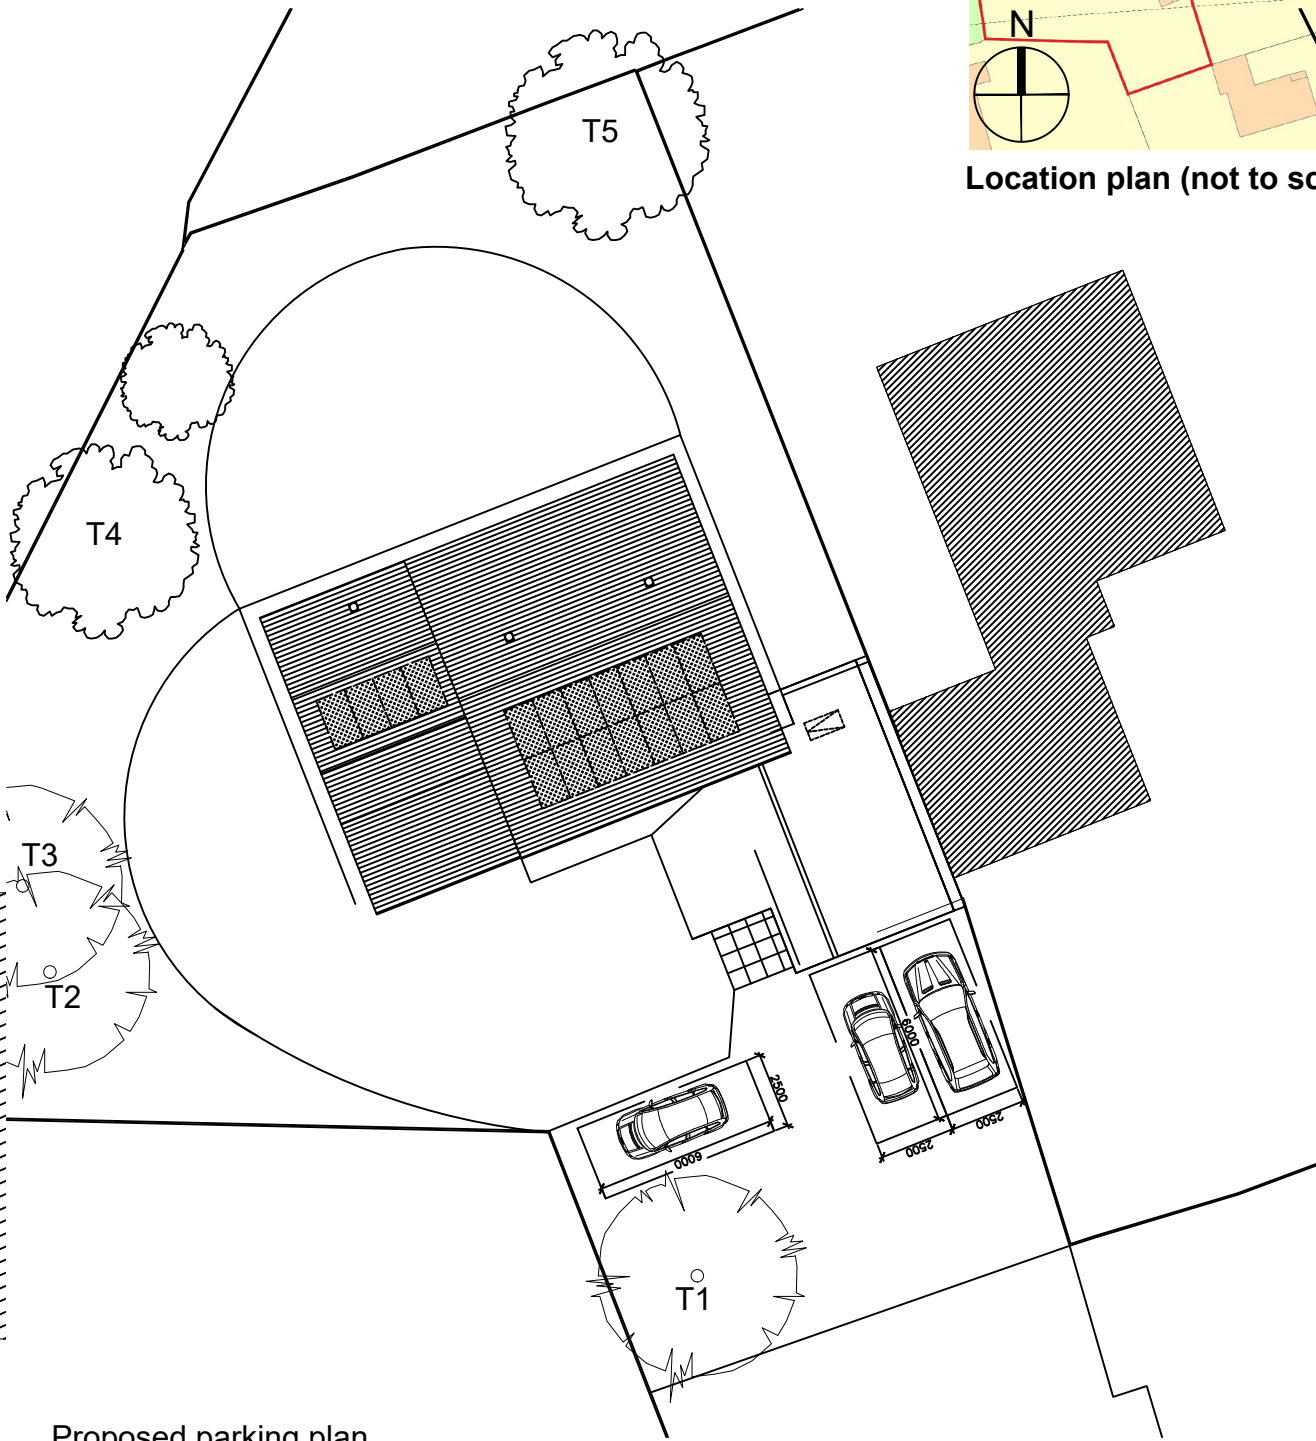

Proposed parking plan

Contractors and consultants are not to scale dimensions from this drawing

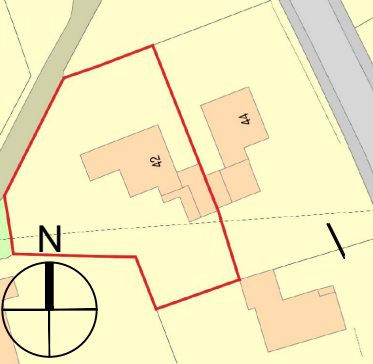

Location plan (not to scale)

P2	22-10-24	Planning application submission
P1	21-10-24	Planning application amendments
P	10-01-24	Planning application
A	10-12-23	Amendments
-	18-07-23	For Information
Revision	Date	Description

Status
For Information

Scale
1:100 & 250
@A3
Job Number
039

Drawn By
SG
Drawing Number
03-07

Date
Jul 23
Revision
P2