


Contractors and consultants are not to scale dimensions from this drawing

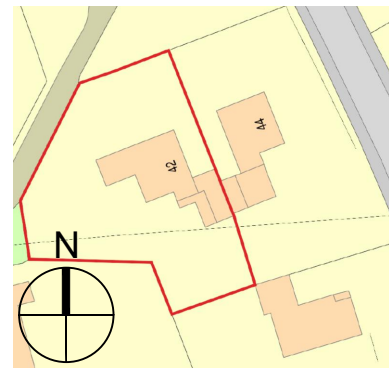

Location plan (not to scale)



East elevation




Existing cladding under window



North elevation



Client
L Grierson
Project
42 Wellesley Drive, Crowthorne
Description
Existing Elevations

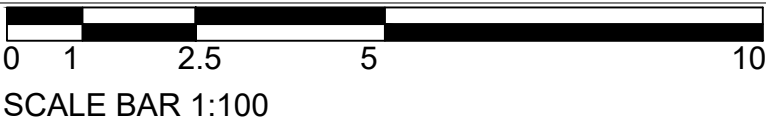

P1	22-10-24	Planning application submission
P	10-01-24	Planning application
-	09-06-23	For Information
Revision	Date	Description

Status For Information		
Scale 1:100@A3	Drawn By SG	Date Jun 23
Job Number 039	Drawing Number 05-02	Revision P1