




Contractors and consultants are not to scale dimensions from this drawing

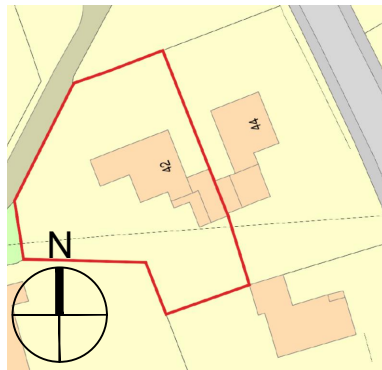


Location plan (not to scale)

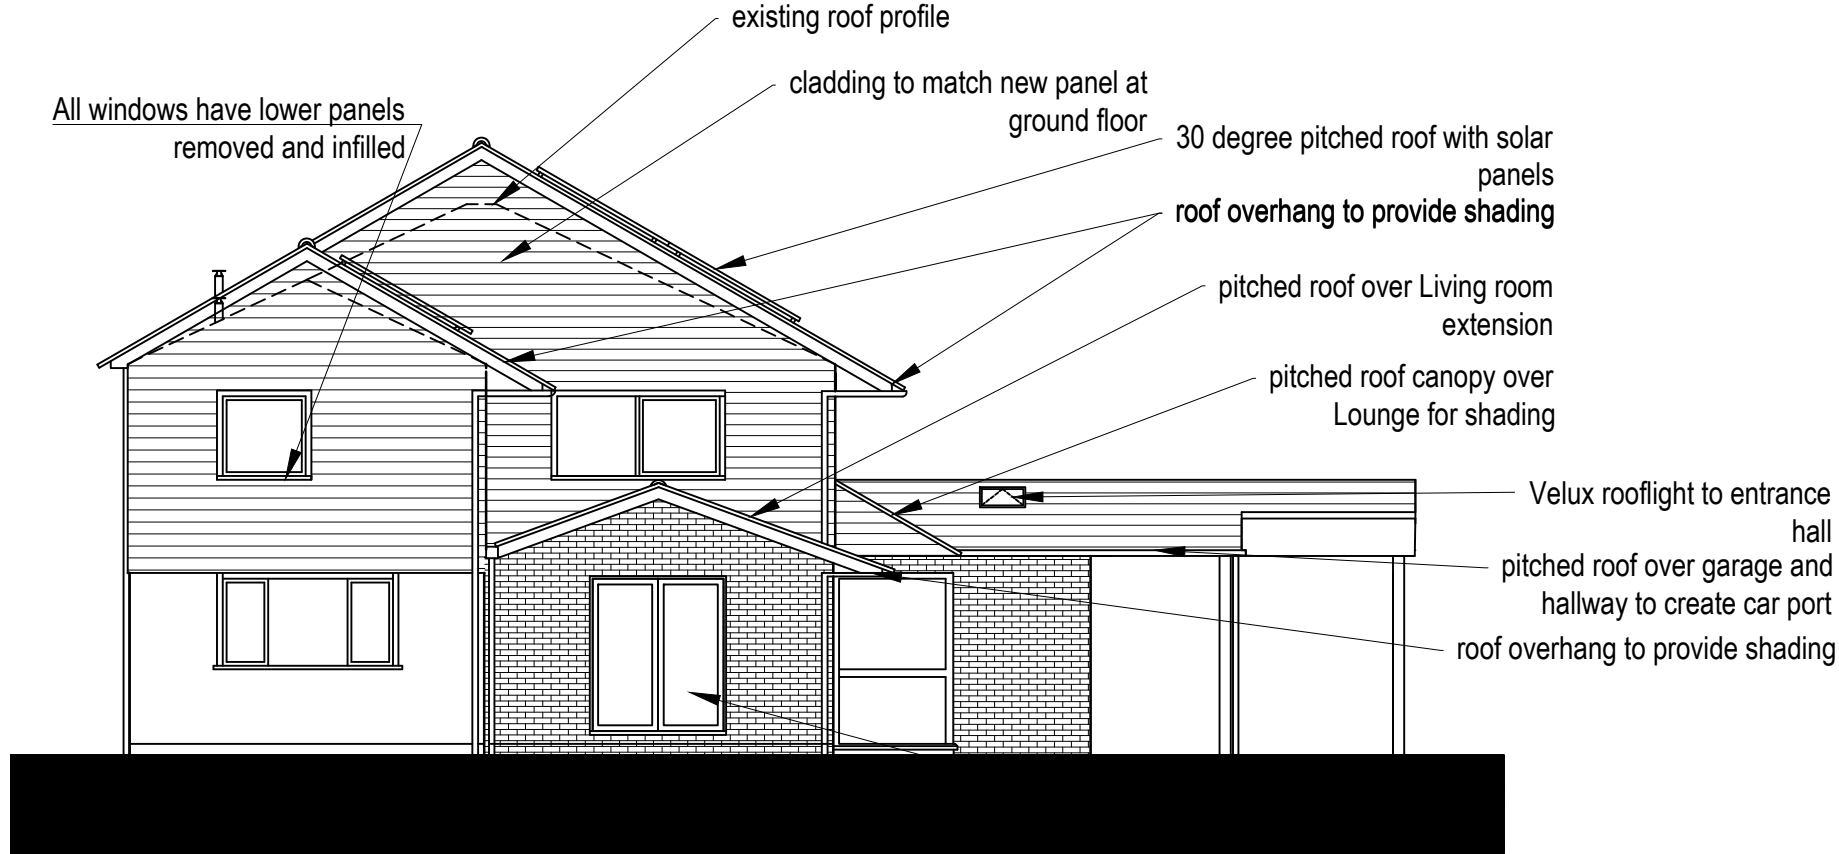

West elevation

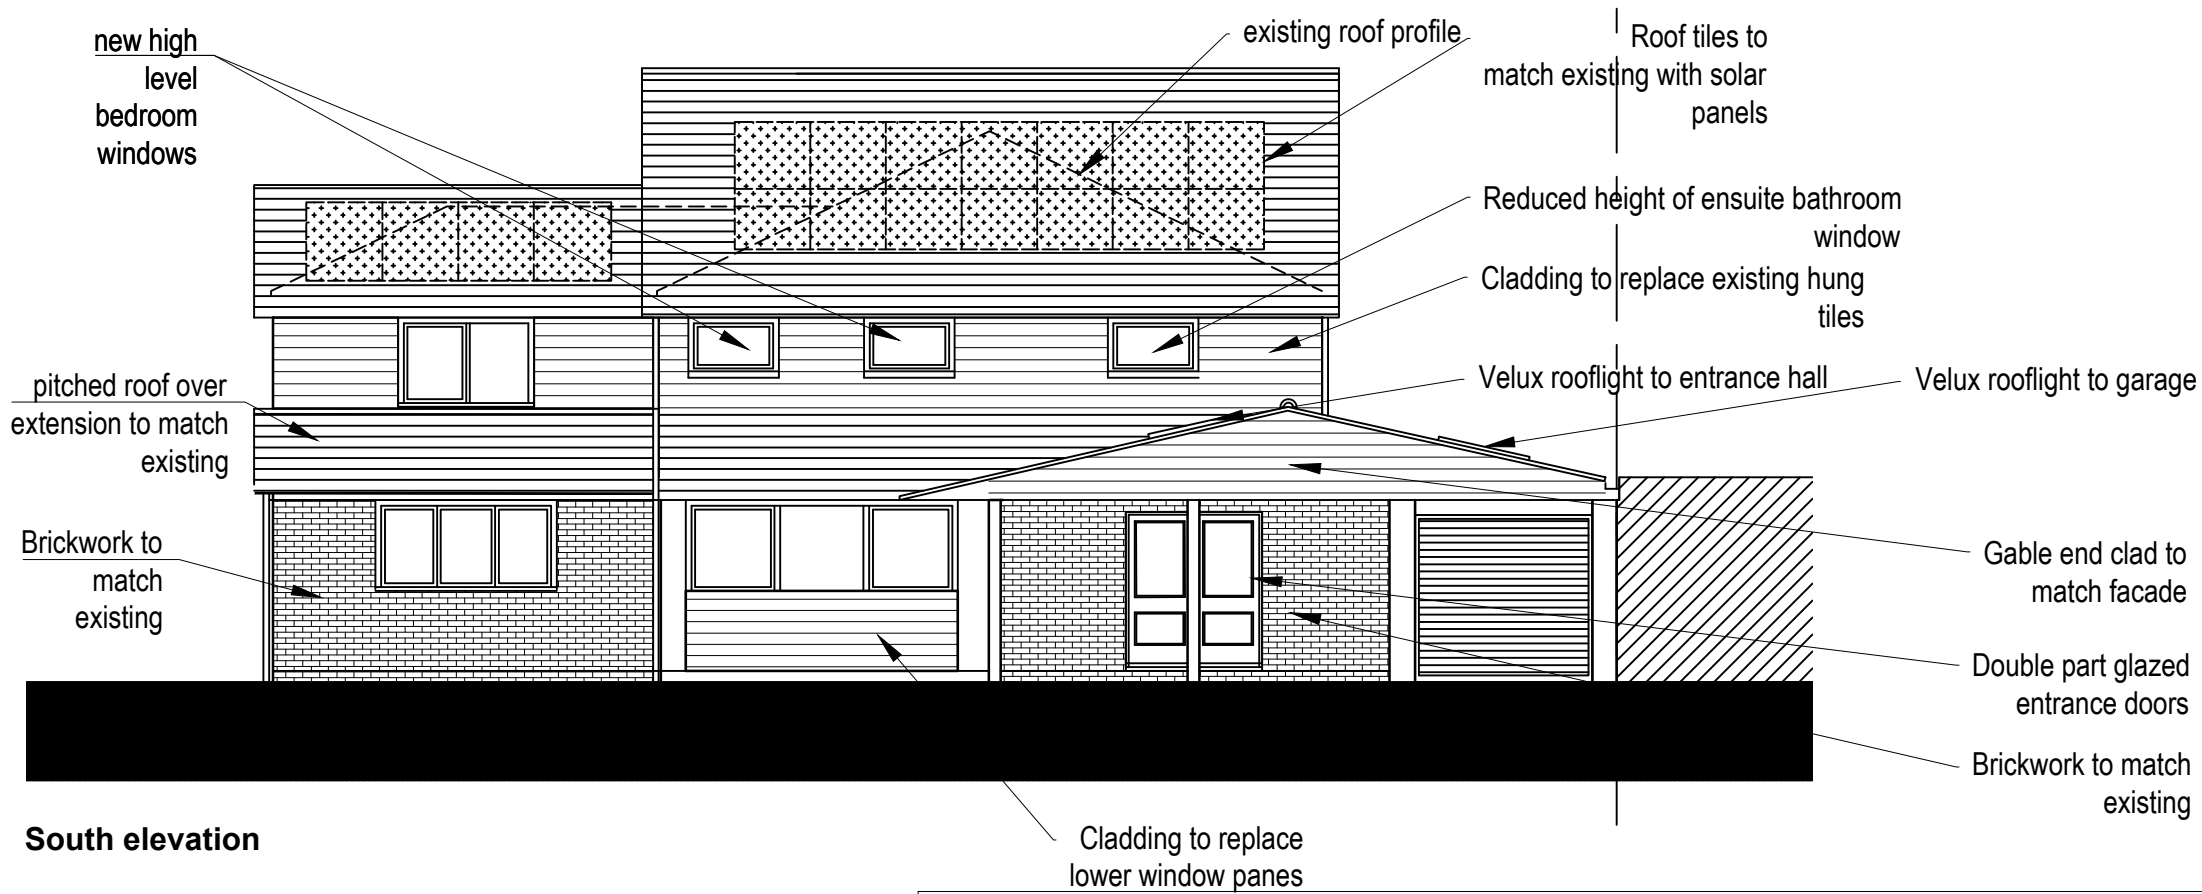

South elevation

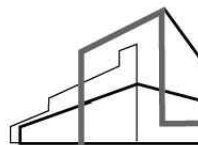 **SARAH GOULD**
ARCHITECTS
sarahgouldarchitects@gmail.com

Client


L Grierson

Project

42 Wellesley Drive, Crowthorne

Description

Proposed elevations

 

SCALE BAR 1:100

P3	22-10-24	Planning application submission
P2	21-10-24	Amendments
P1	23-09-24	Planning amendments
P	10-01-24	Planning application
C	10-12-23	Amendments
B	21-11-23	Amendments
A	06-10-23	Amended design
-	18-07-23	For Information
Revision	Date	Description

Status

For Information

Scale

1:100@A3

Drawn By

SG

Job Number

039

Drawing Number

05-05

Date

Jul 23

Revision

P3