




Contractors and consultants are not to scale dimensions from this drawing

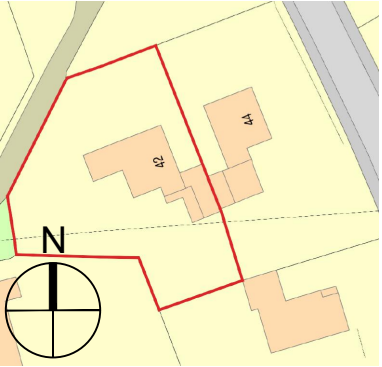

Location plan (not to scale)

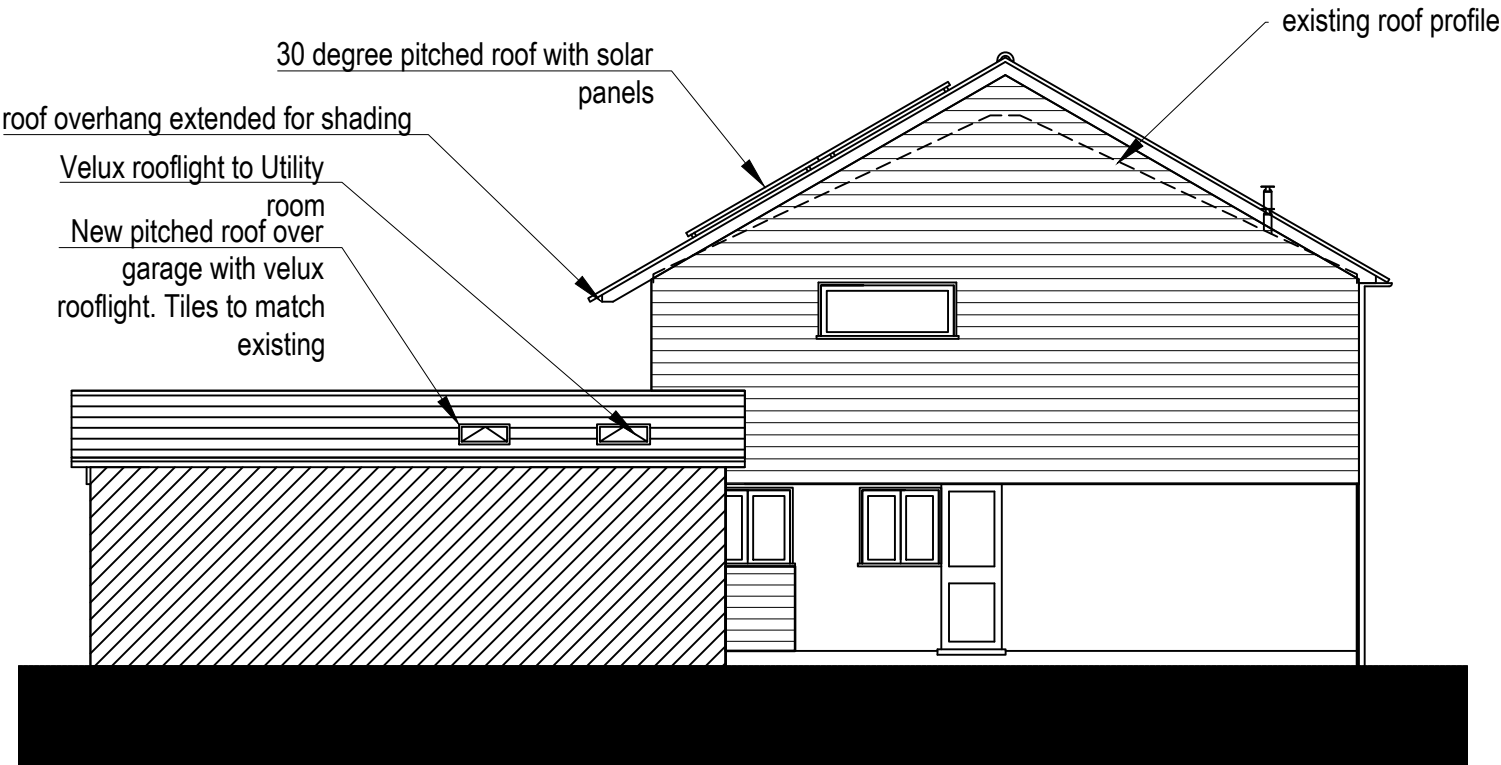


East elevation

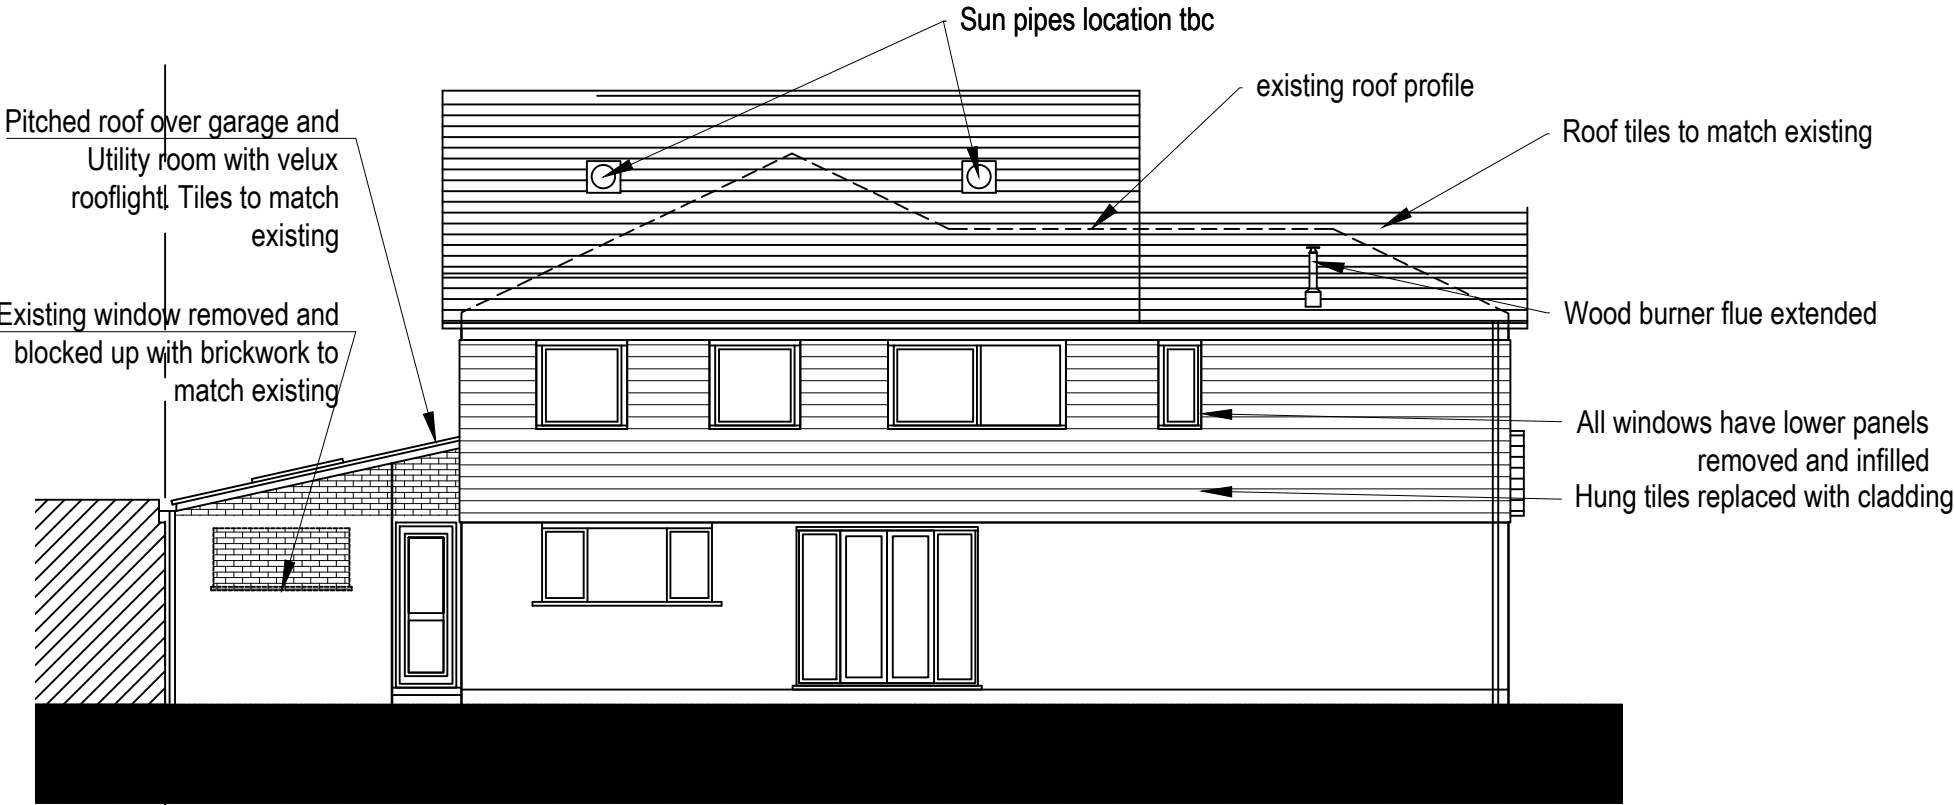

North elevation

 **SARAH GOULD**
ARCHITECTS
sarahgouldarchitects@gmail.com

Client
L Grierson
Project
42 Wellesley Drive, Crowthorne
Description
Proposed elevations

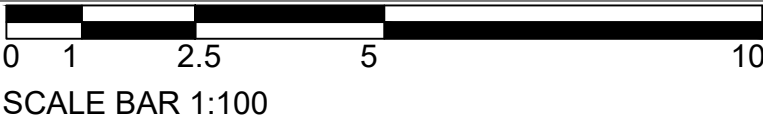

P2	22-10-24	Planning application submission
P1	21-10-24	Planning application amendment
P	10-01-24	Planning application
B	10-12-23	Amendments
A	06-10-23	Amended design
-	18-07-23	For Information
Revision	Date	Description

Status	For Information	
Scale	1:100@A3	Drawn By SG
Job Number	039	Drawing Number 05-06
		Date Jul 23
		Revision P2