



Contractors and consultants are not to scale dimensions from this drawing

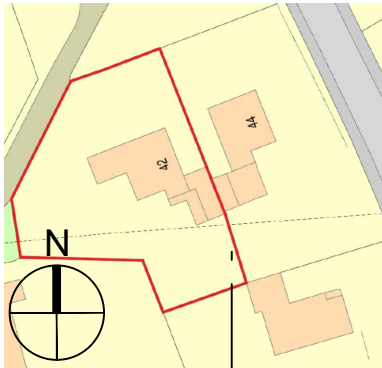


Location plan (not to scale)



Existing Ground floor plan

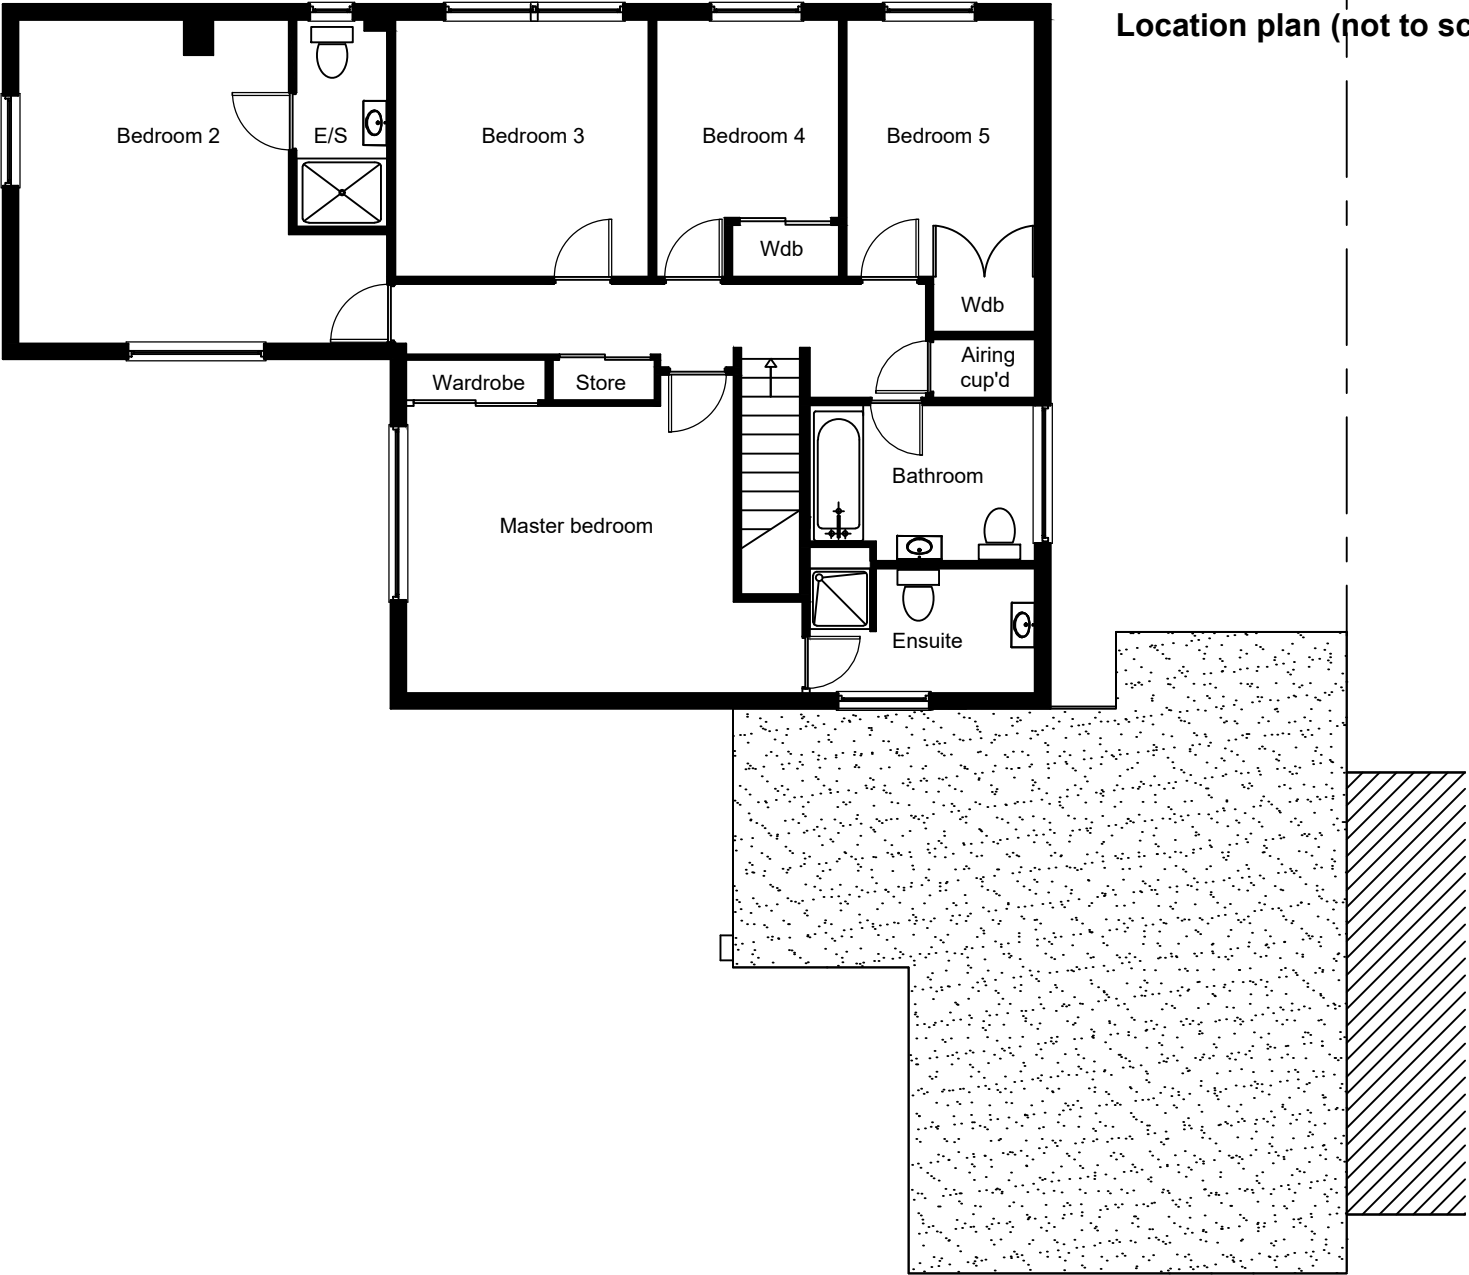

Existing First floor plan

 

P1	22-10-24	Planning application submission
P	10-01-24	Planning application
-	09-06-23	For Information
Revision	Date	Description
Status		
For Information		
Scale	Drawn By	Date
1:100@A3	SG	Jun 23
Job Number	Drawing Number	Revision
039	03-02	P1