




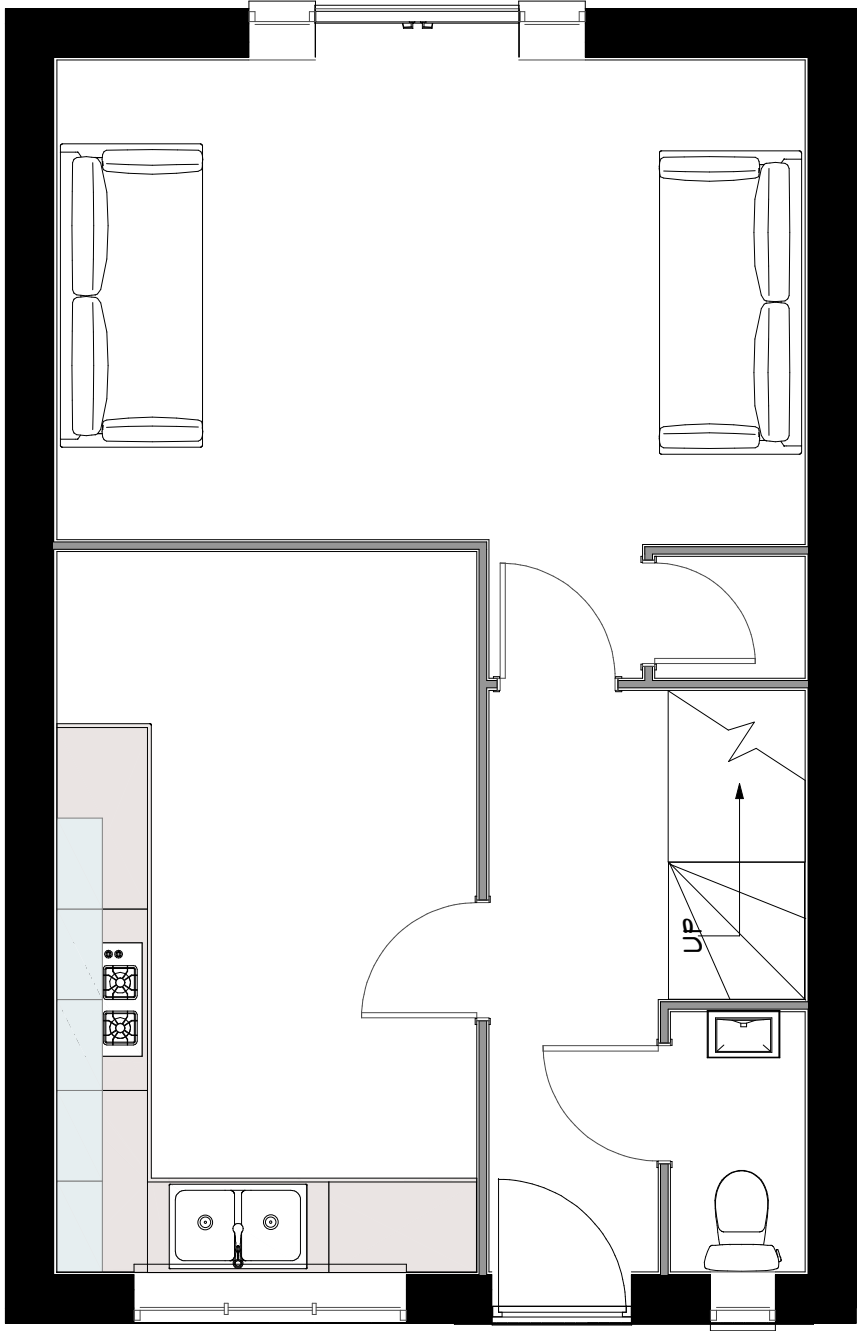


EXISTING GROUND FLOOR PLAN Scale 1:50

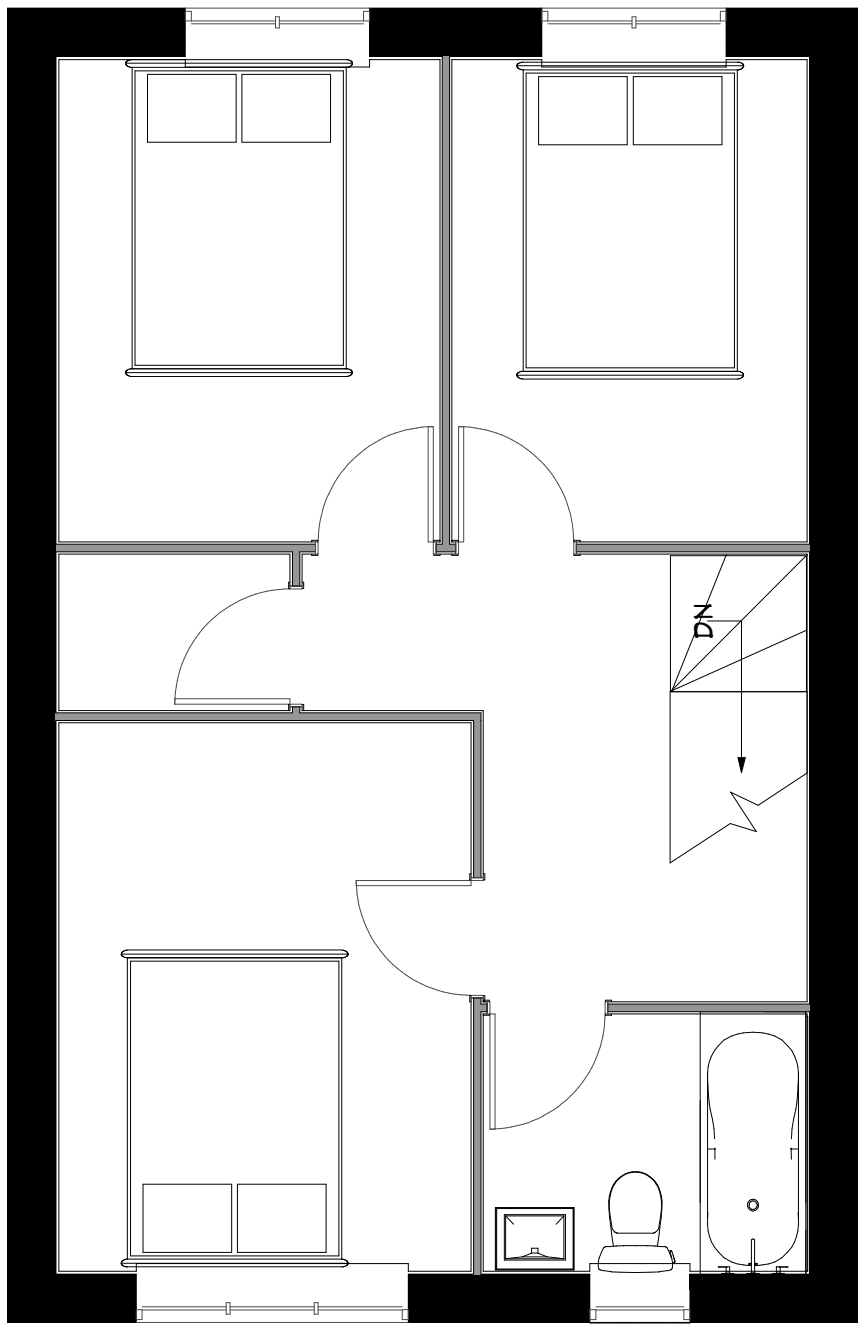


EXISTING 1ST FLOOR PLAN Scale 1:50

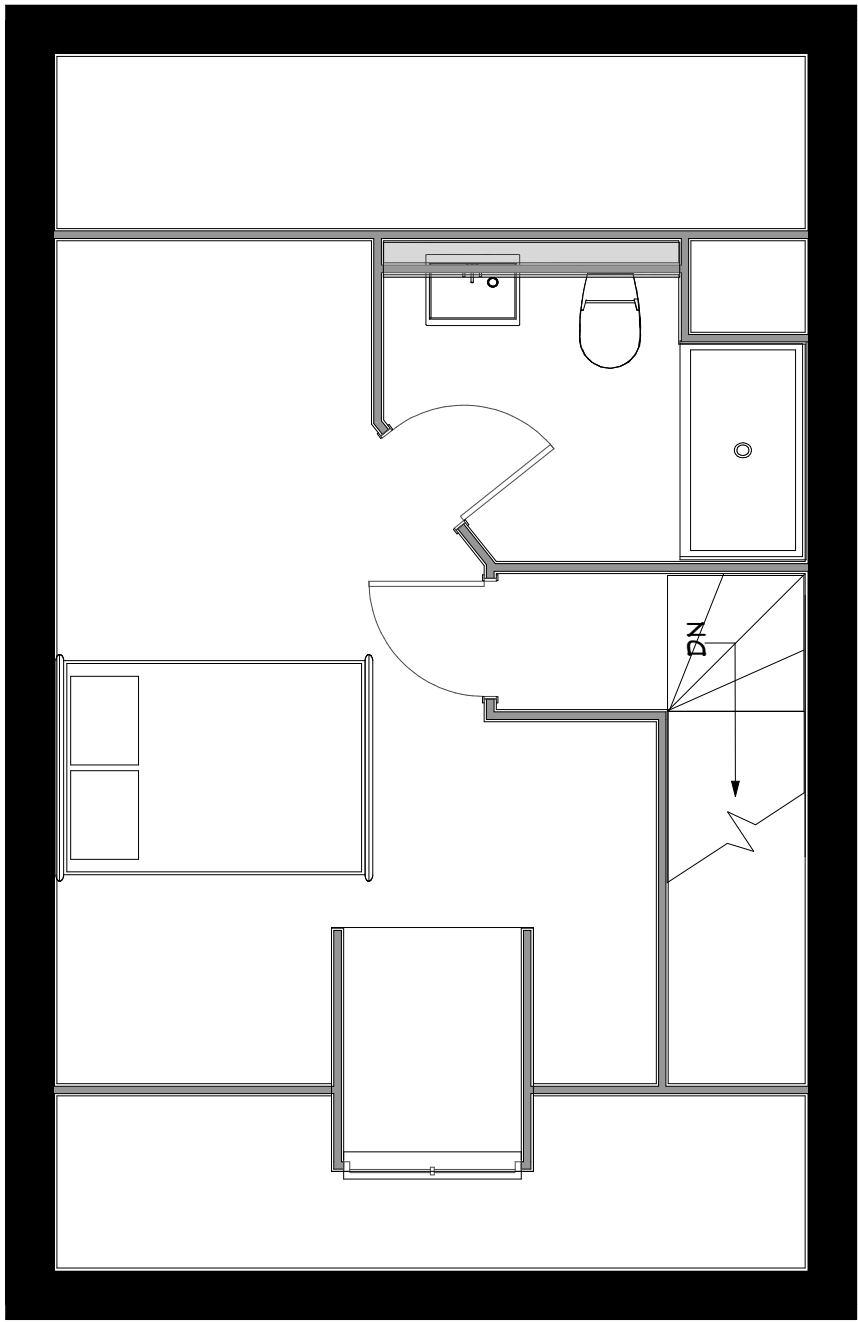


EXISTING 2ND FLOOR PLAN Scale 1:50

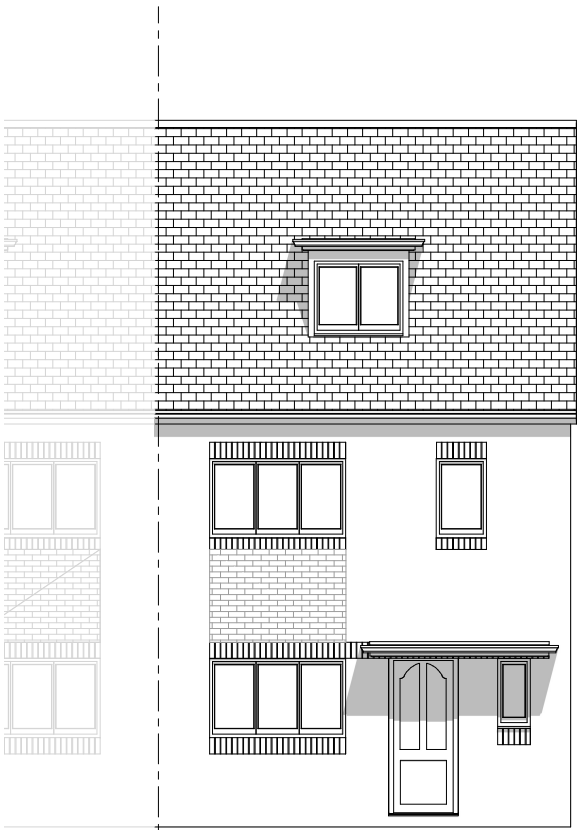


EXISTING FRONT ELEVATION Scale 1:100

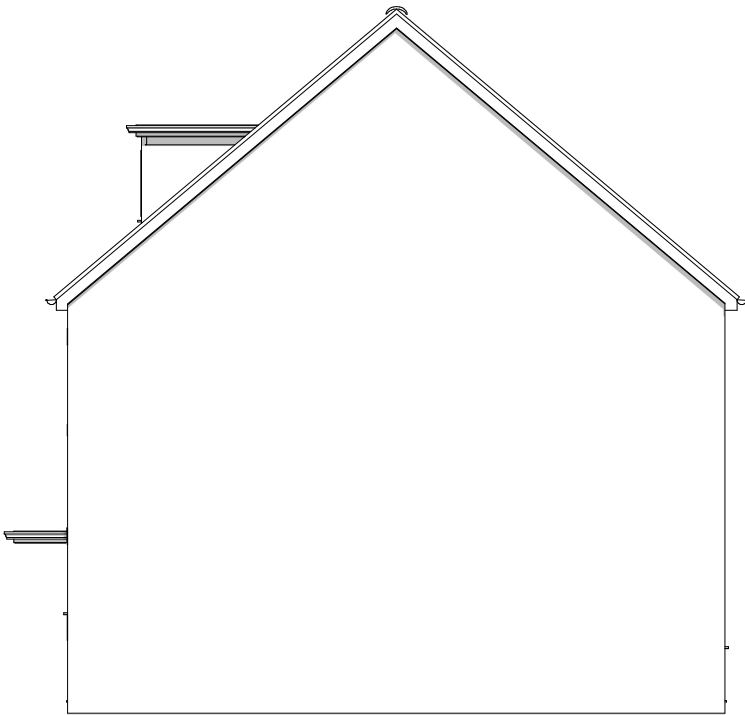


EXISTING SIDE ELEVATION Scale 1:100

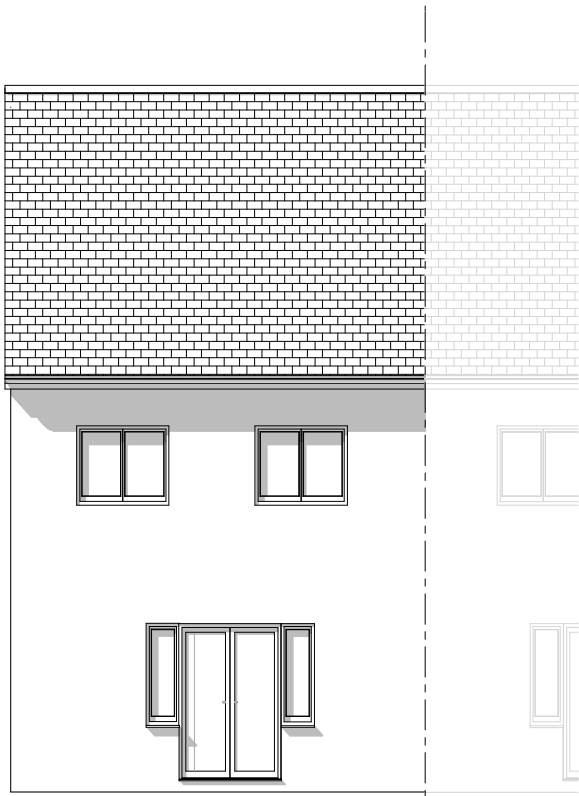

EXISTING REAR ELEVATION Scale 1:100

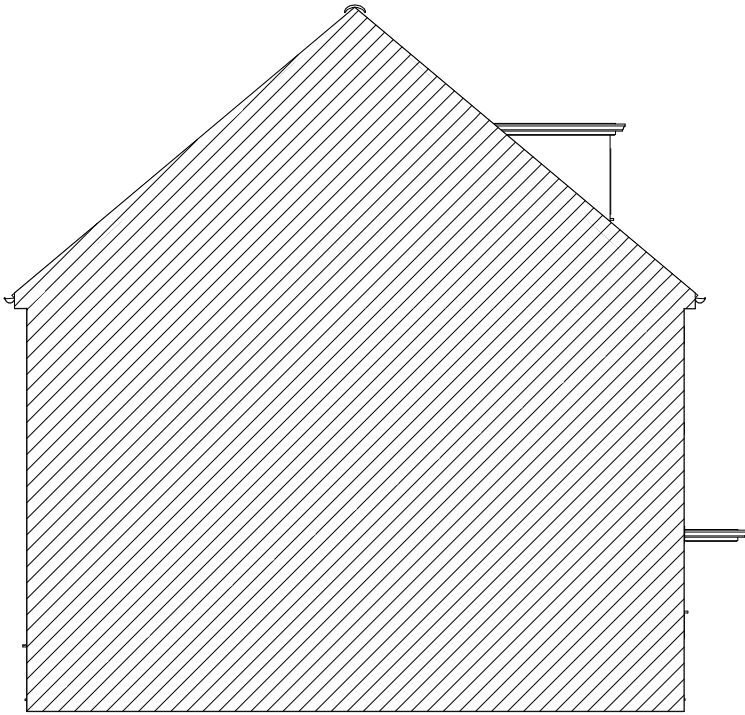

EXISTING SIDE ELEVATION/SECTION Scale 1:100

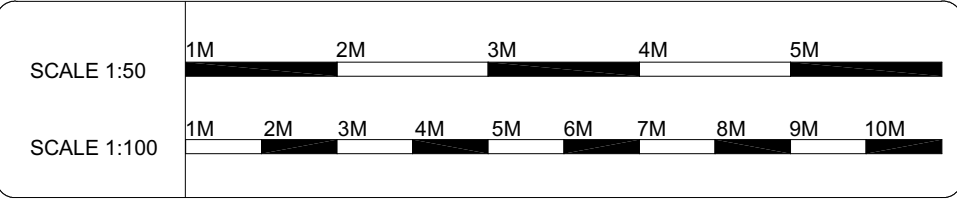

P:\AI Design\ TEL: 01753 656070 MOB: 07913 562021			
Client			
TOM WILLS & SAMMIE LIU			
Project		Project Title and Description	
8 LENHAM DRIVE ARBORFIELD READING BERKSHIRE RG2 9SW		SINGLE STOREY REAR EXTENSION	
Drawing No. -DWG-01 DRAWING REF- WL/30072025/ PPP/REV1		Drawing Title EXISTING PLANS AND ELEVATIONS	
Sheet	Scale	Date	Drawn
A:1	1:50 1:100	31 JULY 2025	
Revision			