



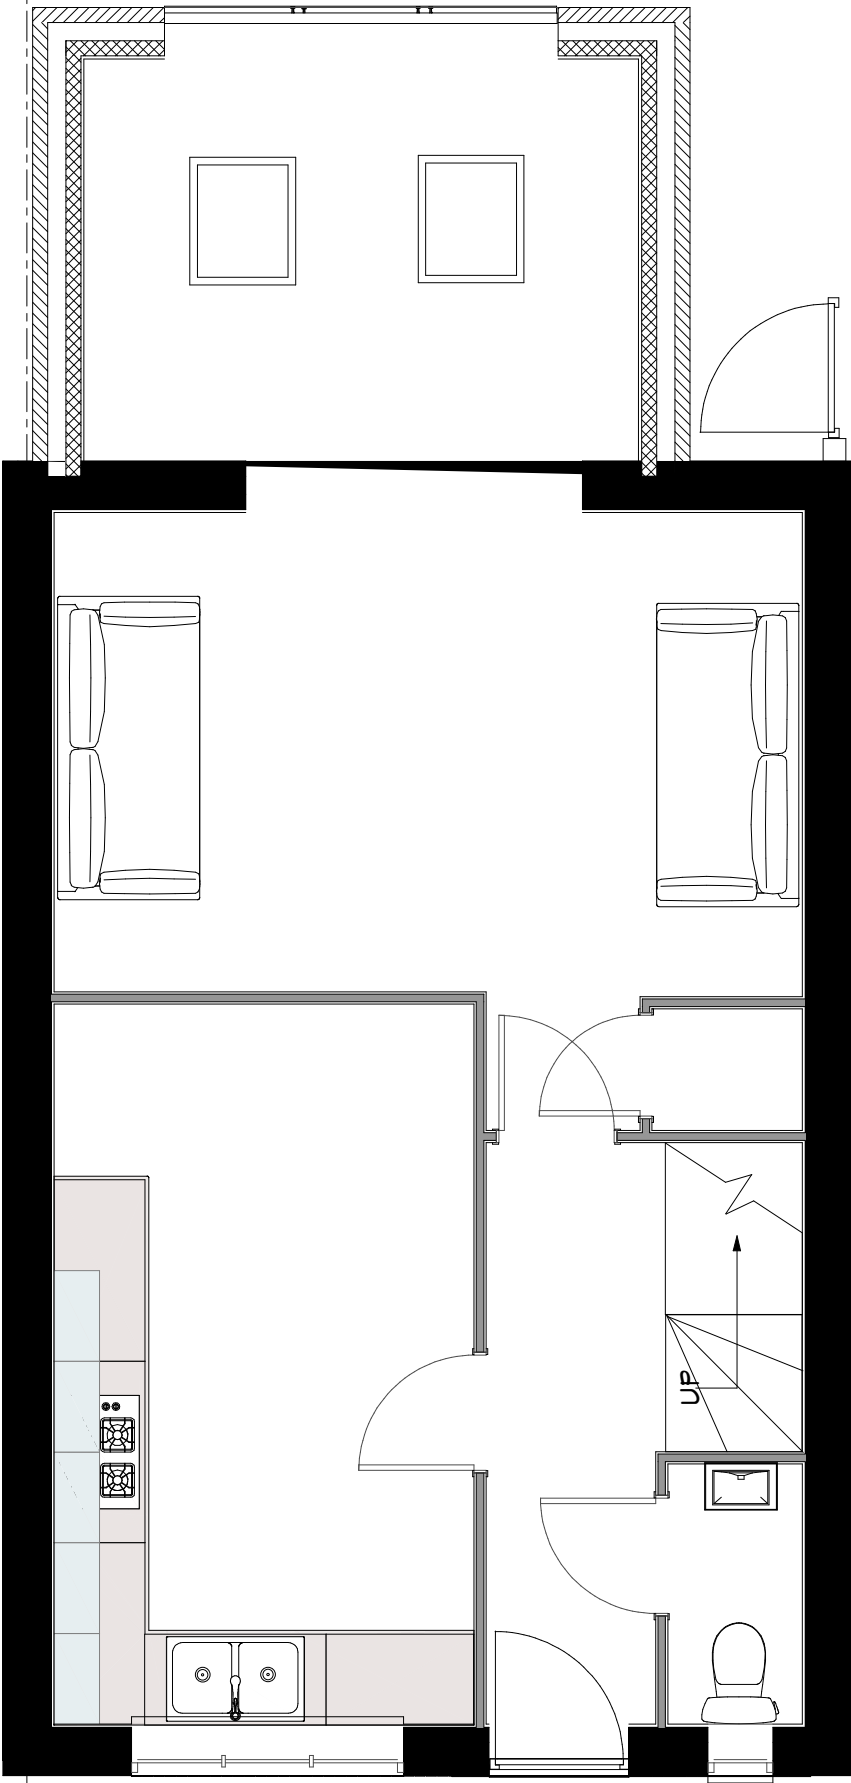


PROPOSED GROUND FLOOR PLAN Scale 1:50

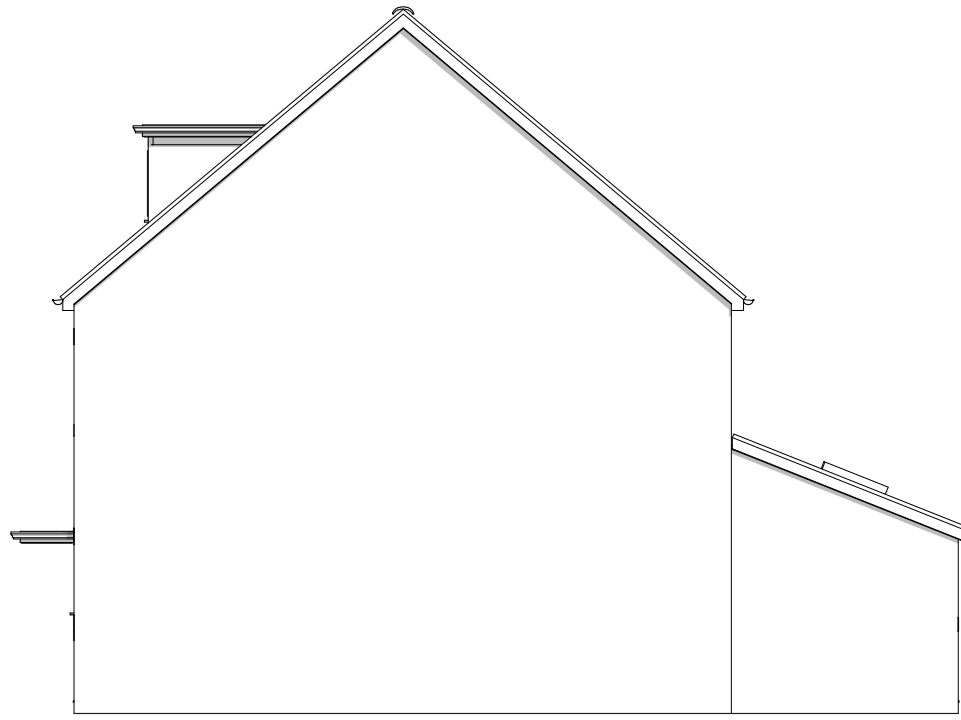


PROPOSED SIDE ELEVATION Scale 1:100




PROPOSED REAR ELEVATION Scale 1:100

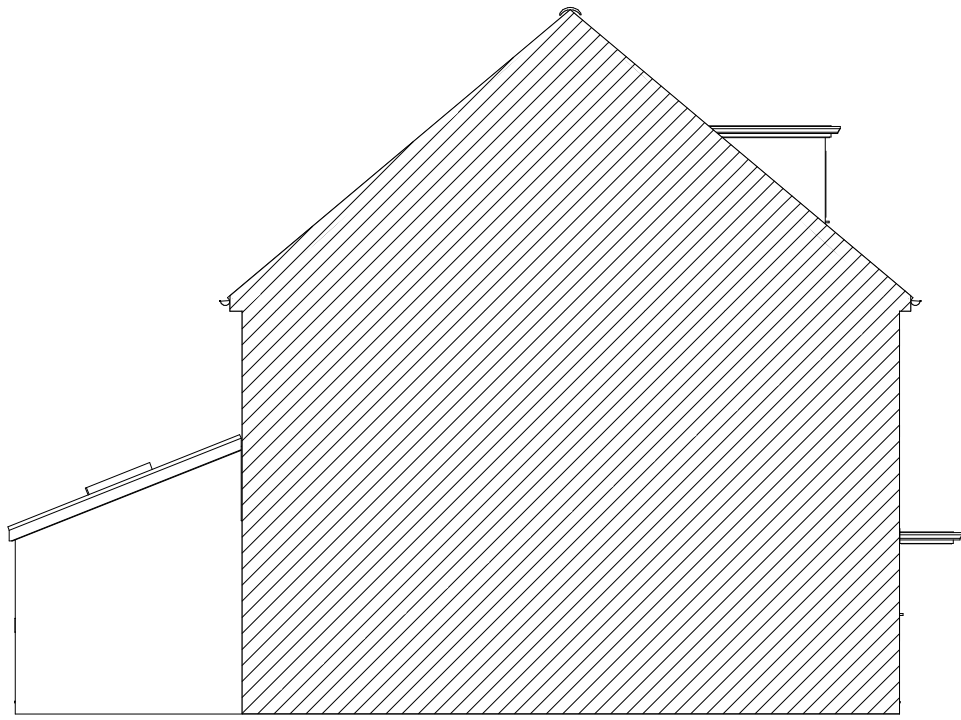

PROPOSED SIDE ELEVATION/SECTION Scale 1:100

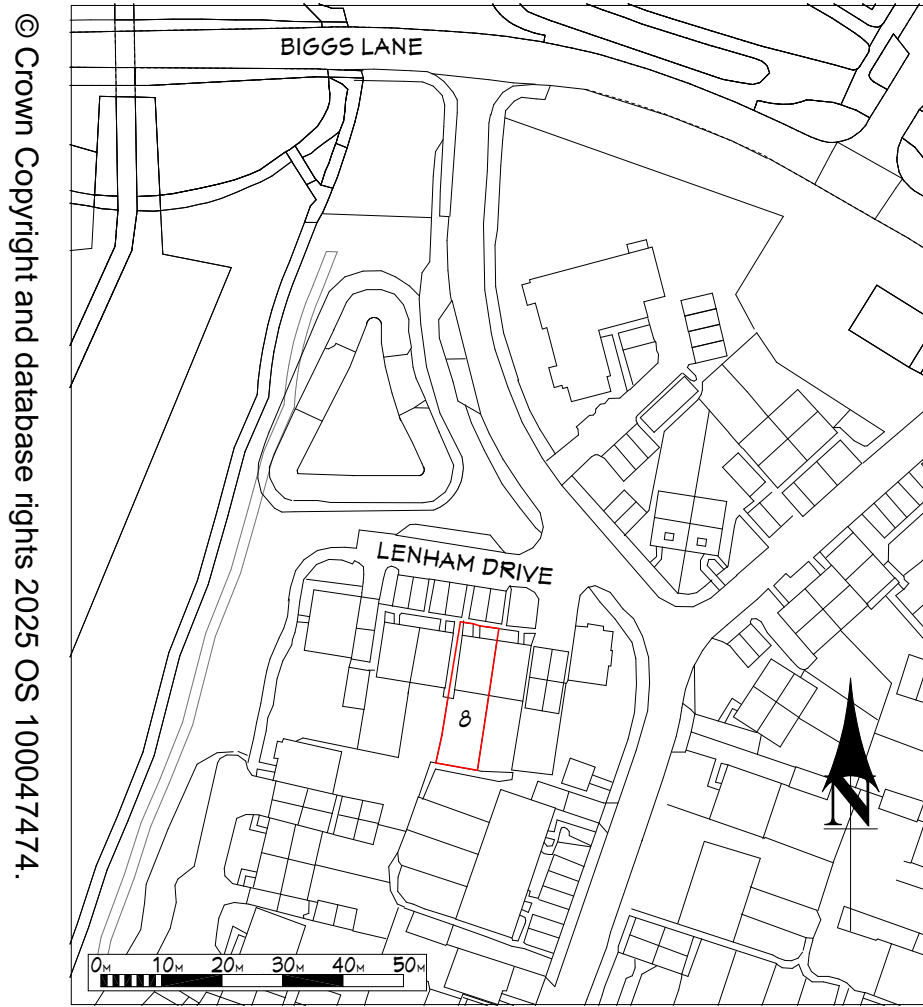

LOCATION PLAN Scale 1:1250

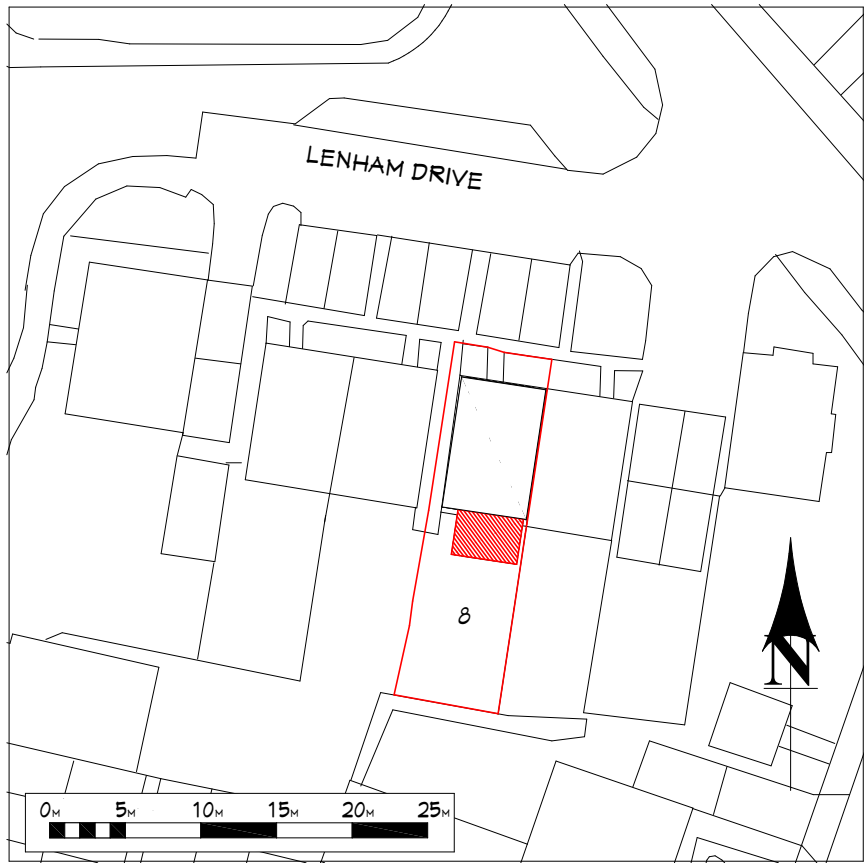

BLOCK PLAN Scale 1:500

SCALE 1:50	1M	2M	3M	4M	5M					
SCALE 1:100	1M	2M	3M	4M	5M	6M	7M	8M	9M	10M

PJM Design TEL: 01753 658879 MOBILE: 07915 582321			
Client TOM WILLS & SAMMIE LIU			
Project 8 LENHAM DRIVE ARBORFIELD READING BERKSHIRE RG2 9SW		Project Title and Description SINGLE STOREY REAR EXTENSION	
DRAWING No. -DWG-02 DRAWING REF- WL/31072025/ FPP/REV1		Drawing Title PROPOSED PLANS AND ELEVATIONS SITE AND LOCATION PLANS	
Sheet A:1	Scale	Date 31 JULY 2025	Drawn
Revision			