





David Taylor Design Services
4 Forest Close Ascot Berks
07971 411897 01344 249092
DT455@AOL.COM




rear elevation



side elevation

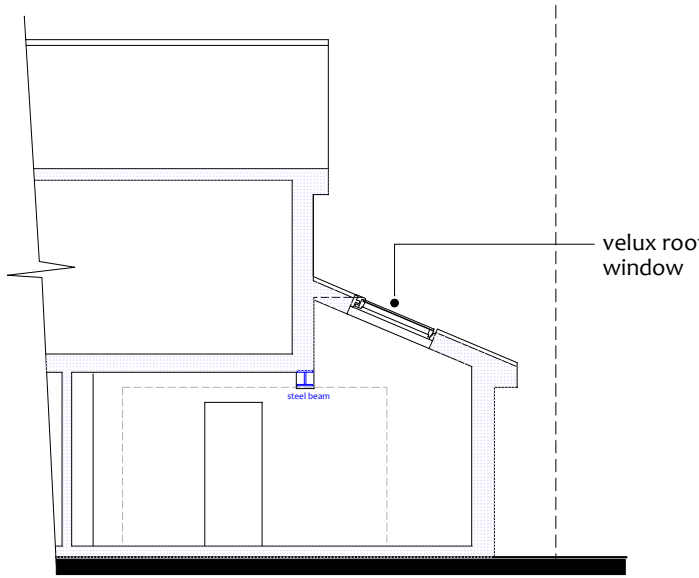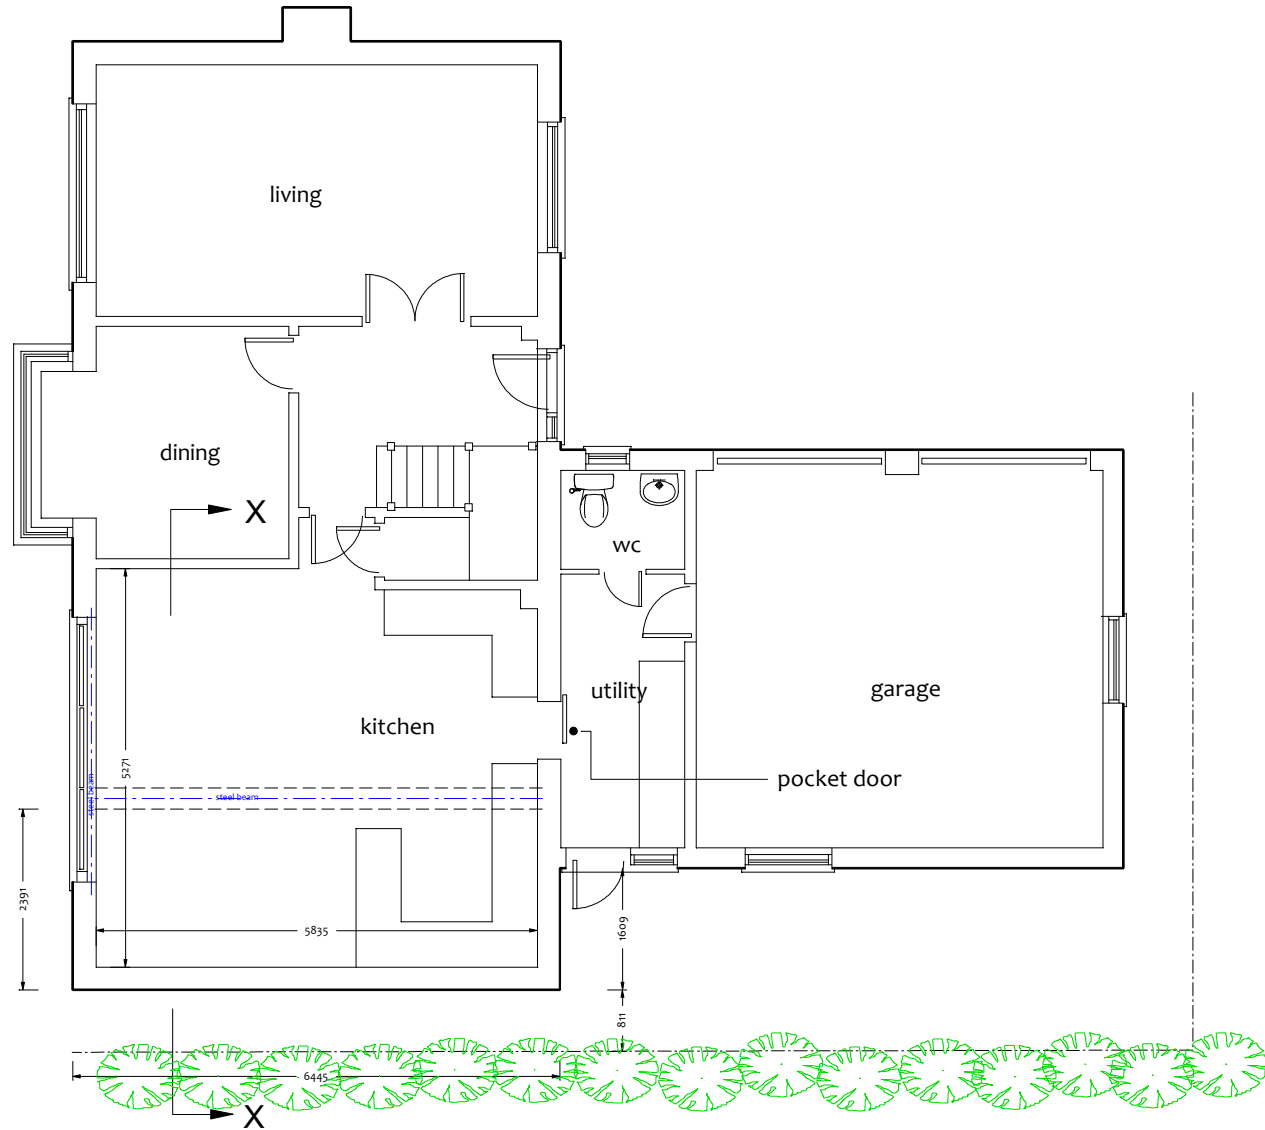

section XX

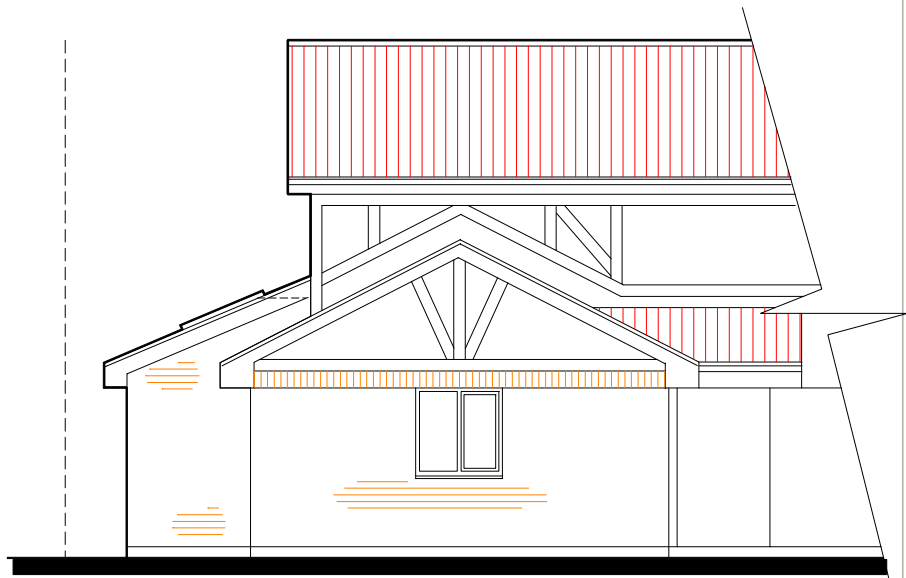

part front elevation

ISSUE A INTRO 20/06/25

Project Proposed single storey side extension at 6 Kensington Close RG6 4EY	Client Rebecca Lale	
	Scale 1:100	Date: June 2025
Drawing title Proposed plans elevations and section	Drg No 3237-2	