


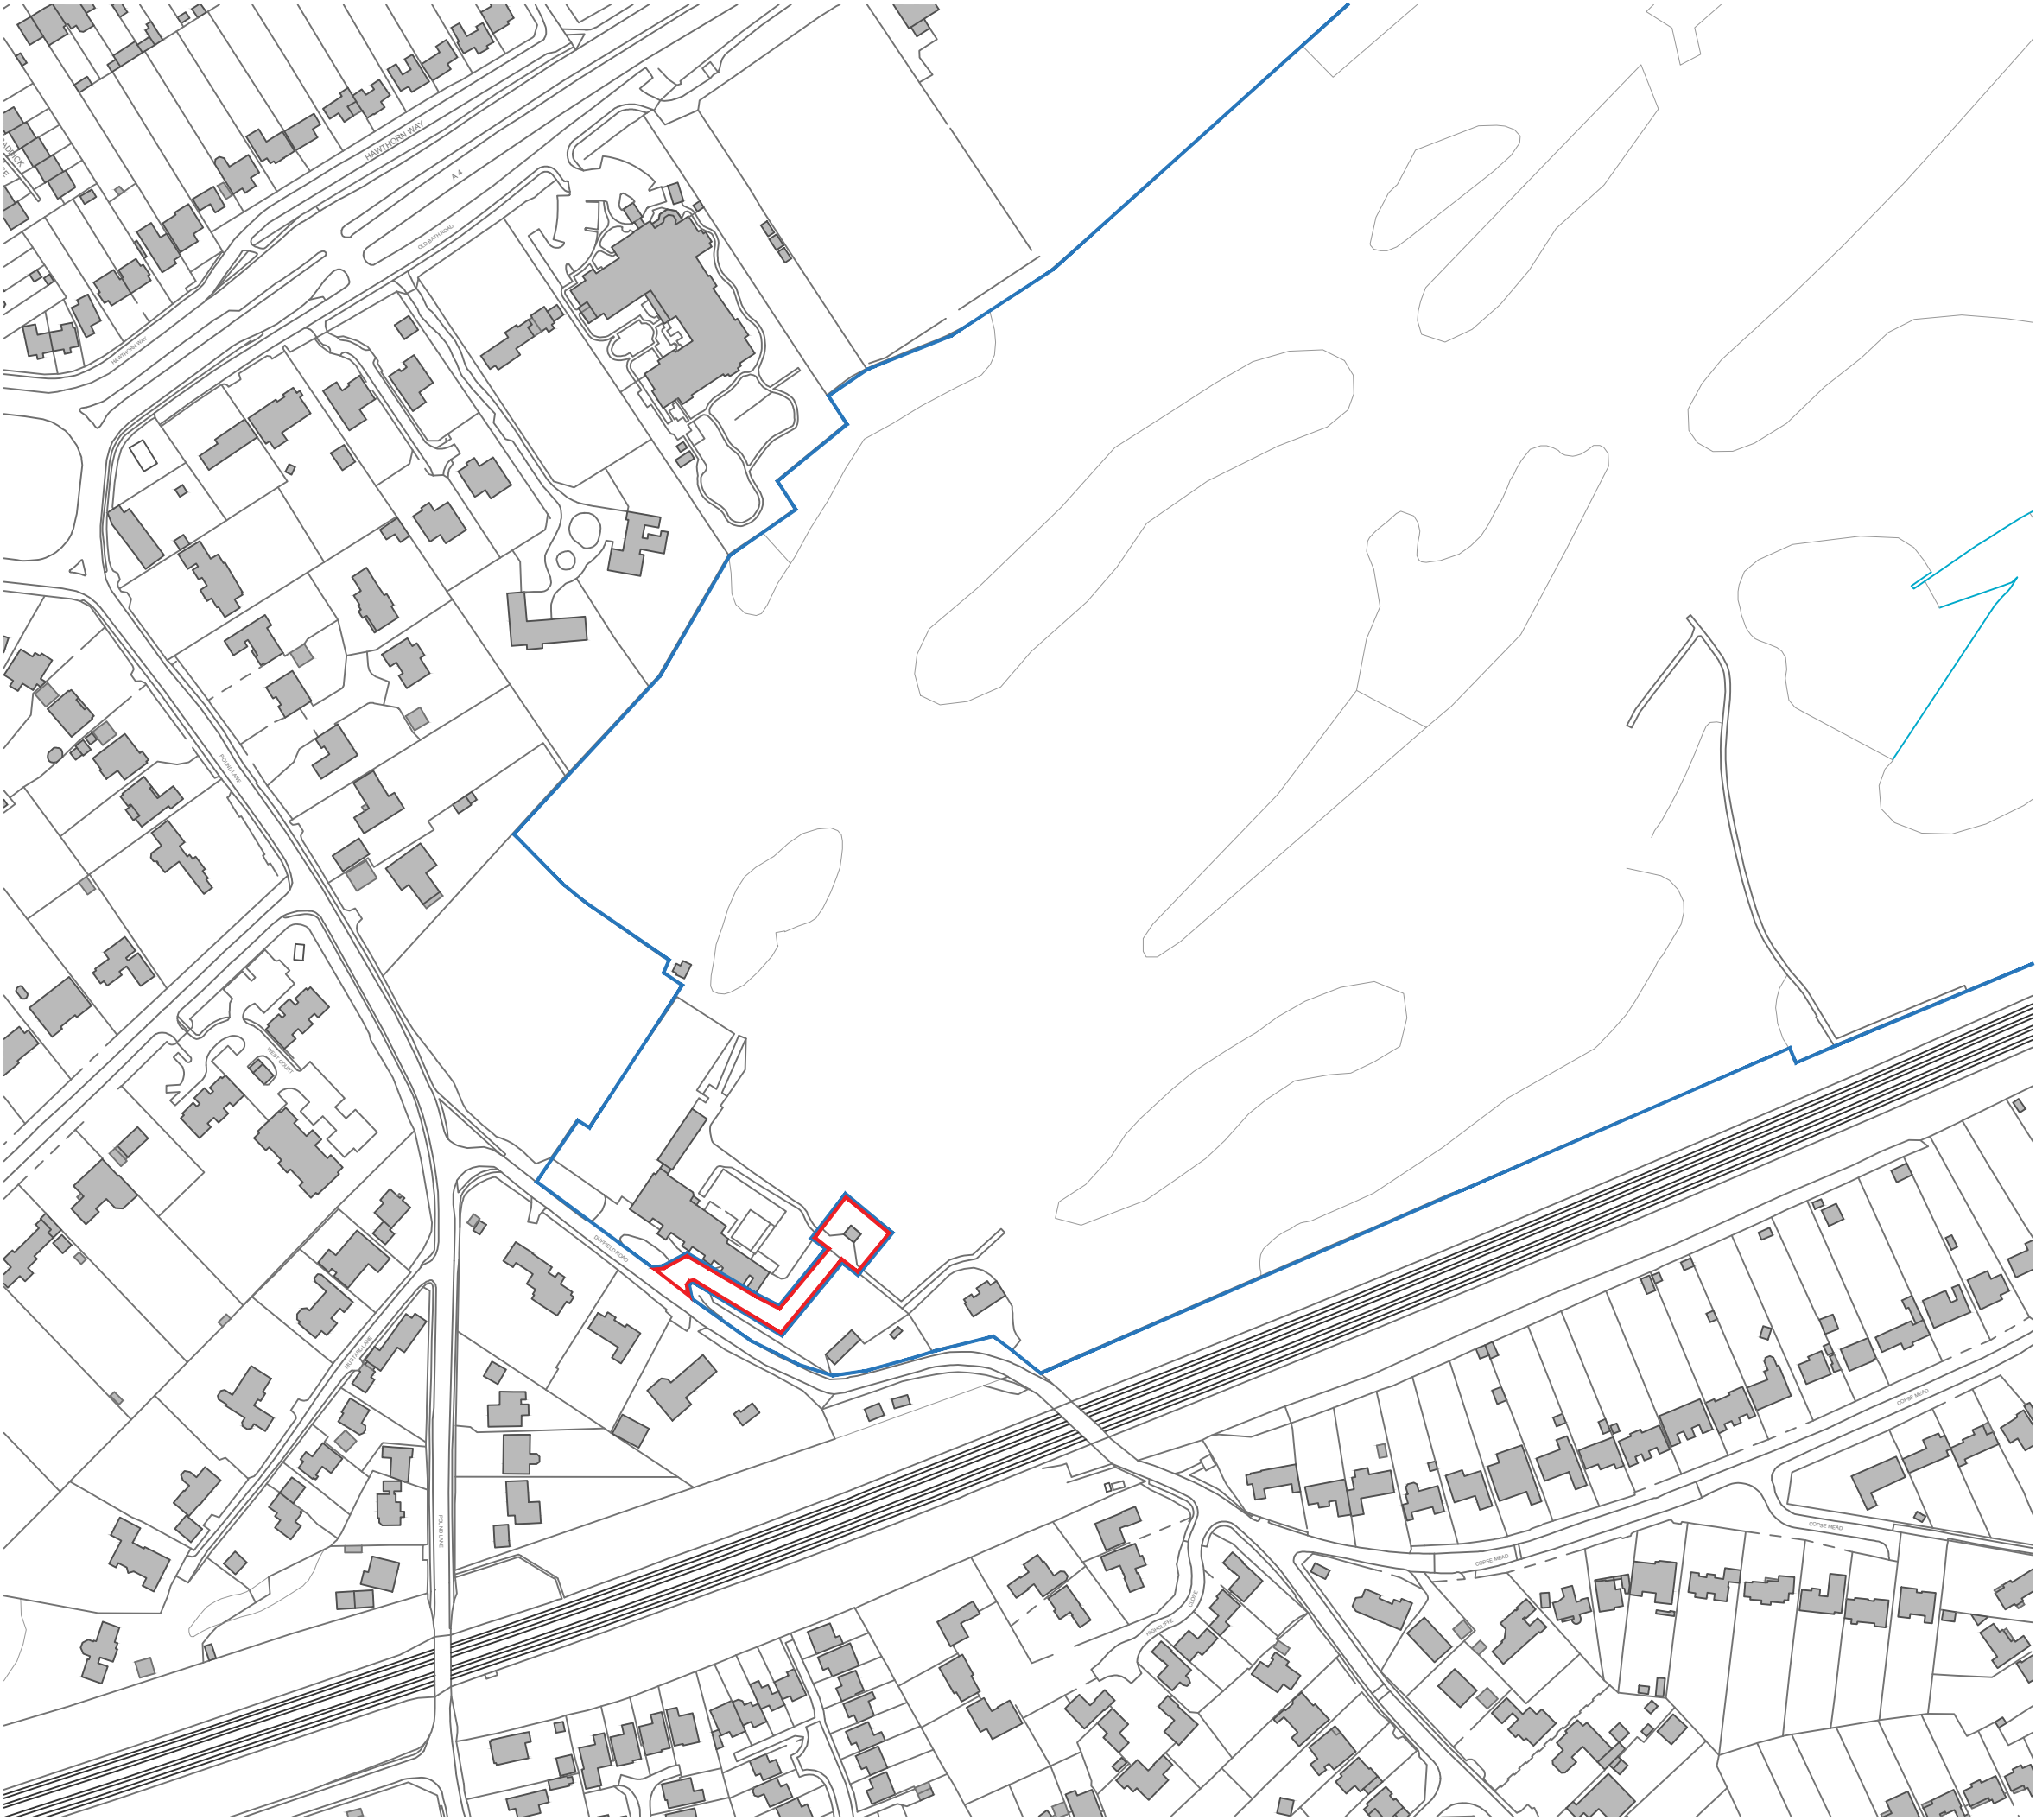

1:2500
0 20 40 60 80 100m

Ordnance Survey, (c) Crown Copyright 2024. All rights reserved.
Licence number 100022432



-	-	-	-	-
-	-	-	-	-
-	-	-	-	-

REV.	ISSUED	DESCRIPTION	DRAWN	CHECKED
------	--------	-------------	-------	---------



PROJECT /DESCRIPTION	DATE	SCALE AT A3	JOB NO
Sonning Golf Club Duffield Road, Sonning Reading, RG4 6 GJ	Nov 2024	1:2500	24.017
STATUS		DRAWING NO	
Planning		PL.500	

CLIENT	DRAWN	CHECKED	REV
Sonning Golf Club	CD	ST	-

SPRATLEY & PARTNERS
7 CENTENARY BUSINESS PARK, STATION
ROAD, HENLEY-ON-THAMES, OXFORDSHIRE
RG9 1DS . 01491 411277

ISSUED ONLY FOR THE PURPOSE INDICATED.
THIS DRAWING TO BE READ IN CONJUNCTION
WITH ALL CONSULTANTS INFORMATION. ALL
DIMENSIONS TO BE CHECKED ON SITE. DO
NOT SCALE. THIS DRAWING IS COPYRIGHT.

S
&
P

 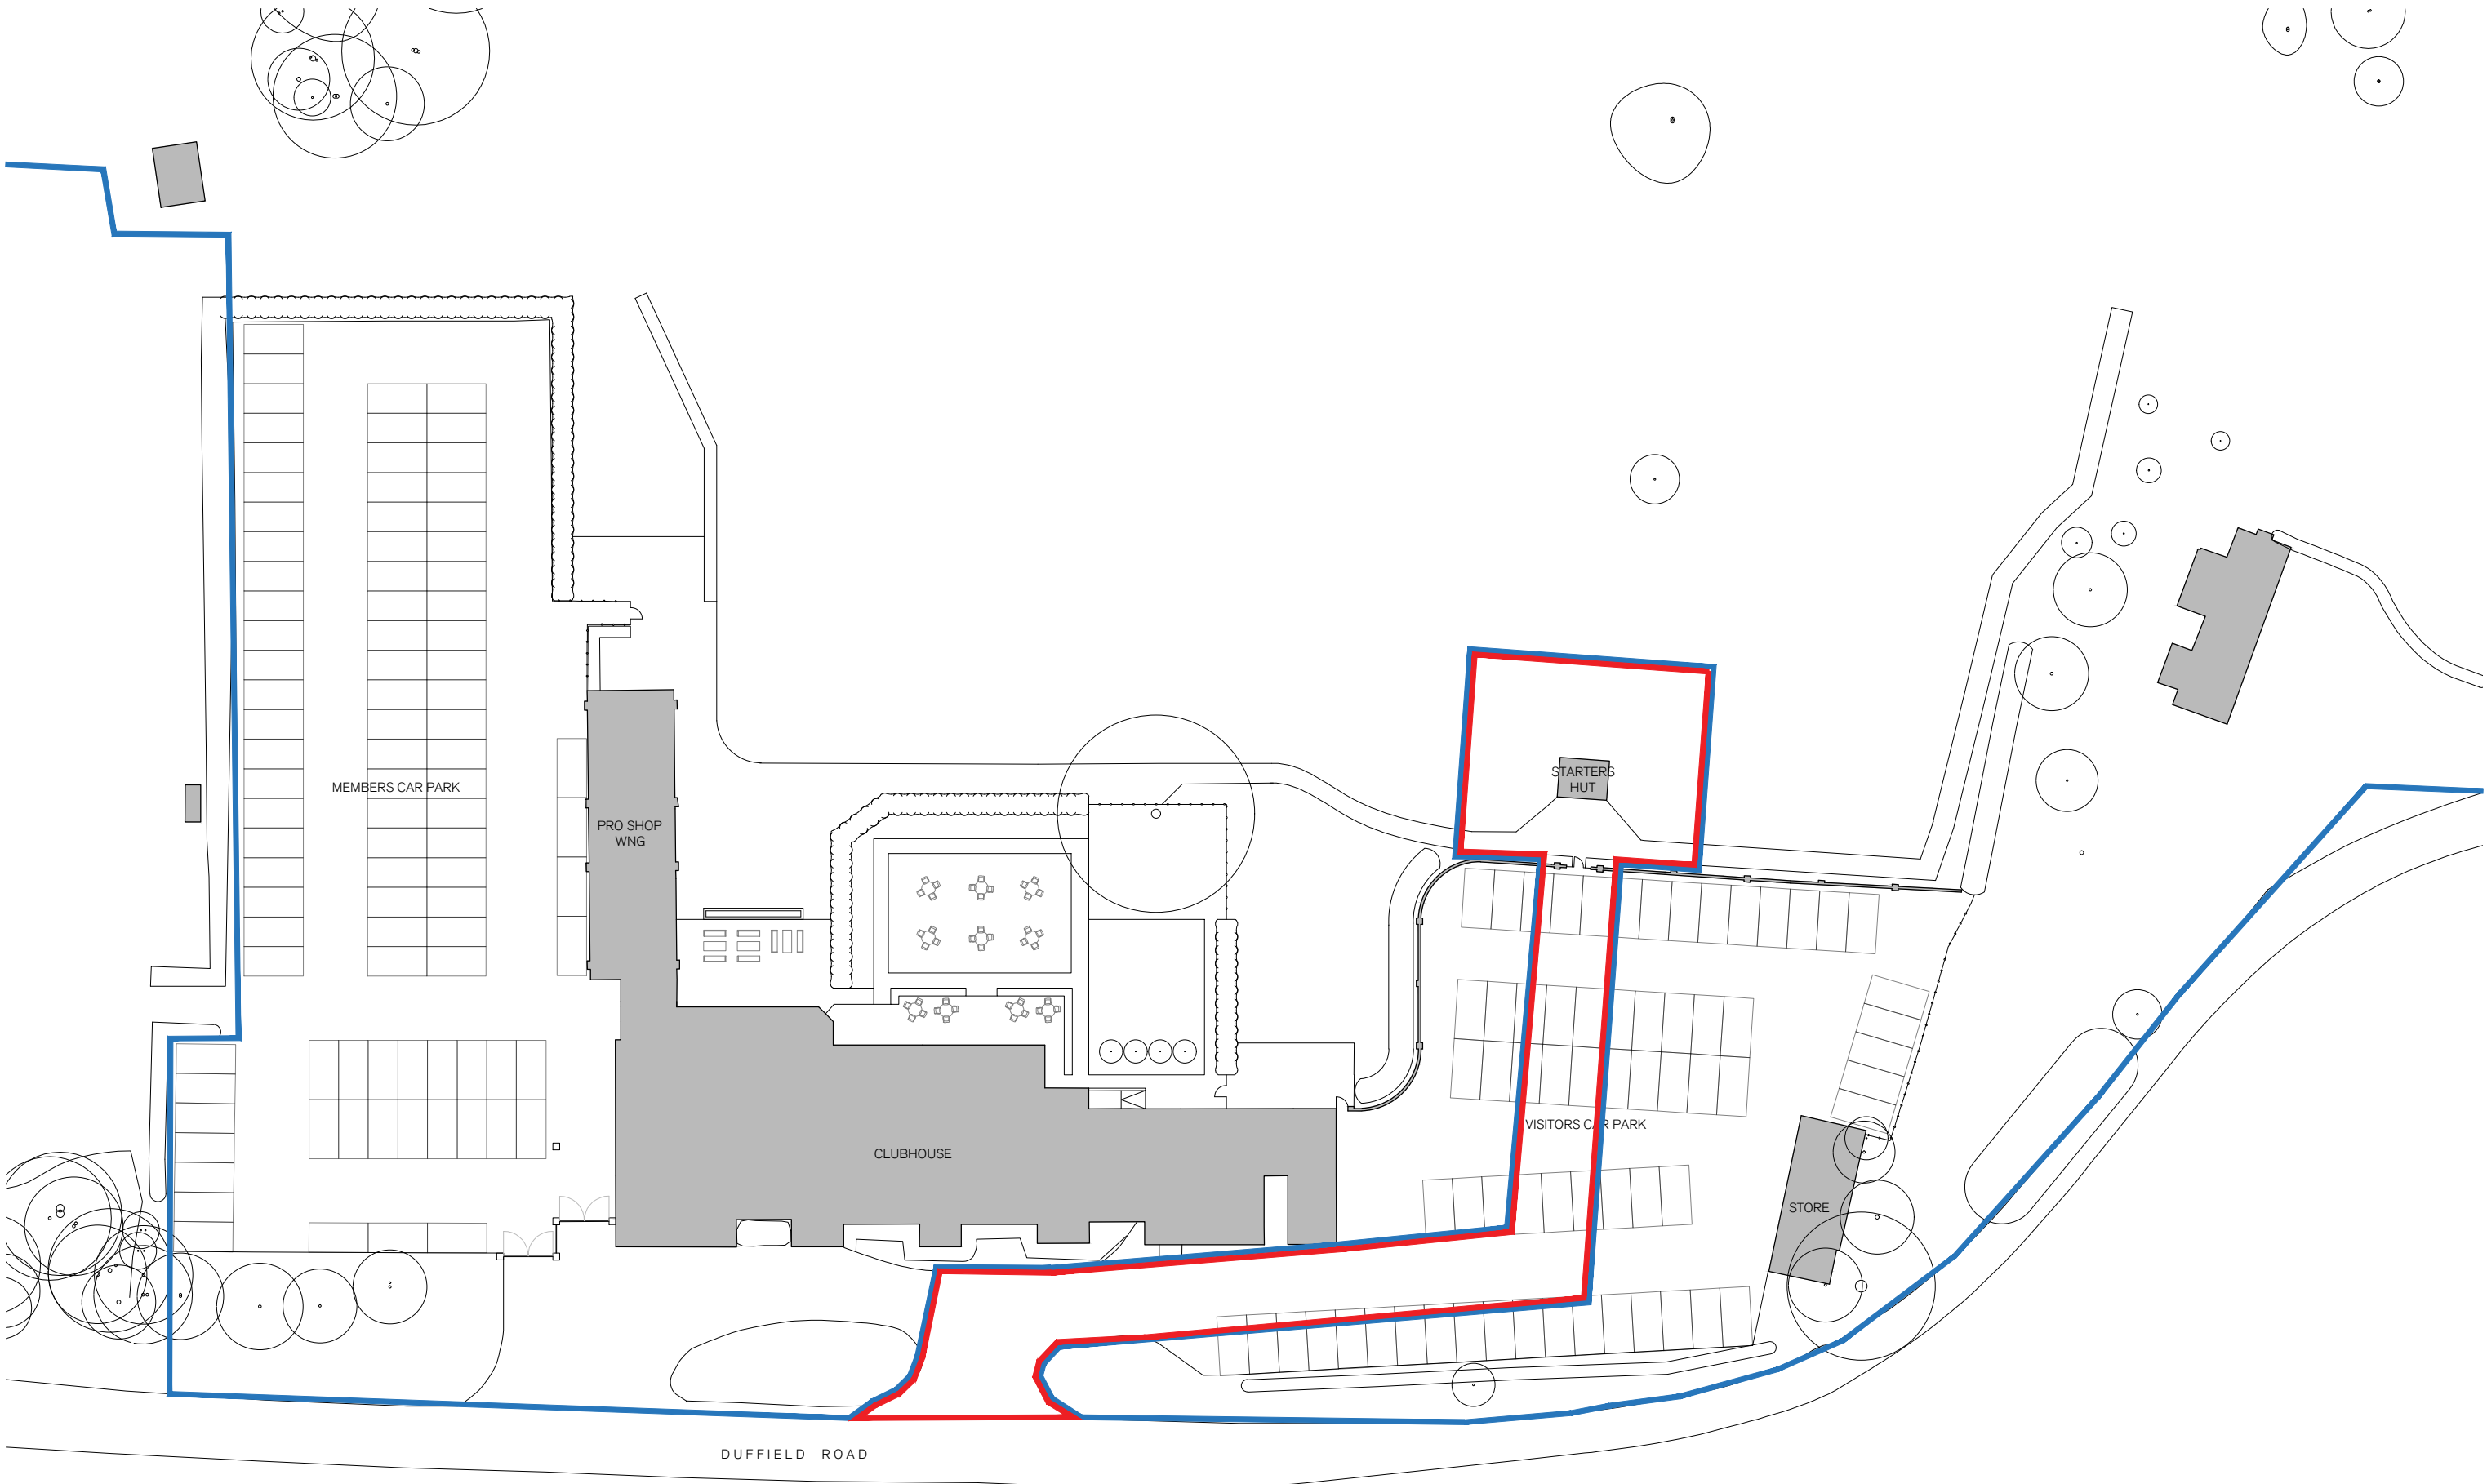



SPRATLEY & PARTNERS, 7 CENTENARY BUSINESS PARK, STATION ROAD,
HENLEY-ON-THAMES, OXFORDSHIRE RG9 1DS . 01491 411277

ISSUED ONLY FOR THE PURPOSE INDICATED. THIS DRAWING TO BE READ IN
CONJUNCTION WITH ALL CONSULTANTS INFORMATION. ALL DIMENSIONS
TO BE CHECKED ON SITE. DO NOT SCALE. THIS DRAWING IS COPYRIGHT.

REV.	ISSUED	DESCRIPTION	DRAWN	CHECKED
-	-	-	-	-
-	-	-	-	-
-	-	-	-	-

PROJECT /DESCRIPTION	DATE	SCALE AT A3	JOB NO
Sonning Golf Club Duffield Road, Sonning Reading	Nov 2024	1:500	24.017
Existing Block Plan - Pro Shop	STATUS		DRAWING NO
	Planning		PL.501
CLIENT	DRAWN	CHECKED	REV
Sonning Golf Club	CD	ST	-

S
& P

 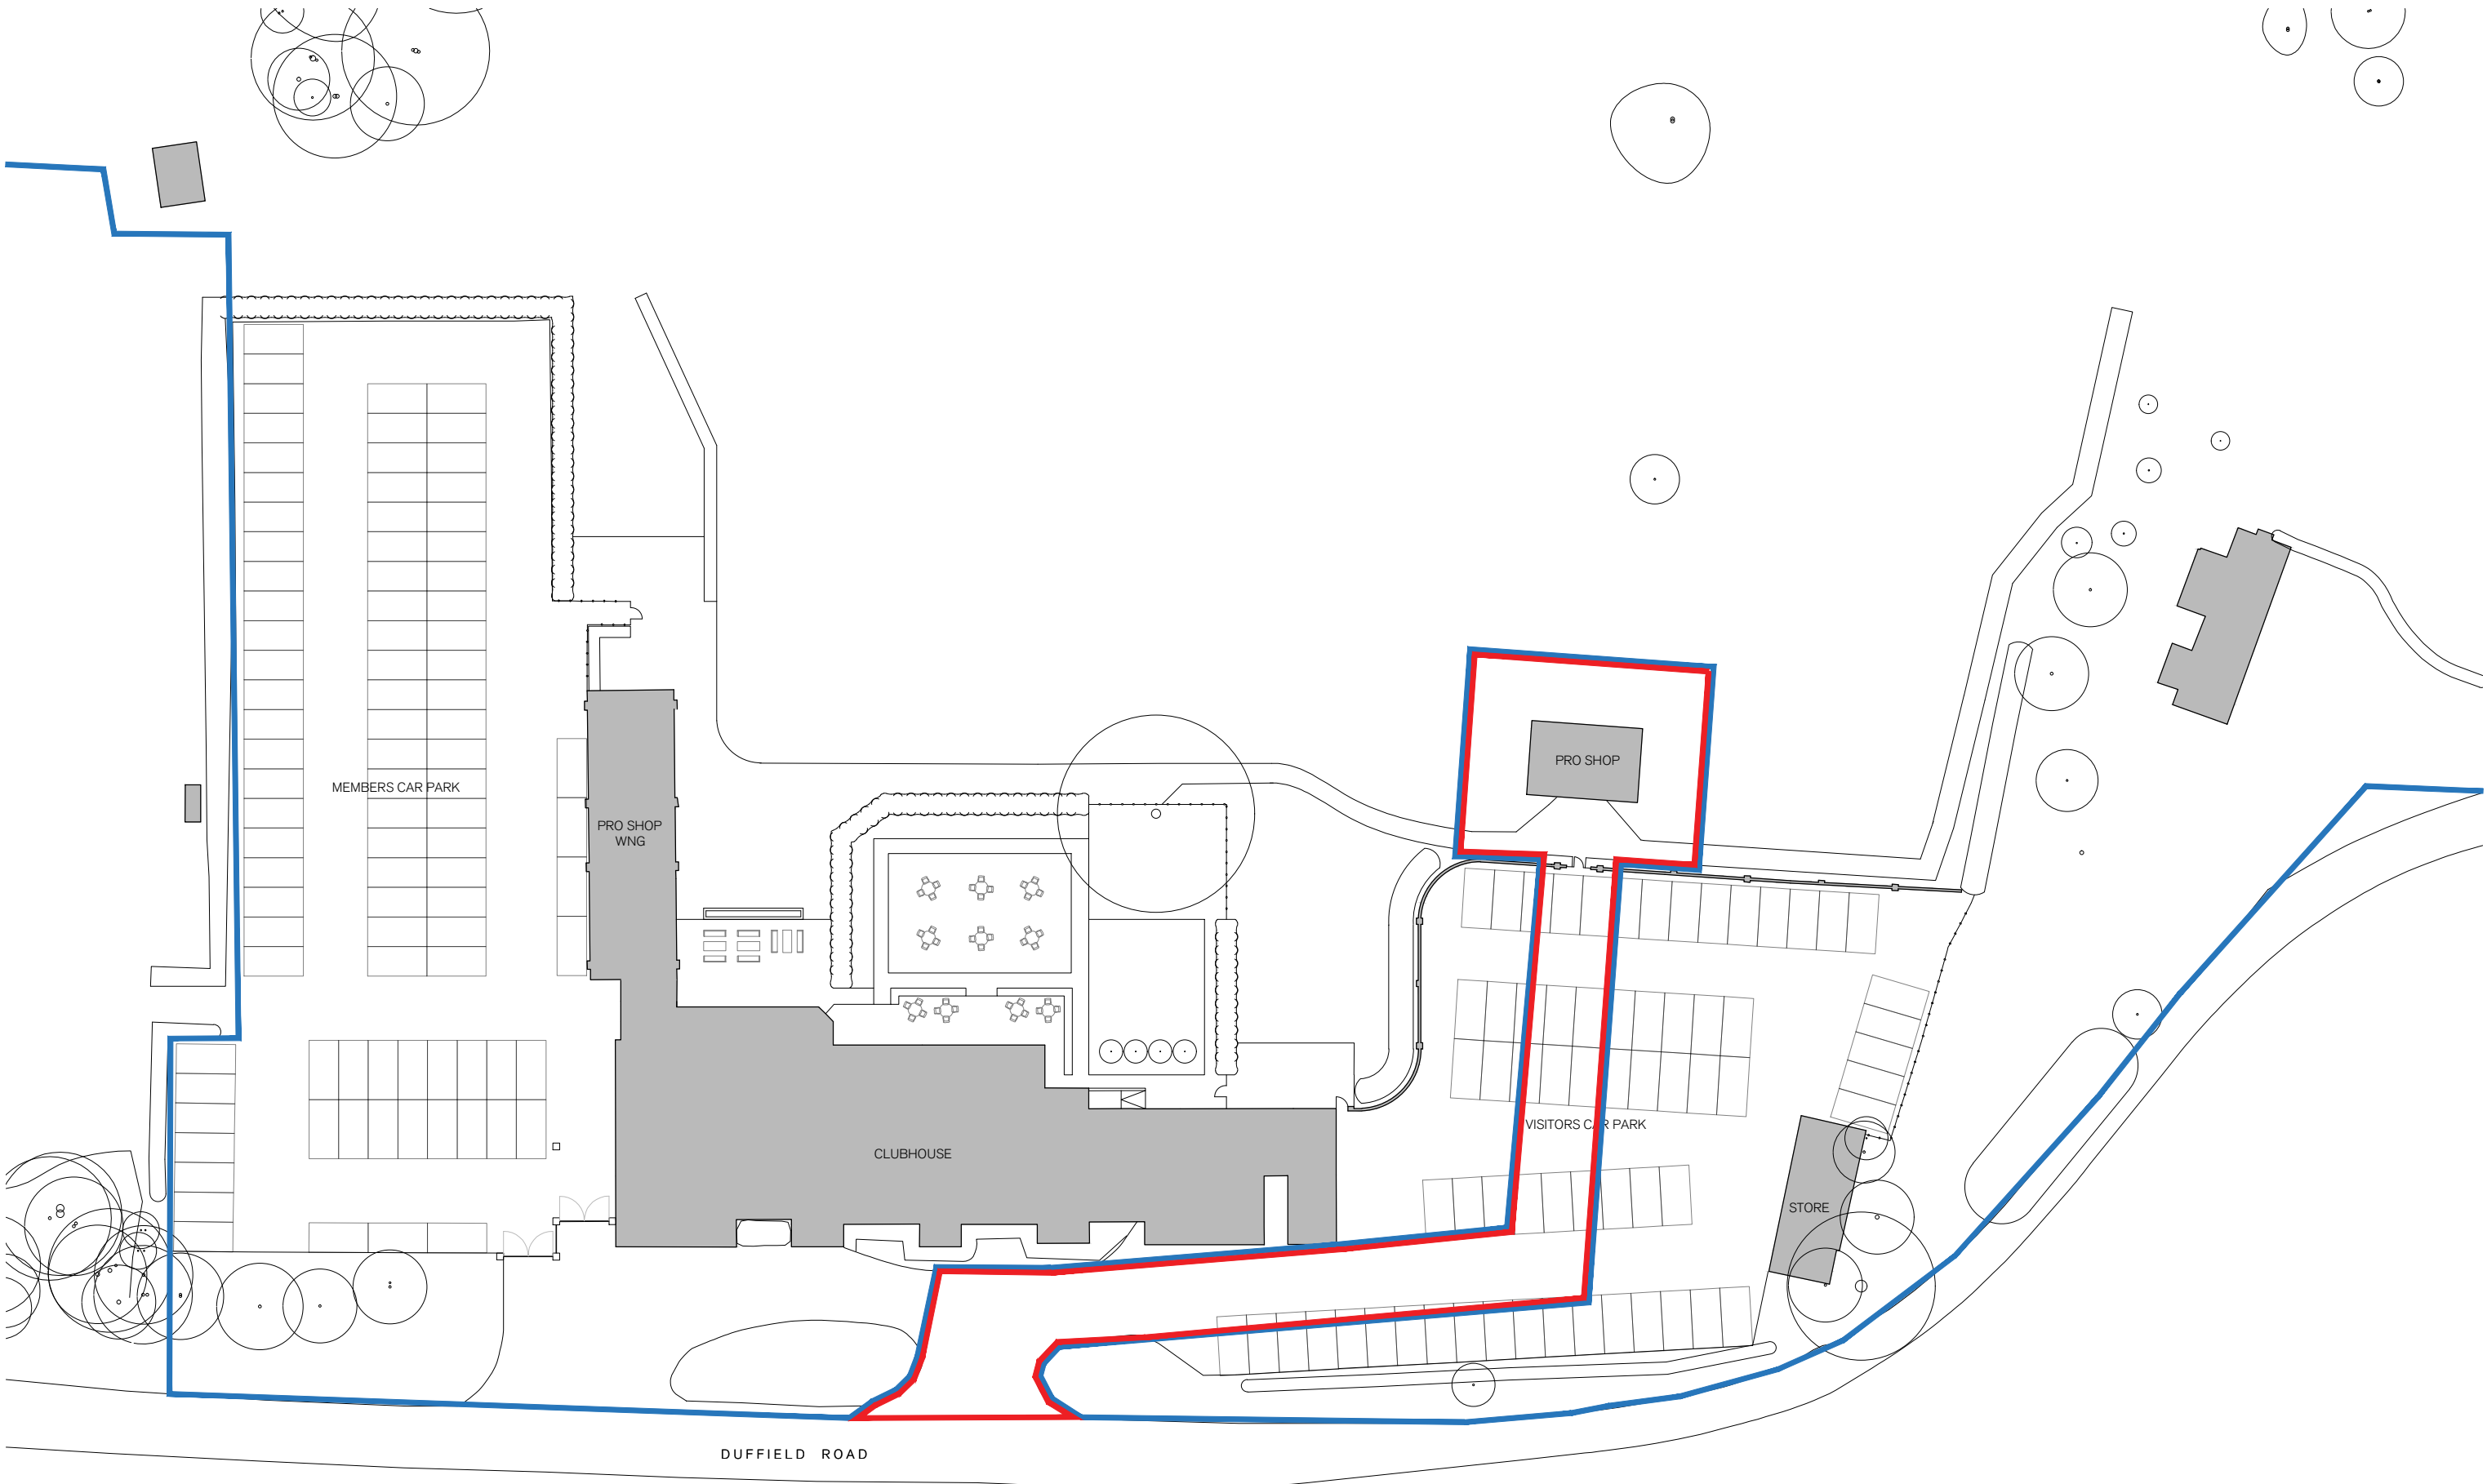


SPRATLEY & PARTNERS, 7 CENTENARY BUSINESS PARK, STATION ROAD,
HENLEY-ON-THAMES, OXFORDSHIRE RG9 1DS. 01491 411277

ISSUED ONLY FOR THE PURPOSE INDICATED. THIS DRAWING TO BE READ IN
CONJUNCTION WITH ALL CONSULTANTS INFORMATION. ALL DIMENSIONS
TO BE CHECKED ON SITE. DO NOT SCALE. THIS DRAWING IS COPYRIGHT.


REV.	ISSUED	DESCRIPTION	DRAWN	CHECKED
-	-	-	-	-
-	-	-	-	-
-	-	-	-	-

PROJECT /DESCRIPTION	DATE	SCALE AT A3	JOB NO
Sonning Golf Club Duffield Road, Sonning Reading	Nov 2024	1:500	24.017
Proposed Site Plan - Pro Shop	STATUS	Planning	DRAWING NO PL.510
CLIENT	DRAWN	CHECKED	REV
Sonning Golf Club	CD	ST	-


S
& P

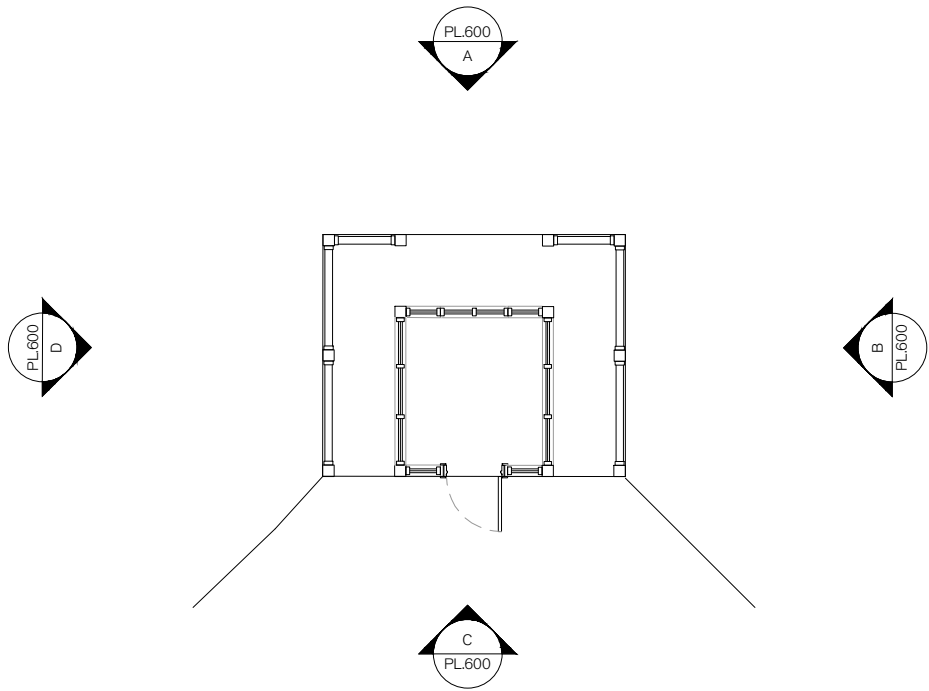


Existing Ground Floor Plan
1:100

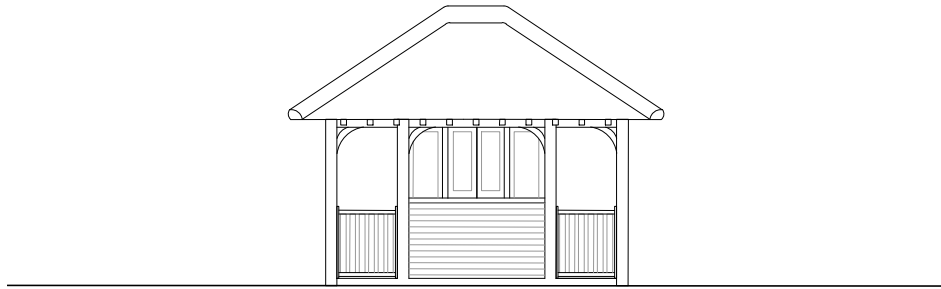


Existing North East Elevation
1:100

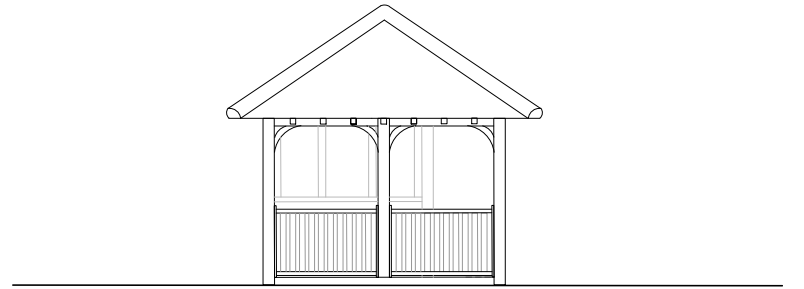


Existing South East Elevation
1:100

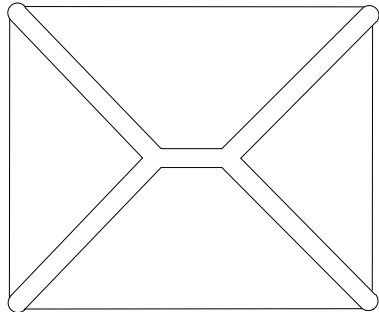

Existing Roof Plan
1:100

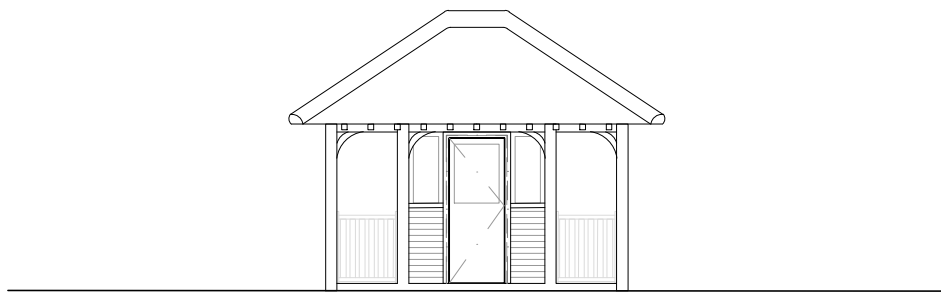

Existing South West Elevation
1:100

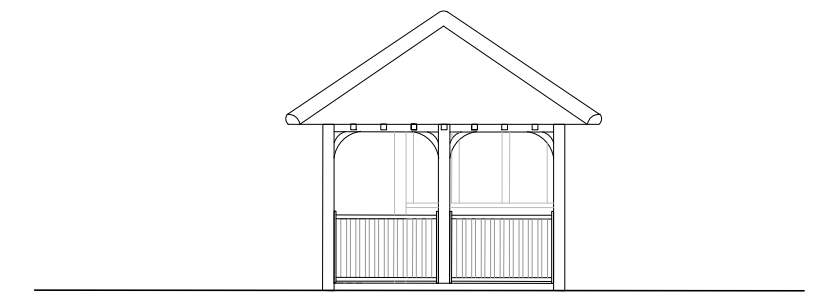

Existing North West Elevation
1:100

1:100
0 1 2 3 4 5m




SPRATLEY & PARTNERS, 7 CENTENARY BUSINESS PARK, STATION ROAD,
HENLEY-ON-THAMES, OXFORDSHIRE RG9 1DS . 01491 411277
ISSUED ONLY FOR THE PURPOSE INDICATED. THIS DRAWING TO BE READ IN
CONJUNCTION WITH ALL CONSULTANTS INFORMATION. ALL DIMENSIONS
TO BE CHECKED ON SITE. DO NOT SCALE. THIS DRAWING IS COPYRIGHT.


REV.	ISSUED	DESCRIPTION	DRAWN	CHECKED
-	-	-	-	-
-	-	-	-	-
-	-	-	-	-

PROJECT /DESCRIPTION	DATE	SCALE AT A3	JOB NO
Sonning Golf Club Duffield Road, Sonning Reading, RG4 6 GJ	Nov 2024	1:100	24.017
Existing Plans and Elevations - Starters Hut	STATUS	Planning	DRAWING NO PL.600
CLIENT	DRAWN	CHECKED	REV
Sonning Golf Club	CD	ST	-


S
& P

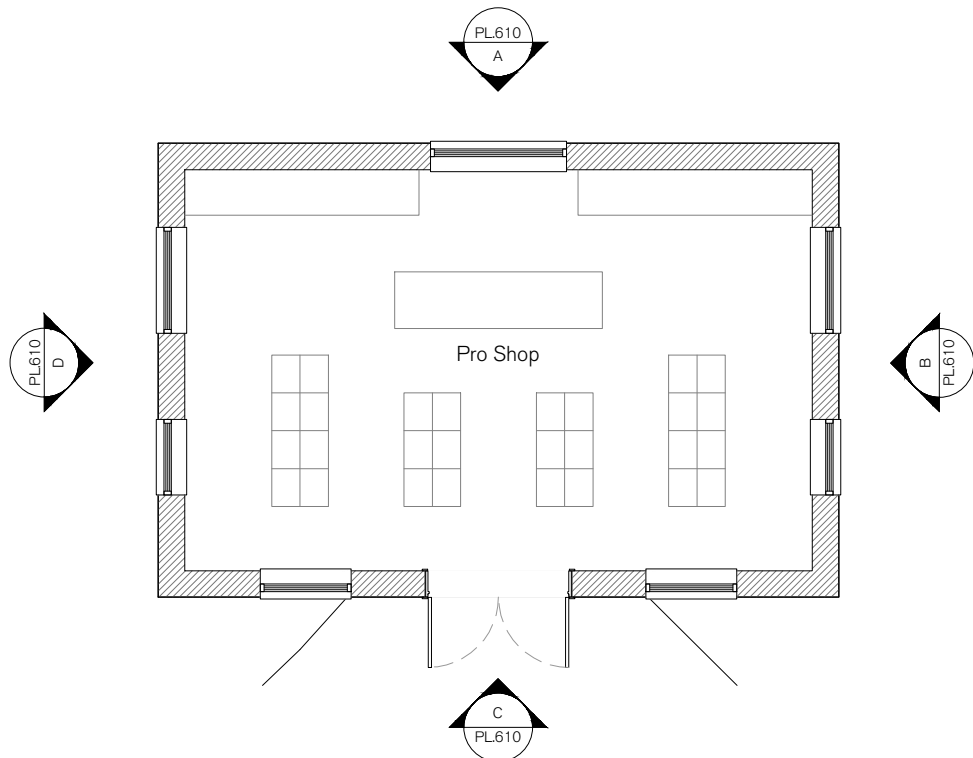


Proposed Ground Floor Plan
1:100

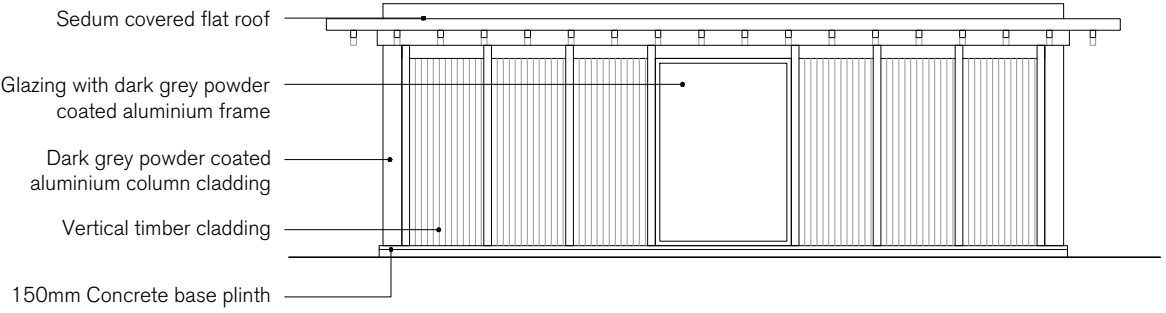


Proposed North East Elevation
1:100

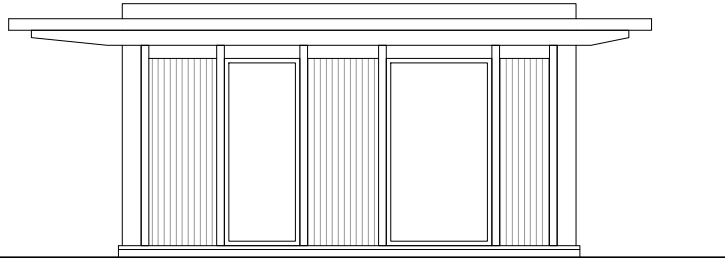


Proposed South East Elevation
1:100

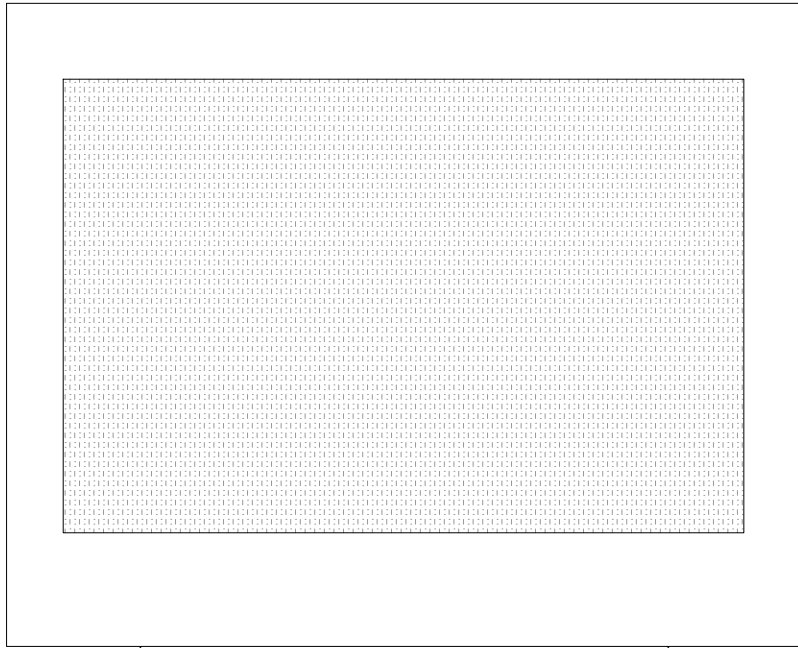


Proposed Roof Plan
1:100

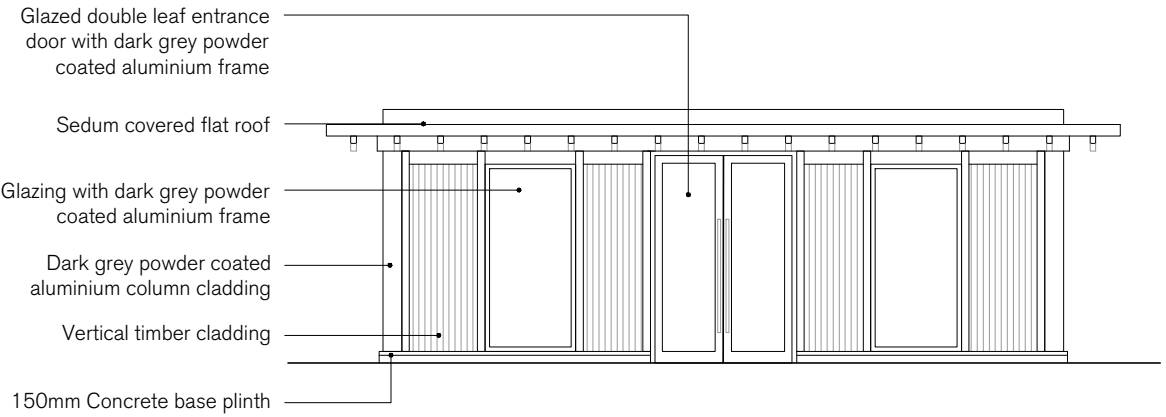

Proposed South West Elevation
1:100

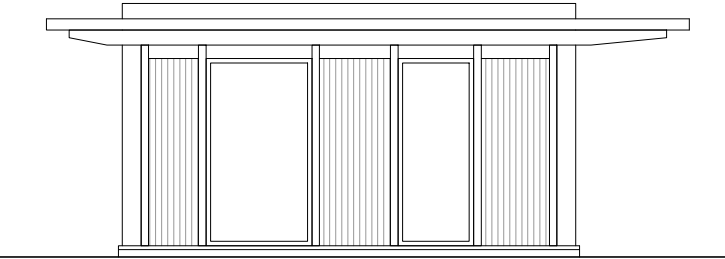

Proposed North West Elevation
1:100

 

SPRATLEY & PARTNERS, 7 CENTENARY BUSINESS PARK, STATION ROAD,
HENLEY-ON-THAMES, OXFORDSHIRE RG9 1DS. 01491 411277

ISSUED ONLY FOR THE PURPOSE INDICATED. THIS DRAWING TO BE READ IN
CONJUNCTION WITH ALL CONSULTANTS INFORMATION. ALL DIMENSIONS
TO BE CHECKED ON SITE. DO NOT SCALE. THIS DRAWING IS COPYRIGHT.

REV.	ISSUED	DESCRIPTION	DRAWN	CHECKED
-	-	-	-	-
-	-	-	-	-
-	-	-	-	-

PROJECT /DESCRIPTION	DATE	SCALE AT A3	JOB NO
Sonning Golf Club Duffield Road, Sonning Reading, RG4 6 GJ	Nov 2024	1:100	24.017
Proposed Plans and Elevations - Pro Shop	STATUS	Planning	DRAWING NO PL.610
CLIENT	DRAWN	CHECKED	REV
Sonning Golf Club	CD	ST	-

S
&
P