


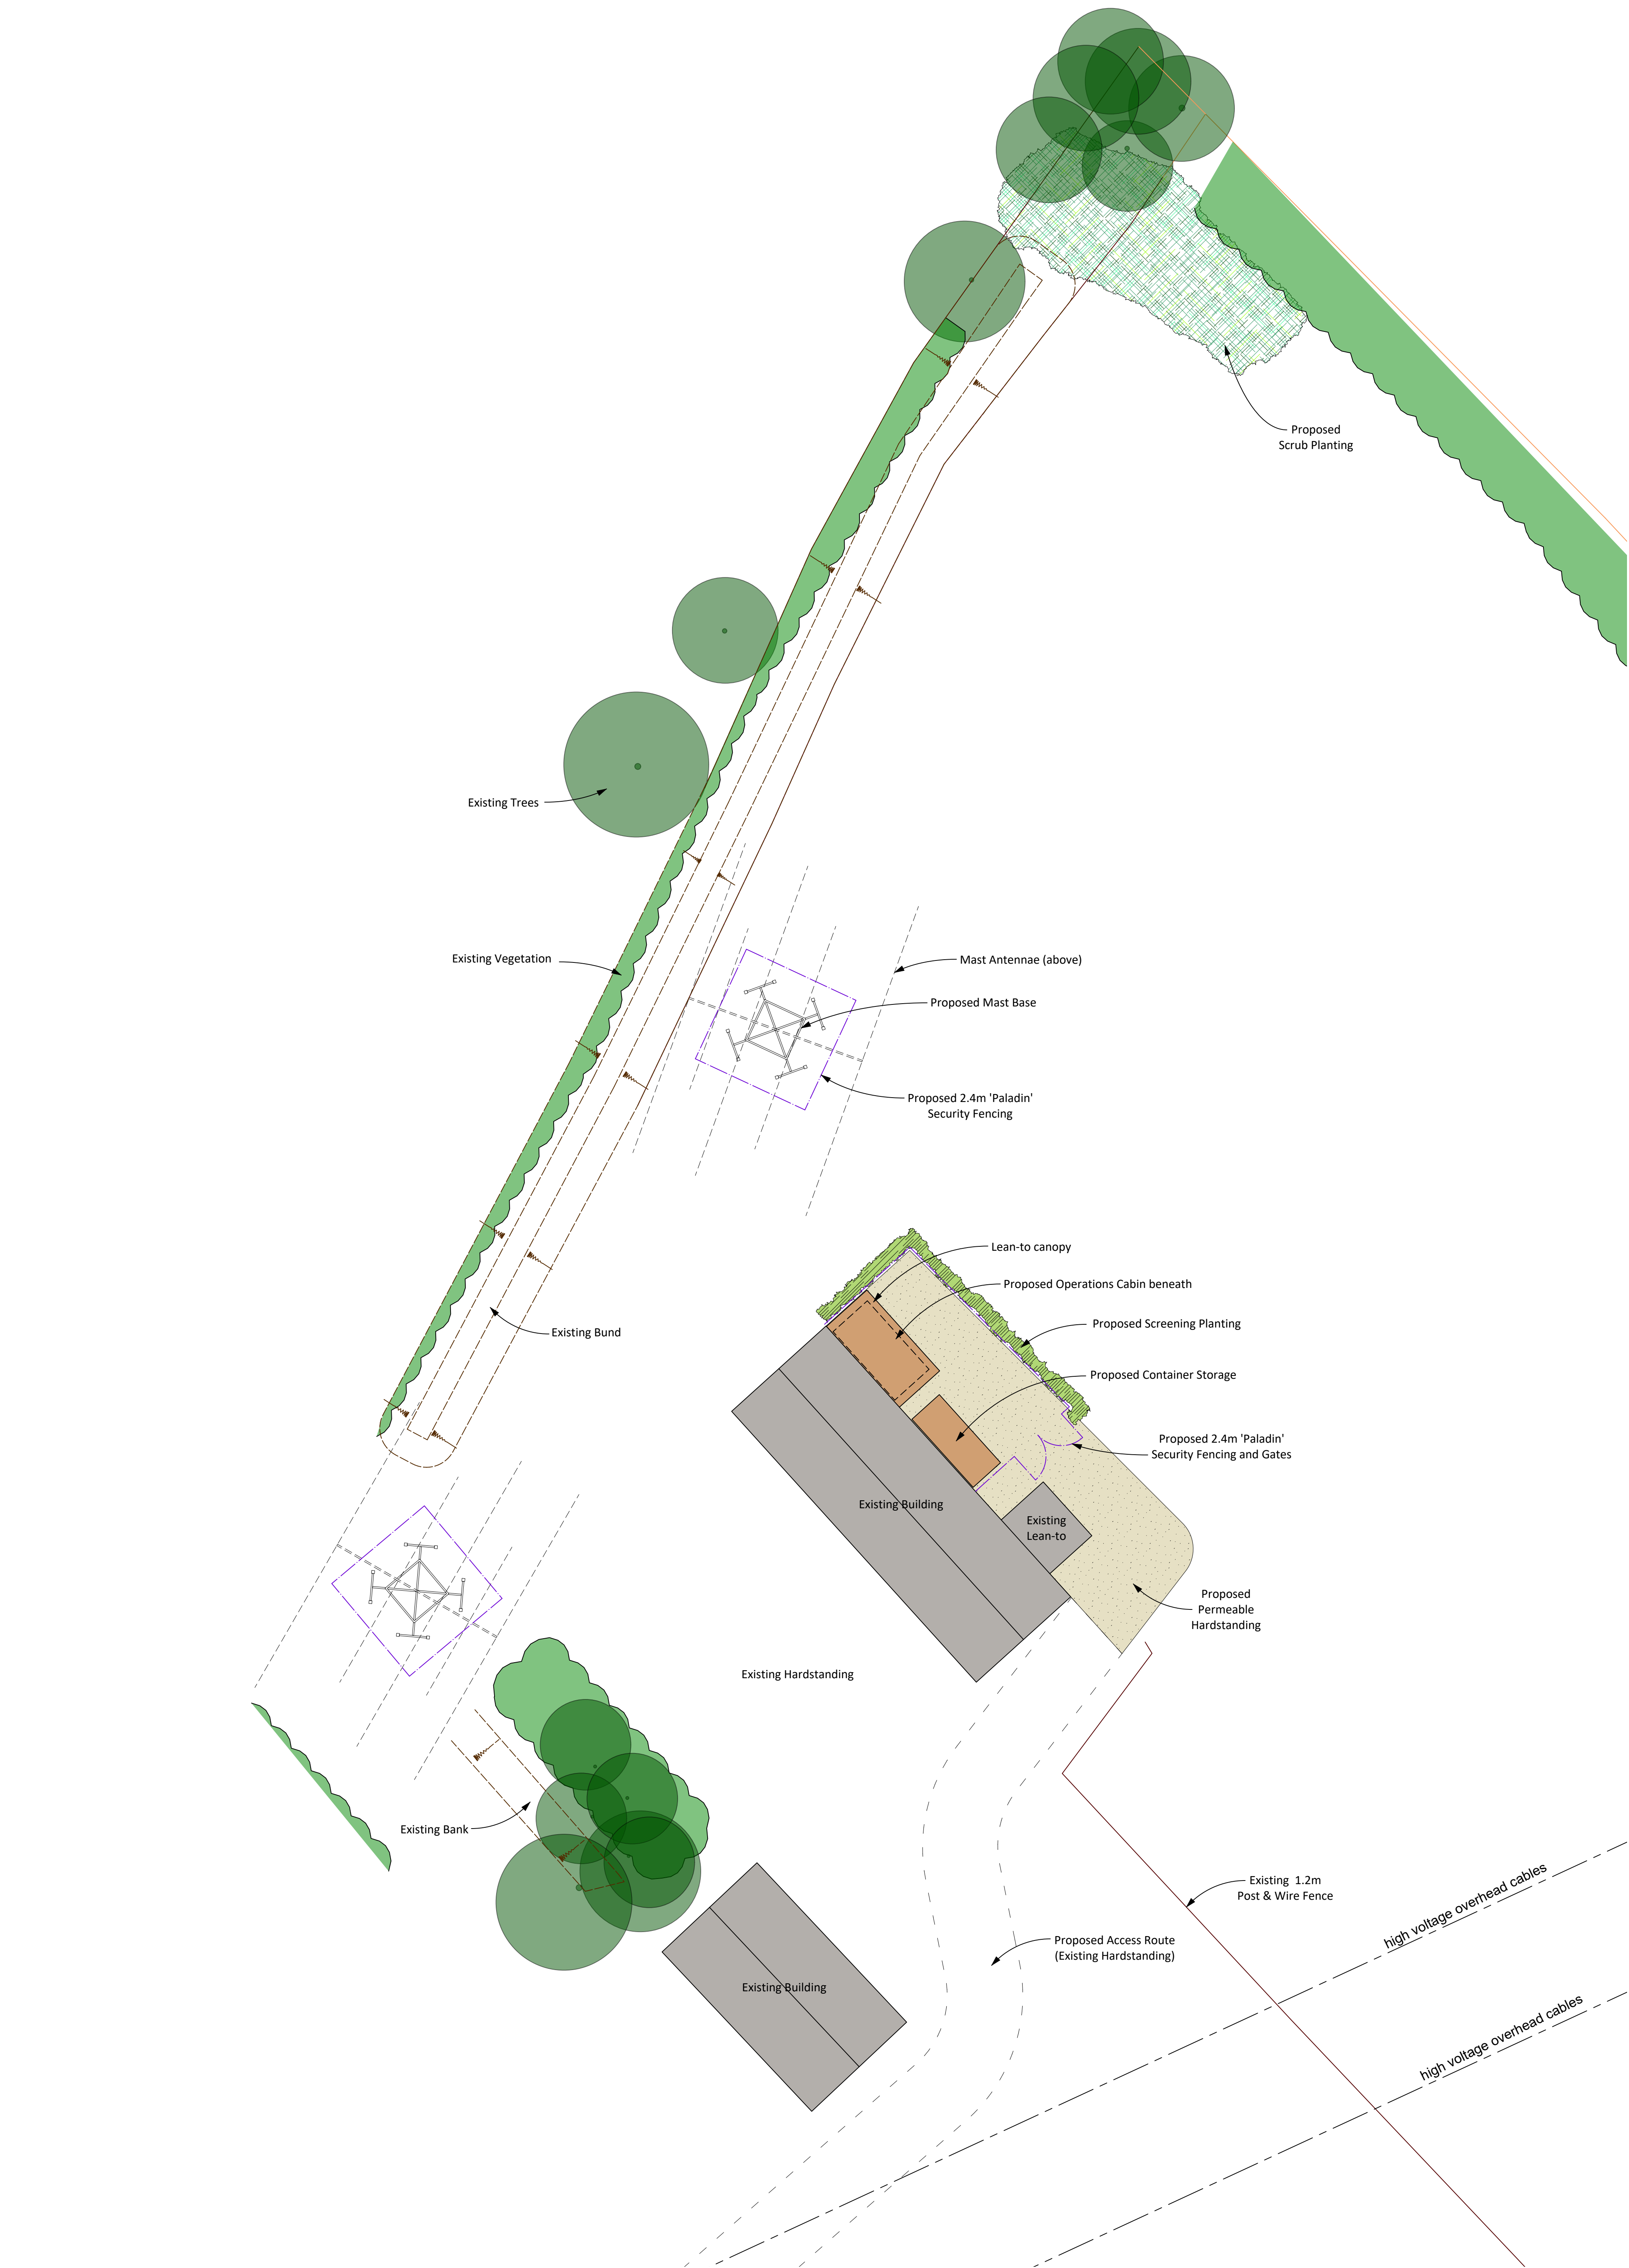

© The copyright of this drawing remains with the vision and may not be reproduced in any form without prior written consent. May contain public sector information licensed under the Open Government Licence v2.0.
The plan shown here is for the purpose of supporting a planning application only. Only scale from this drawing for the purposes of determining a planning application. Do not scale from this drawing for construction purposes.
The proposal presented here is subject to review by specialist consultancies, and is to be read in conjunction with all relevant specialist drawings and information where available. Any discrepancies between this and any other consultant's drawings and information should be reported to Pro Vision immediately.



ISSUE	DATE	DESCRIPTION	DRAWN	CHECKED
01	18.04.25	Amendments	XXX	---
02	18.04.25	Amendments	XXX	---
03	20.04.25	Amendments	XXX	---
04	13.05.25	Amendments	XXX	---
05	13.05.25	Amendments	XXX	08
06	13.05.25	Amendments	XXX	08
07	04.06.25	Amendments	XXX	08
08	04.06.25	Amendments	XXX	08
09	04.06.25	Amendments	XXX	08
10	06.06.25	Amendments	XXX	08

CLIENT:	Ratesu Ltd	
PROJECT:	Phoenix Park	
DRAWING:	Proposed Site Plan	1:200
NUMBER:	S1689-XX-P1-02	A1
ISSUE:	v10	06.06.25

