



Scale Bar 1:50

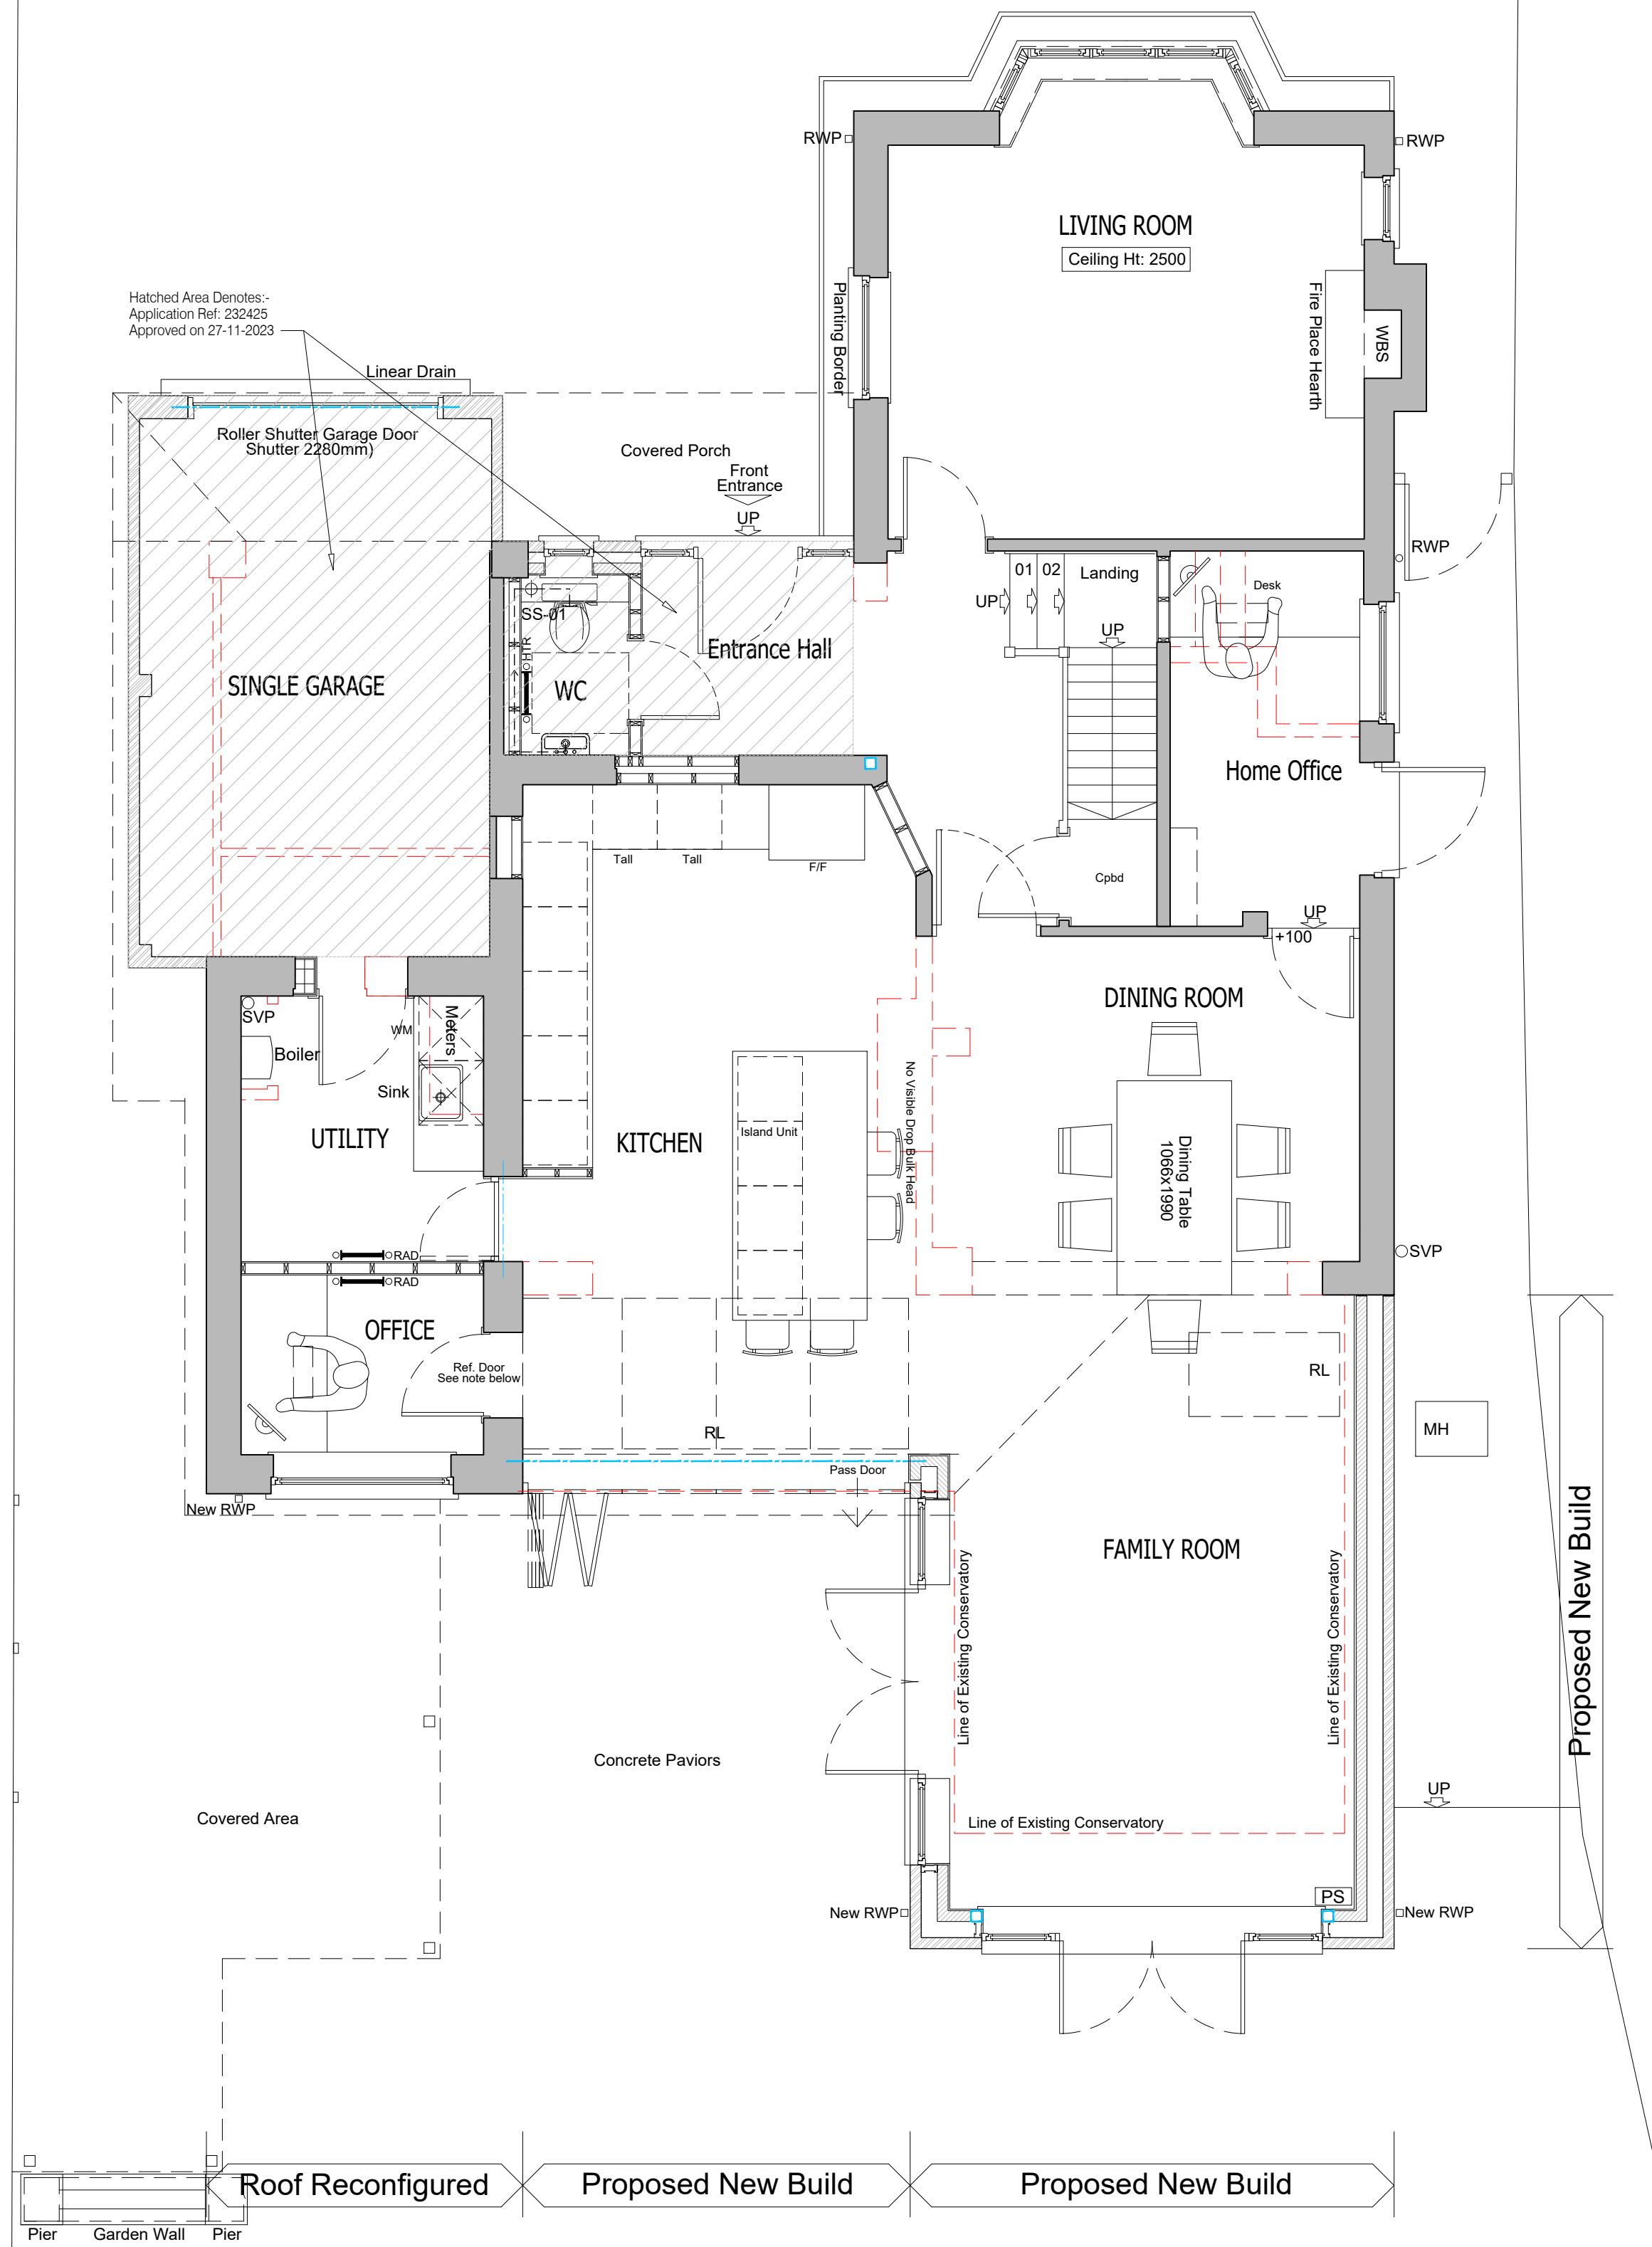

GROUND FLOOR PLAN As Proposed
Scale 1:50

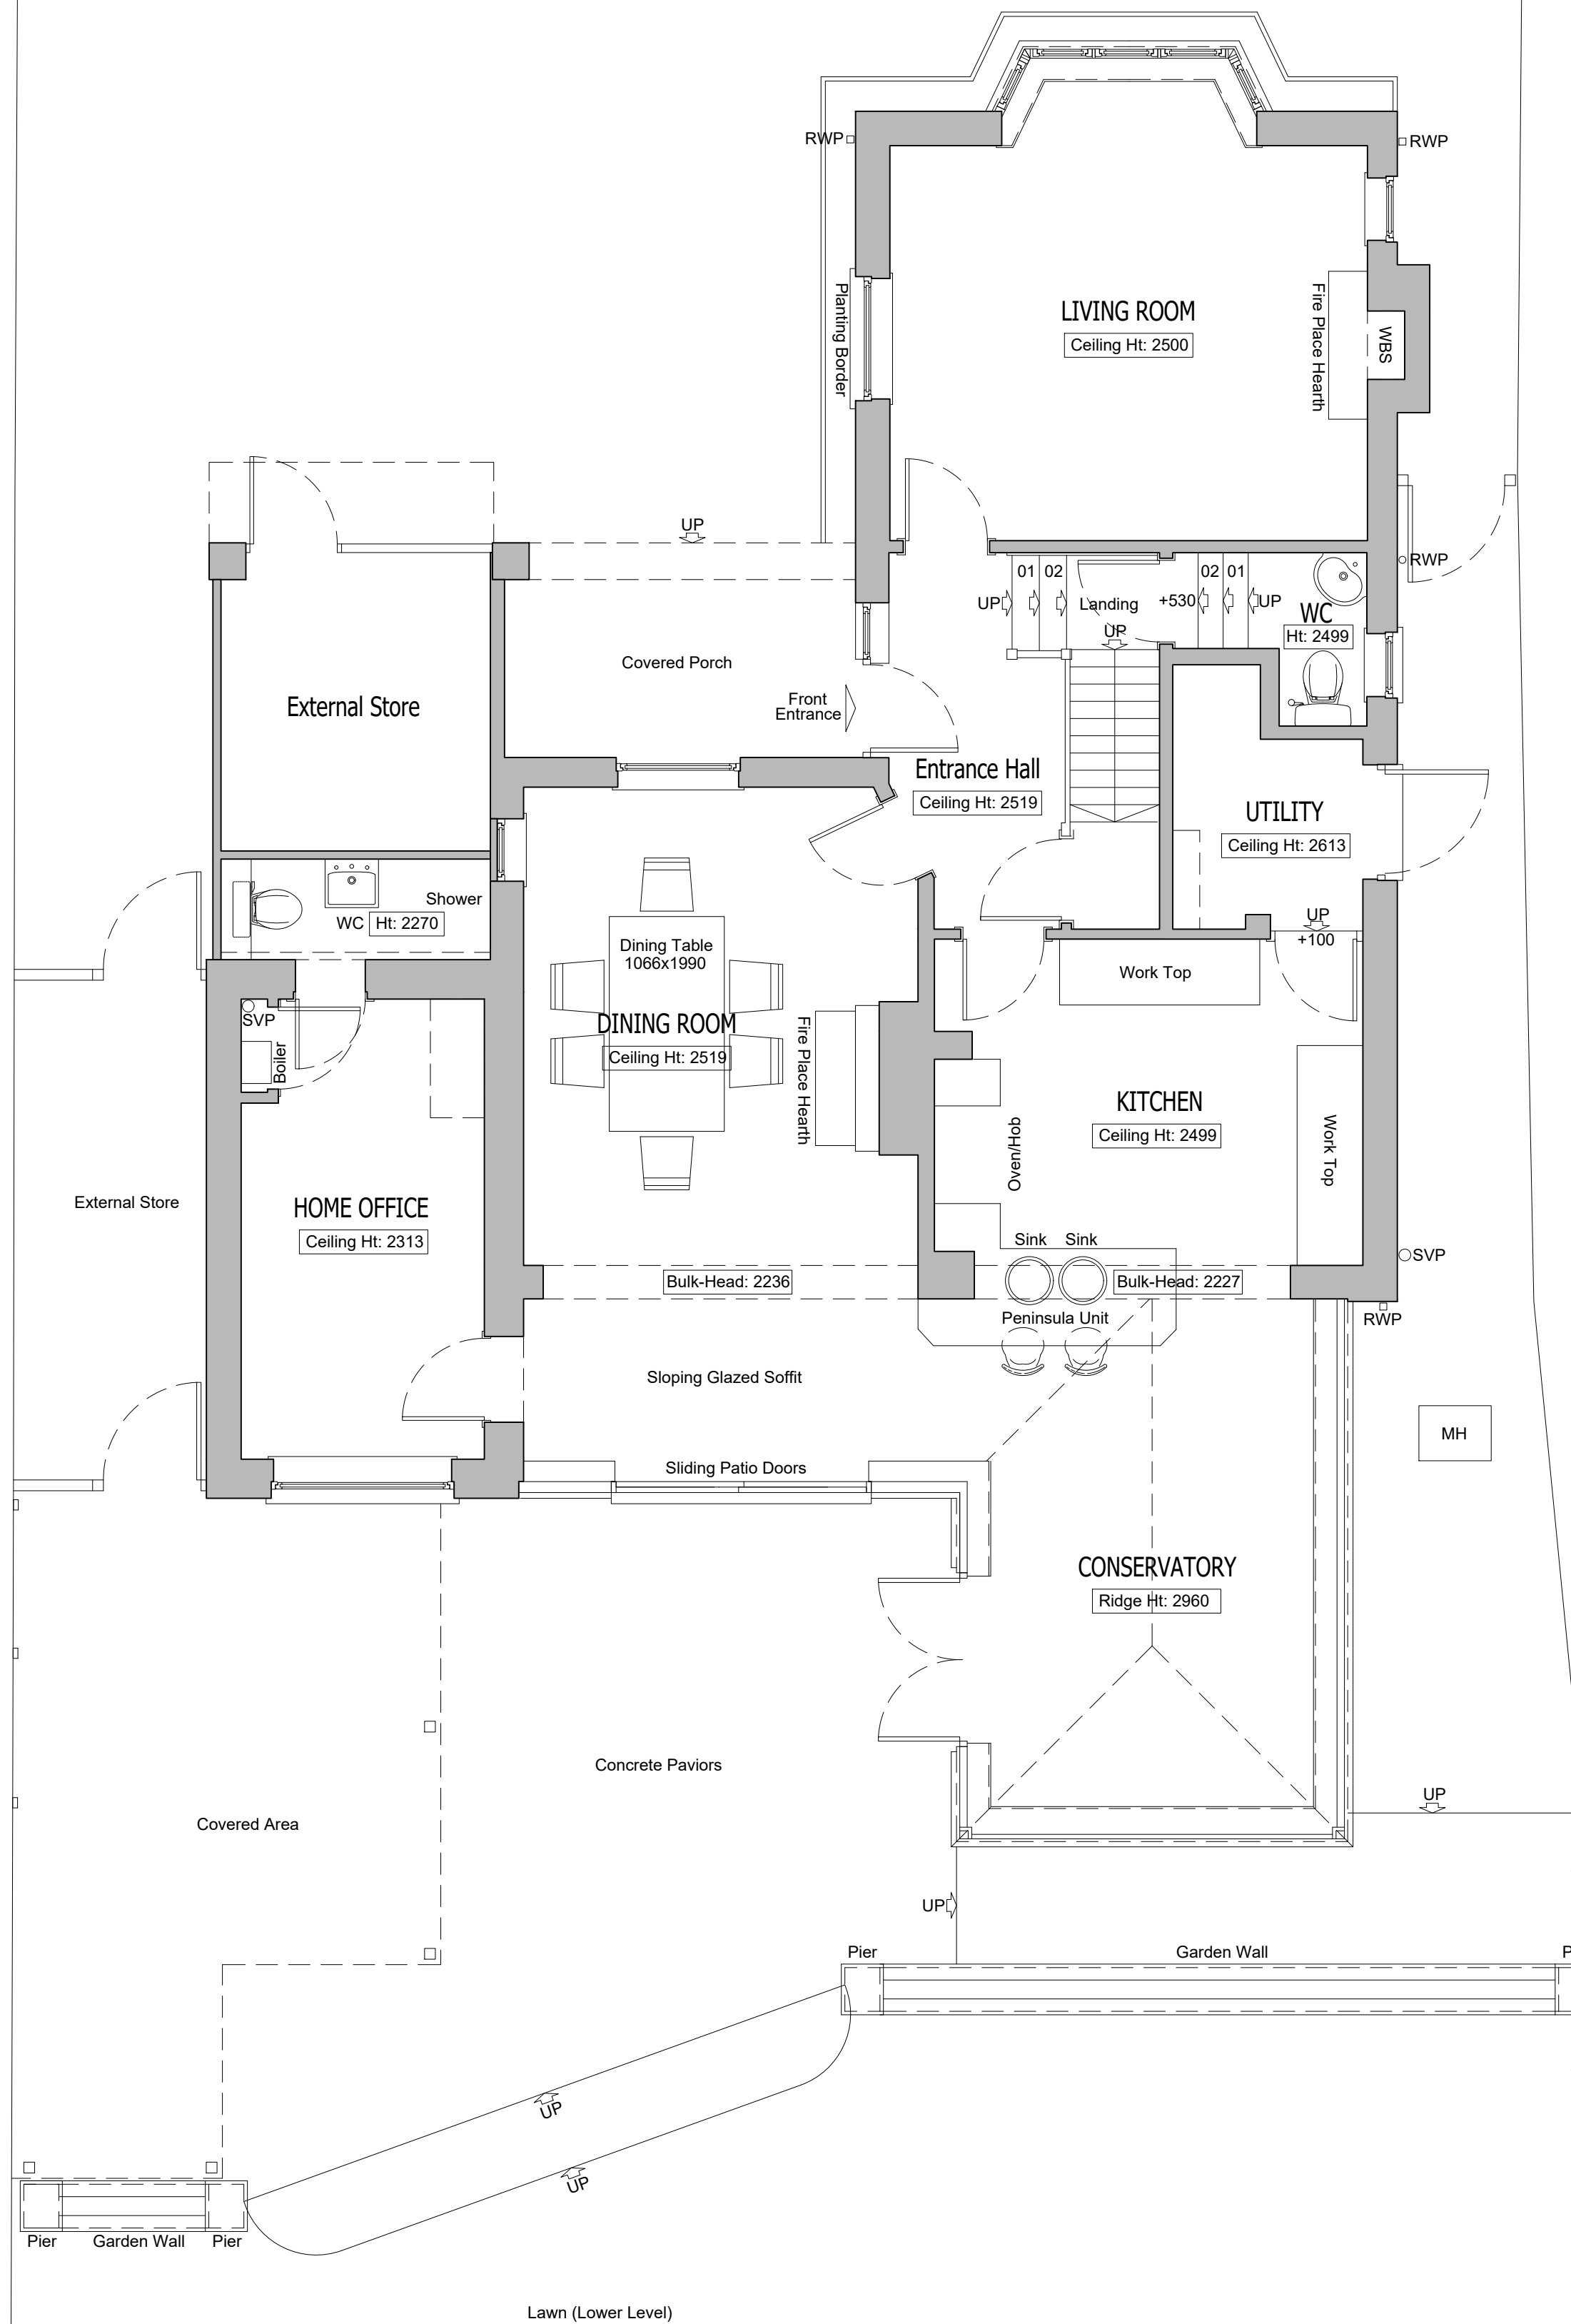

GROUND FLOOR PLAN As Existing
Scale 1:50

All dimensions are to be checked on site before work commences.
Figured dimensions to be taken in preference to scaled dimensions.
If in doubt please ask.
© Copyright reserved.

A	Previous application approved denoted	10-12-2024	DH
Rev	Description	Date	Initials

FOR PLANNING SUBMISSION

HOLTHAM+NEWMAN
ARCHITECTS

The Design Studio, Lookey Farm,
Sindlesham Road, Arborfield,
Reading, Berkshire RG2 9JH

T: 07971 316499
E: hello@hnmarchitects.co.uk

Project:
61, Wilderness Road
Earley
Reading
RG6 7RR

Client
Mr and Mrs R. Hammett

Drawing Title:
General Arrangement Floor Plan
Ground Floor Level

As Existing and Proposed

Scale: 1:50 @ A1	Dwg. No.: 2323-P130	Rev.: A
Drawn by: DH		
Date: Nov 2024		