



Scale Bar 1:50

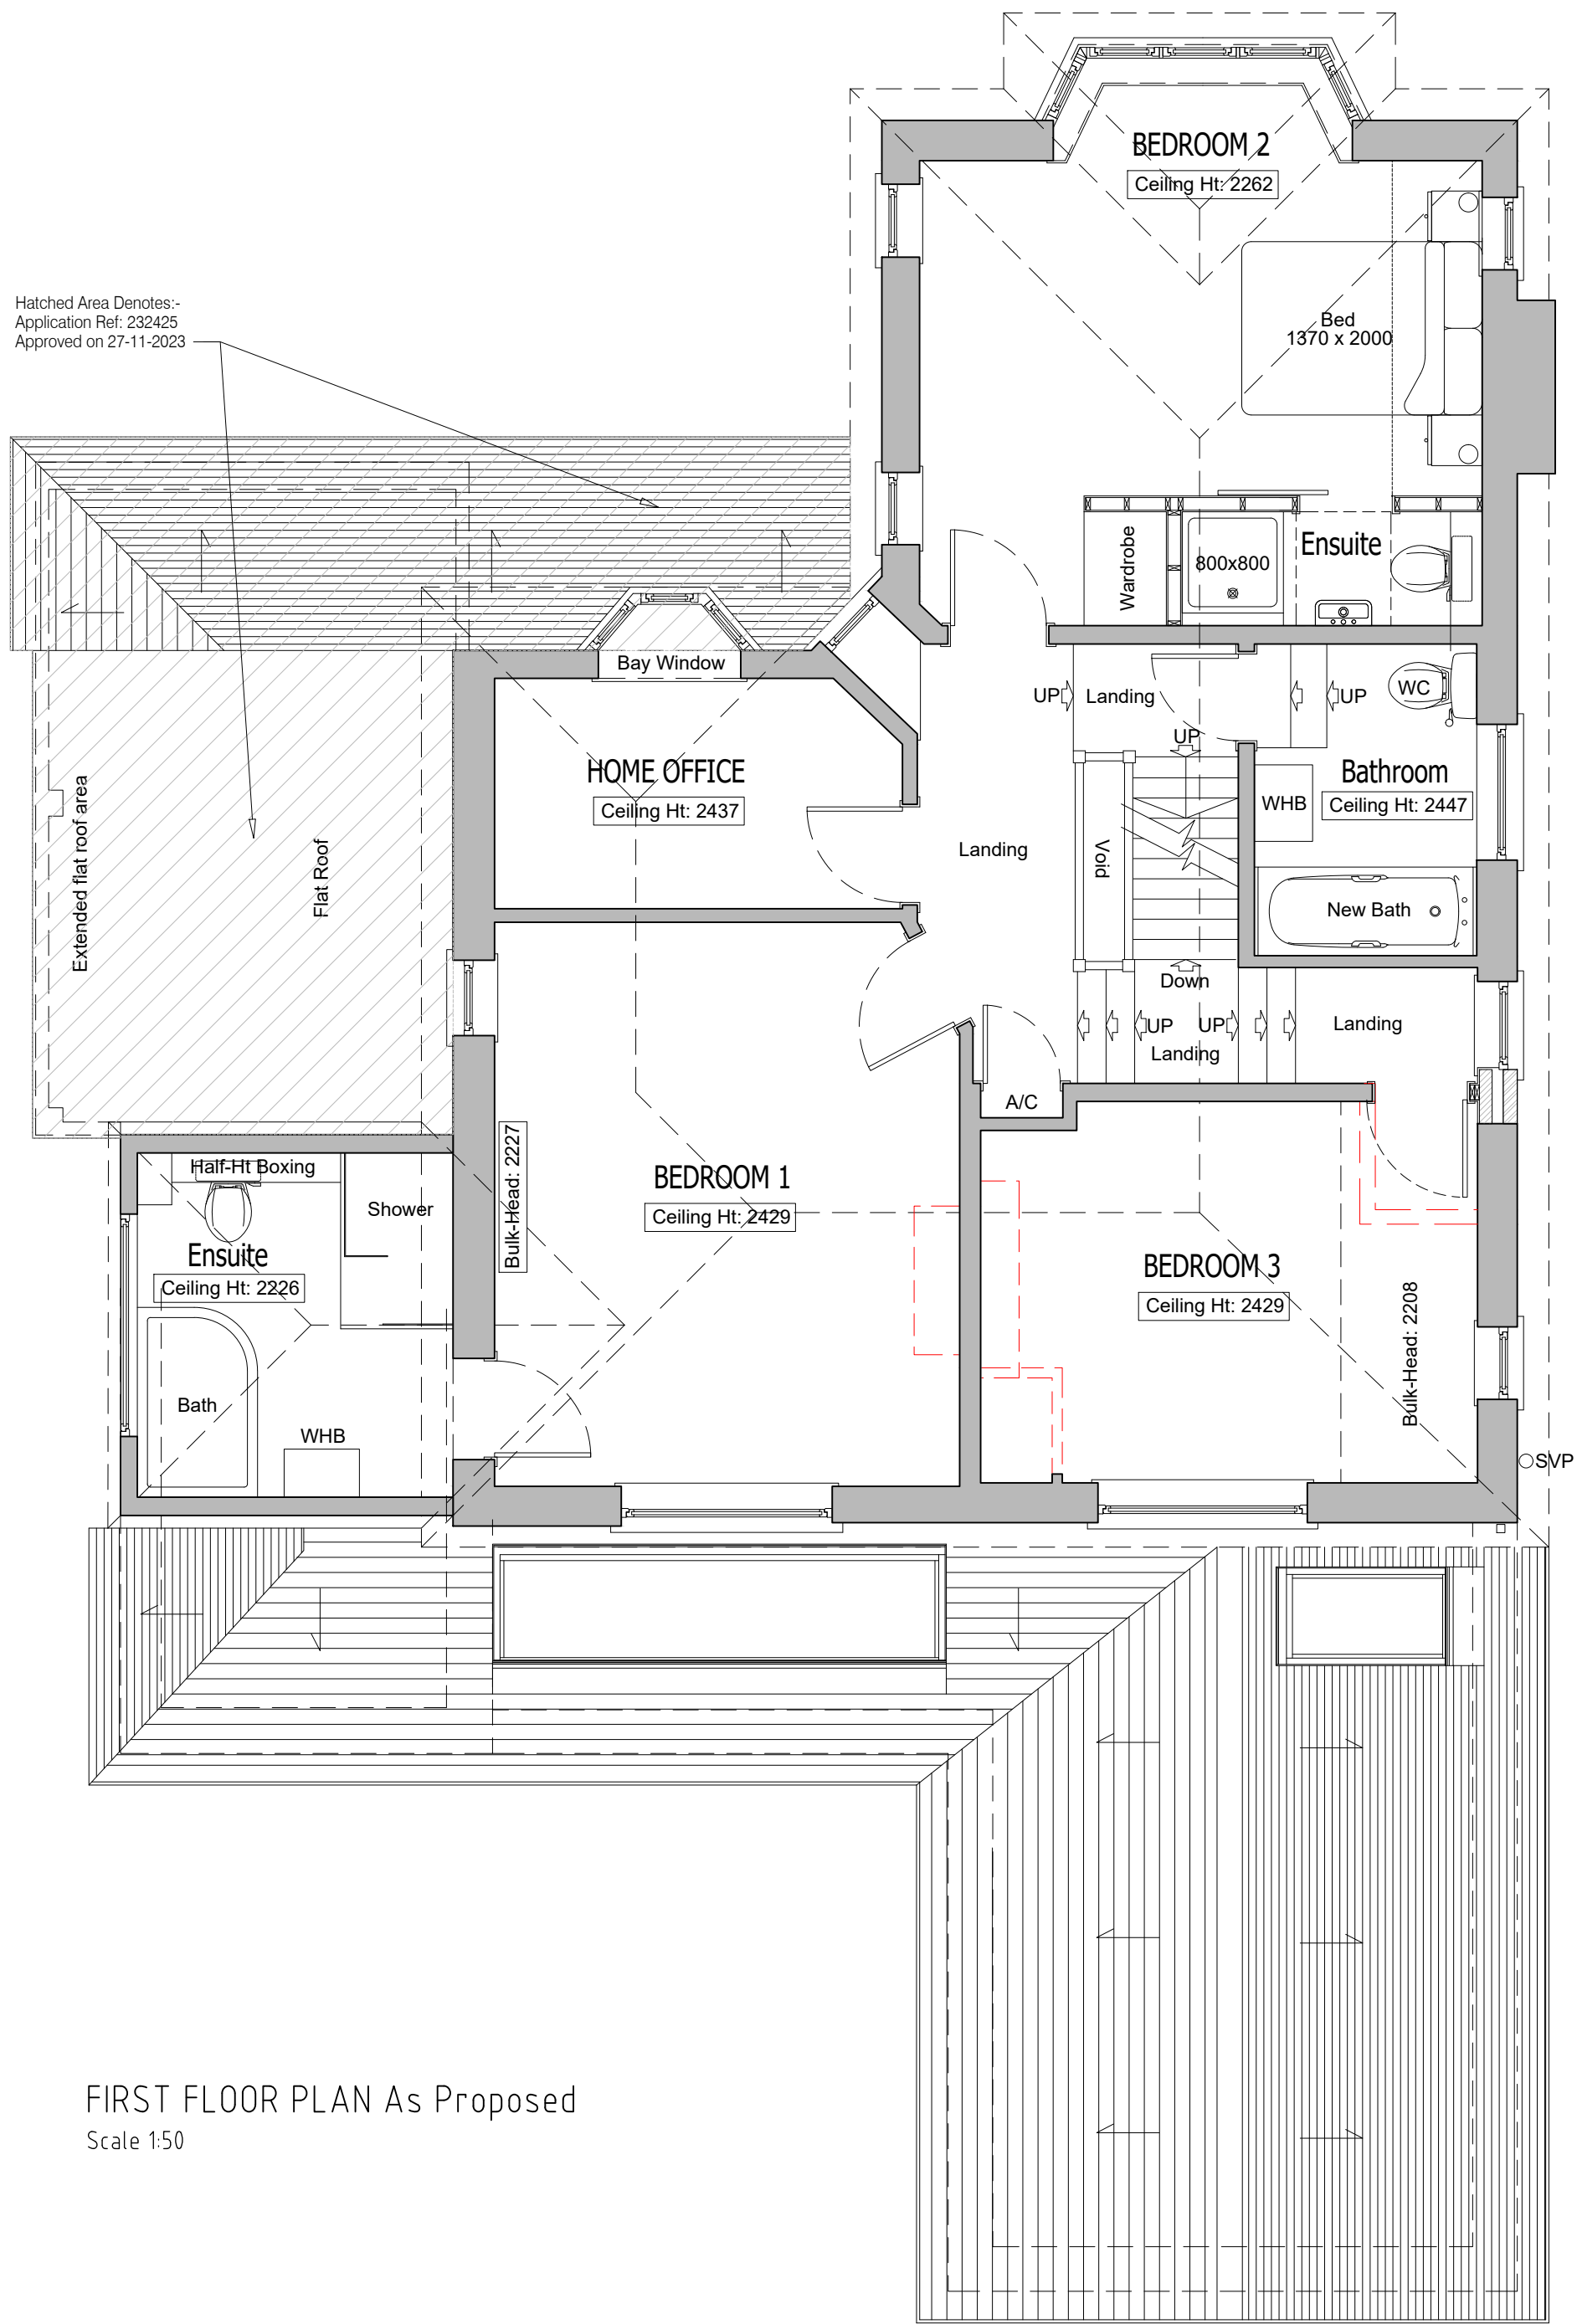

FIRST FLOOR PLAN As Proposed  
Scale 1:50

All dimensions are to be checked on site before work commences.  
Figured dimensions to be taken in preference to scaled dimensions.  
If in doubt please ask.  
© Copyright reserved.

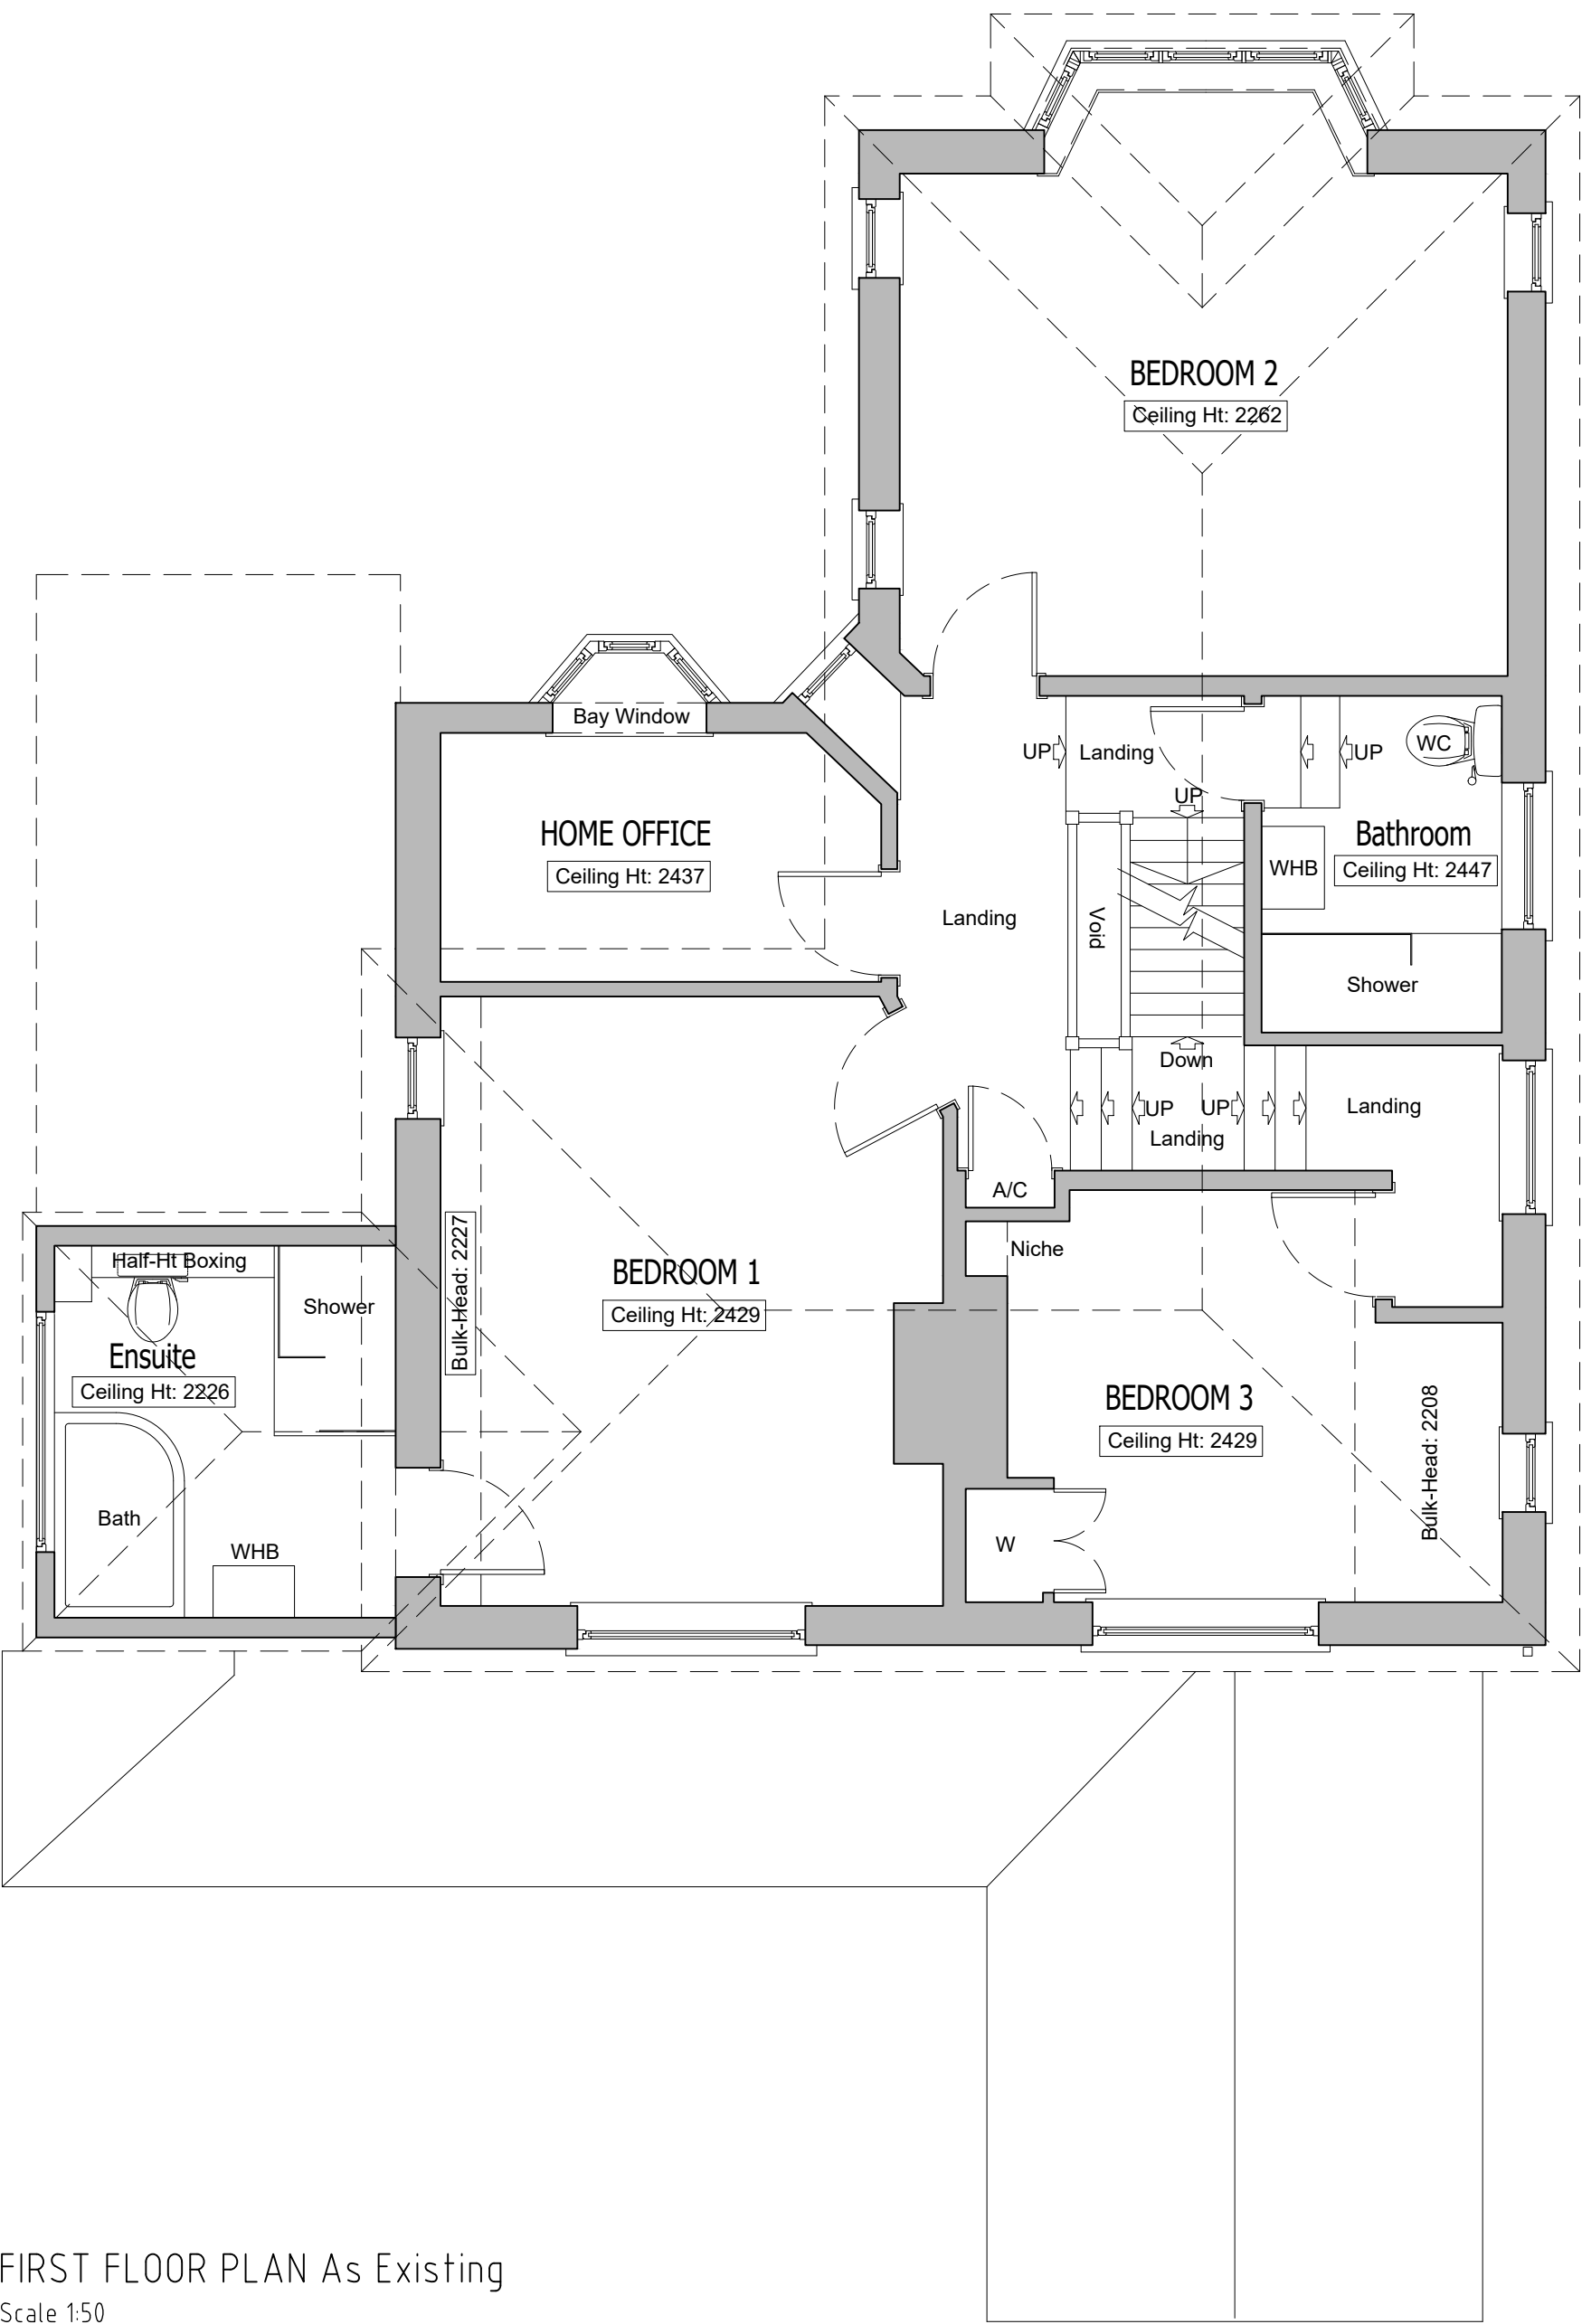

FIRST FLOOR PLAN As Existing  
Scale 1:50

| A   | Previous application approved denoted | 10-12-2024 | DH       |
|-----|---------------------------------------|------------|----------|
| Rev | Description                           | Date       | Initials |

FOR PLANNING SUBMISSION

**HOLTHAM+NEWMAN**  
ARCHITECTS

The Design Studio, Lookey Farm,  
Sindlesham Road, Arborfield,  
Reading, Berkshire RG2 9JH

T: 07971 316499  
E: hello@hnmarchitects.co.uk

Project:  
61, Wilderness Road  
Earley  
Reading  
RG6 7RR

Client  
Mr and Mrs R. Hammett

Drawing Title:  
General Arrangement Floor Plan  
First Floor Level

-  
As Existing and Proposed

|           |           |           |           |       |   |
|-----------|-----------|-----------|-----------|-------|---|
| Scale:    | 1:50 @ A1 | Dwg. No.: | 2323-P131 | Rev.: | A |
| Drawn by: | DH        |           |           |       |   |
| Date:     | Nov 2024  |           |           |       |   |