




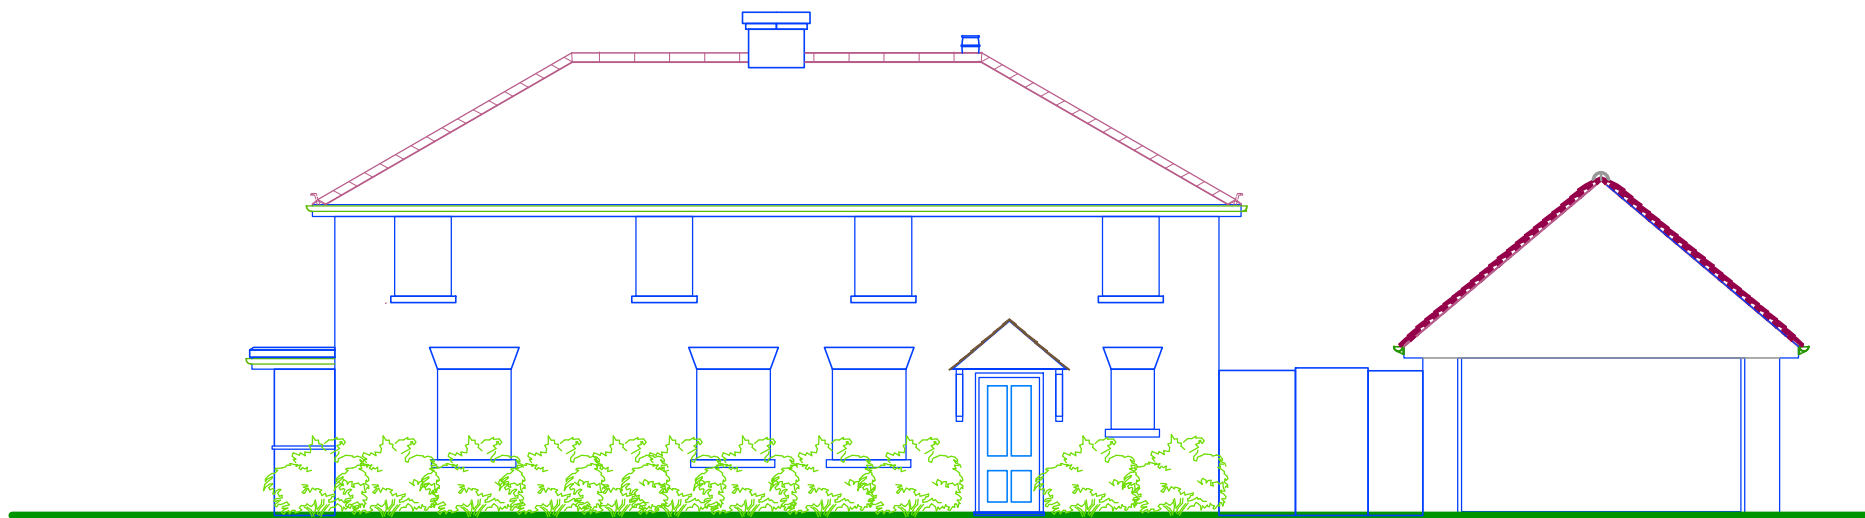


EAST ELEVATION

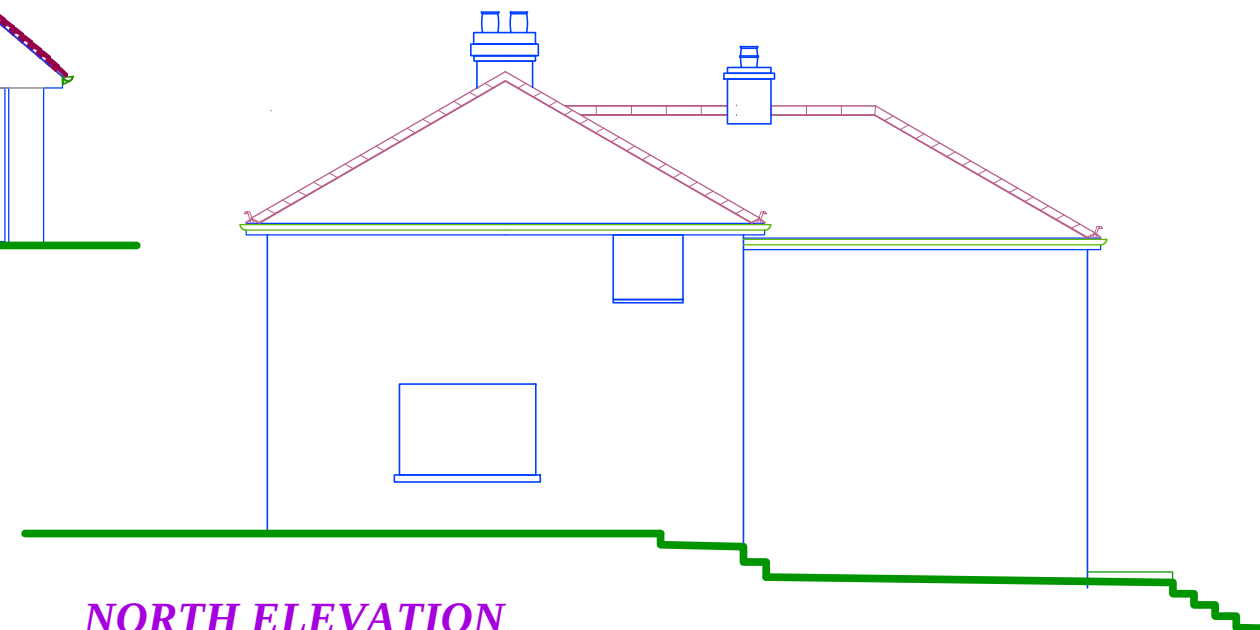


NORTH ELEVATION

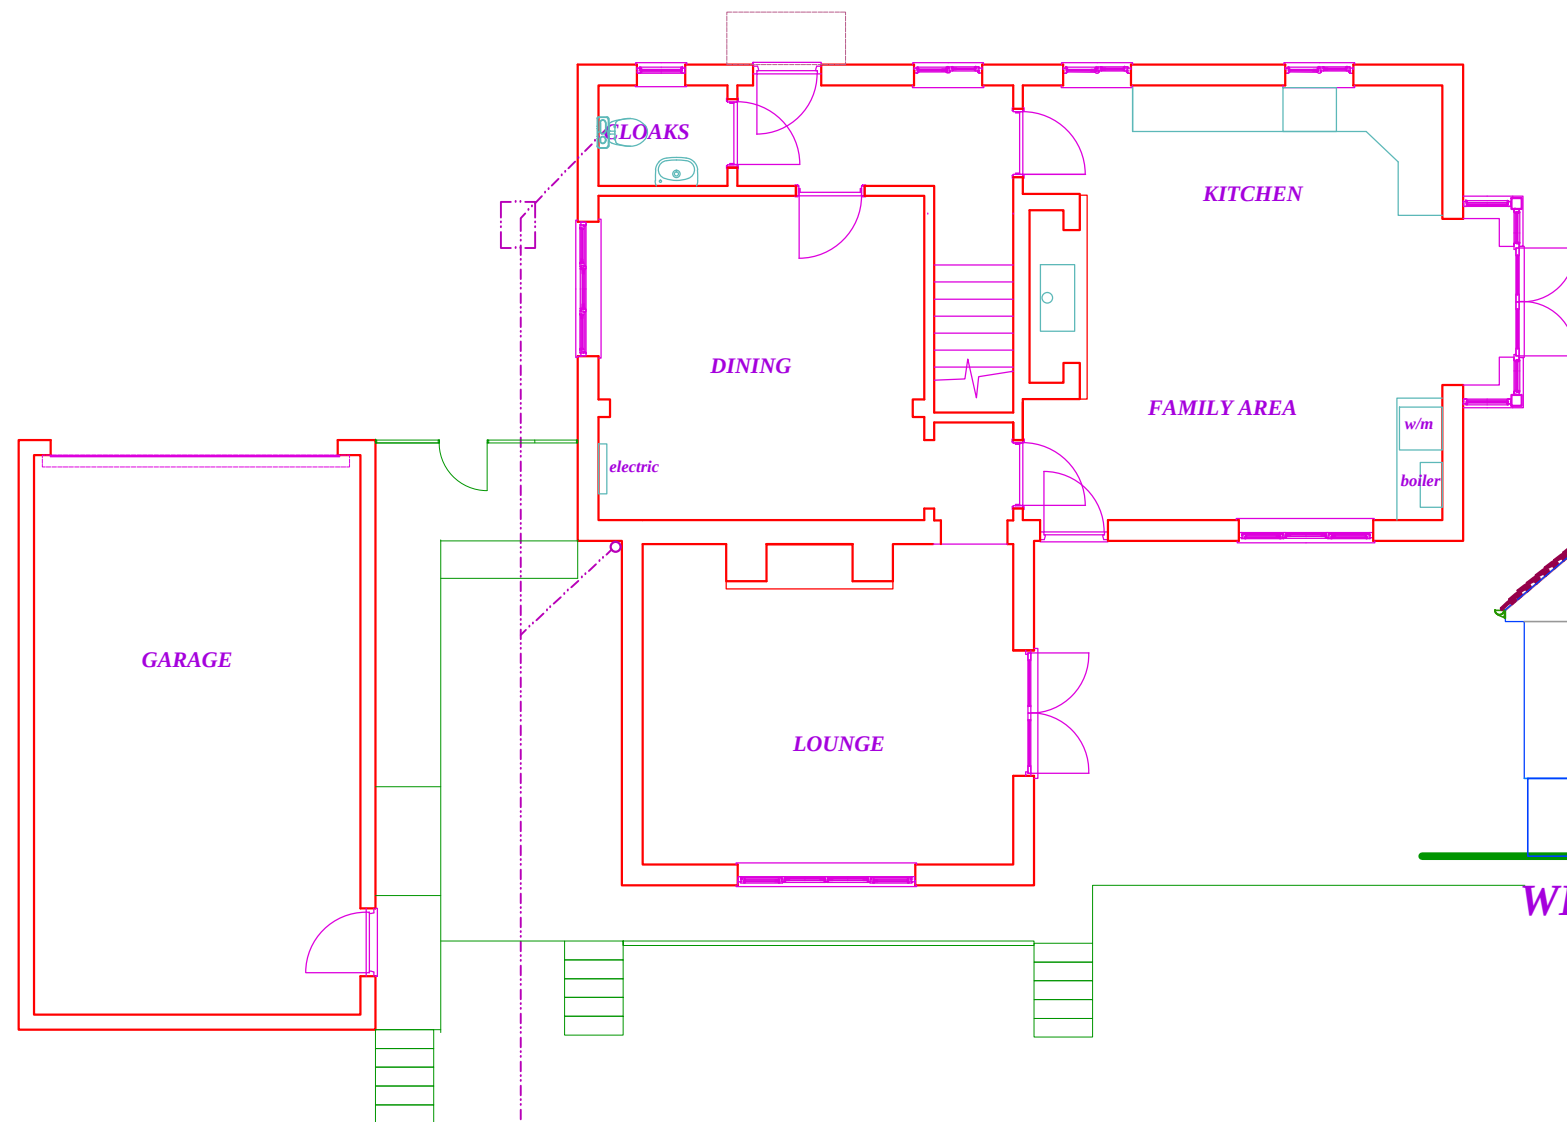

GROUND FLOOR PLAN

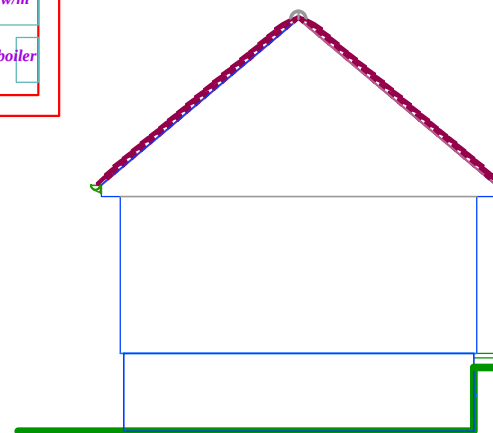

WEST ELEVATION

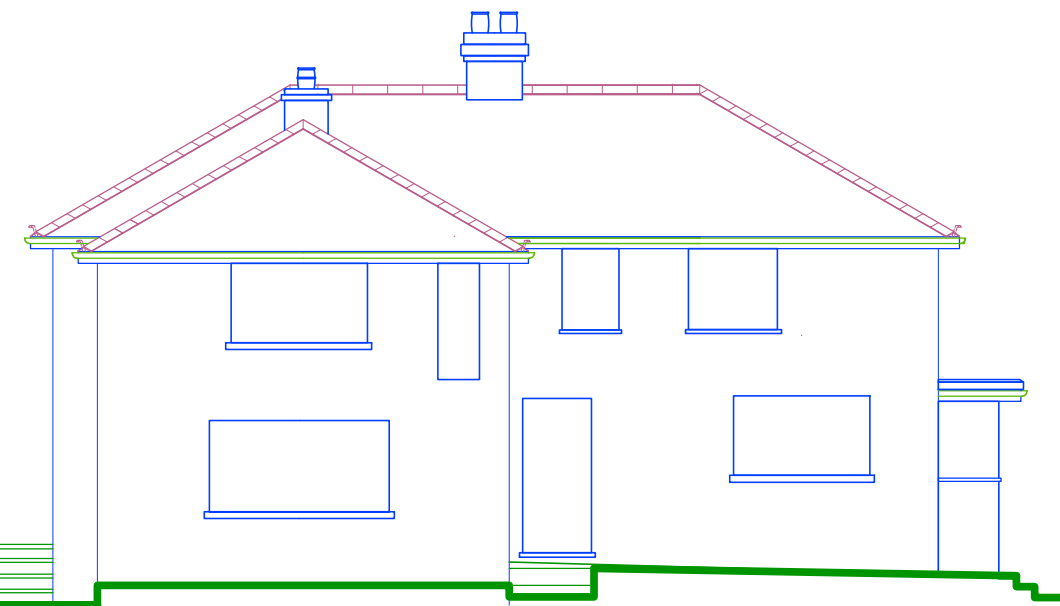

Location
Rowan Tree Cottage, Crazies Hill, Reading, Berkshire. RG9 8LU

Project
Single Storey Side Extension

Drawing
As Existing Floor Layout Plans and Elevations

Date April 2026

Scale 1:100

Drawing No **D1348-02a**

Colin Dawson Associates
Architectural Design and Building Surveying
Malvern House,
1 Malvern Way
Twyford Reading Berkshire RG10 9PY
07764837082
cdadesign@malvernhse.eu

