




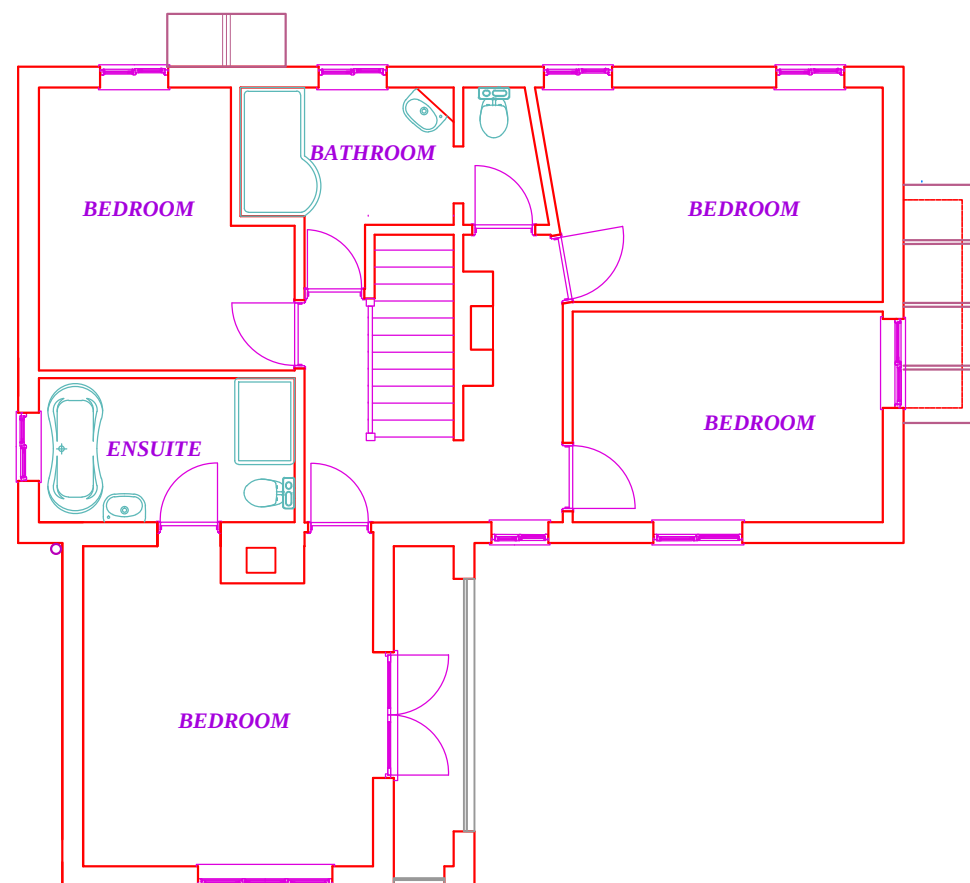

EXISTING FIRST FLOOR PLAN

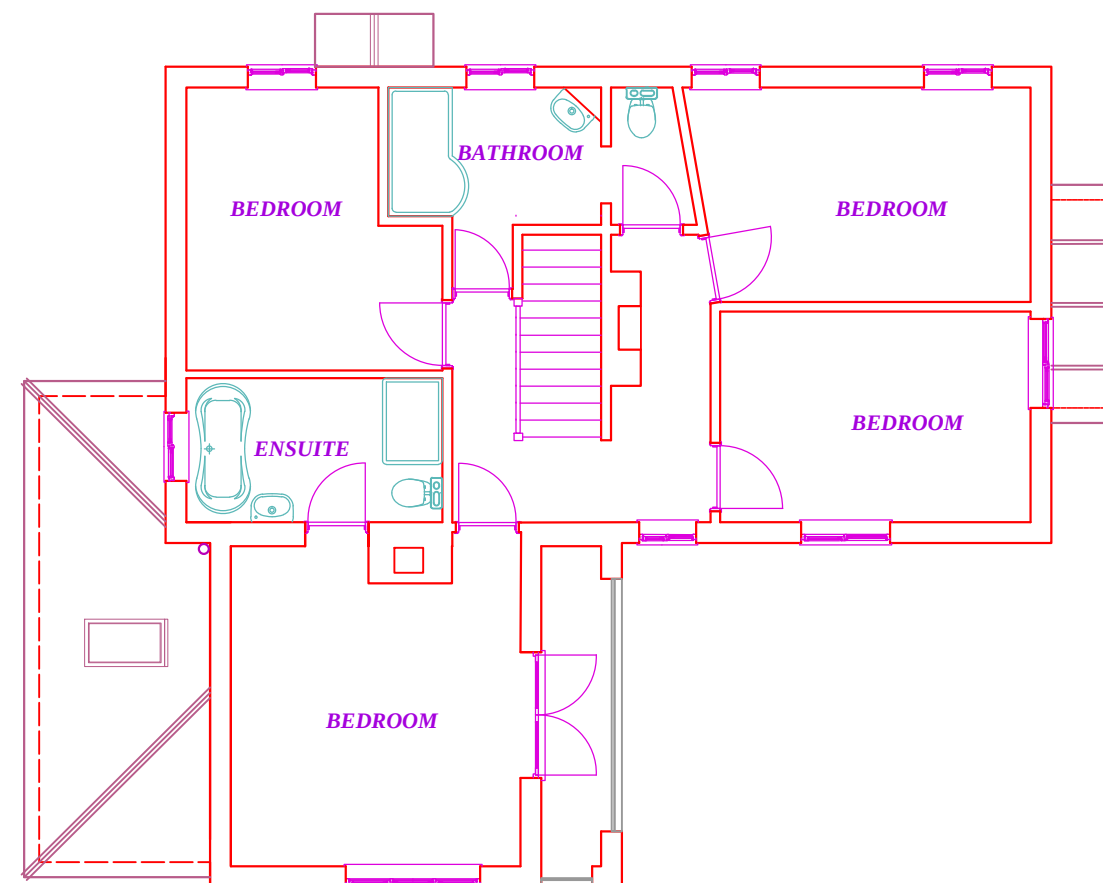

PROPOSED FIRST FLOOR PLAN (No internal changes)

 

Location
Rowan Tree Cottage, Crazies Hill, Reading, Berkshire. RG9 8LU
Project
Single Storey Side Extension

Drawing
Existing and Planning Proposals First Floor Layout Plans

Date April 2026 Scale 1:100 Drawing No **D1348-05**

Colin Dawson Associates
Architectural Design and Building Surveying
Malvern House,
1 Malvern Way
Twyford Reading Berkshire RG10 9PY
07764837082
cdadesign@malvernhsse.eu