




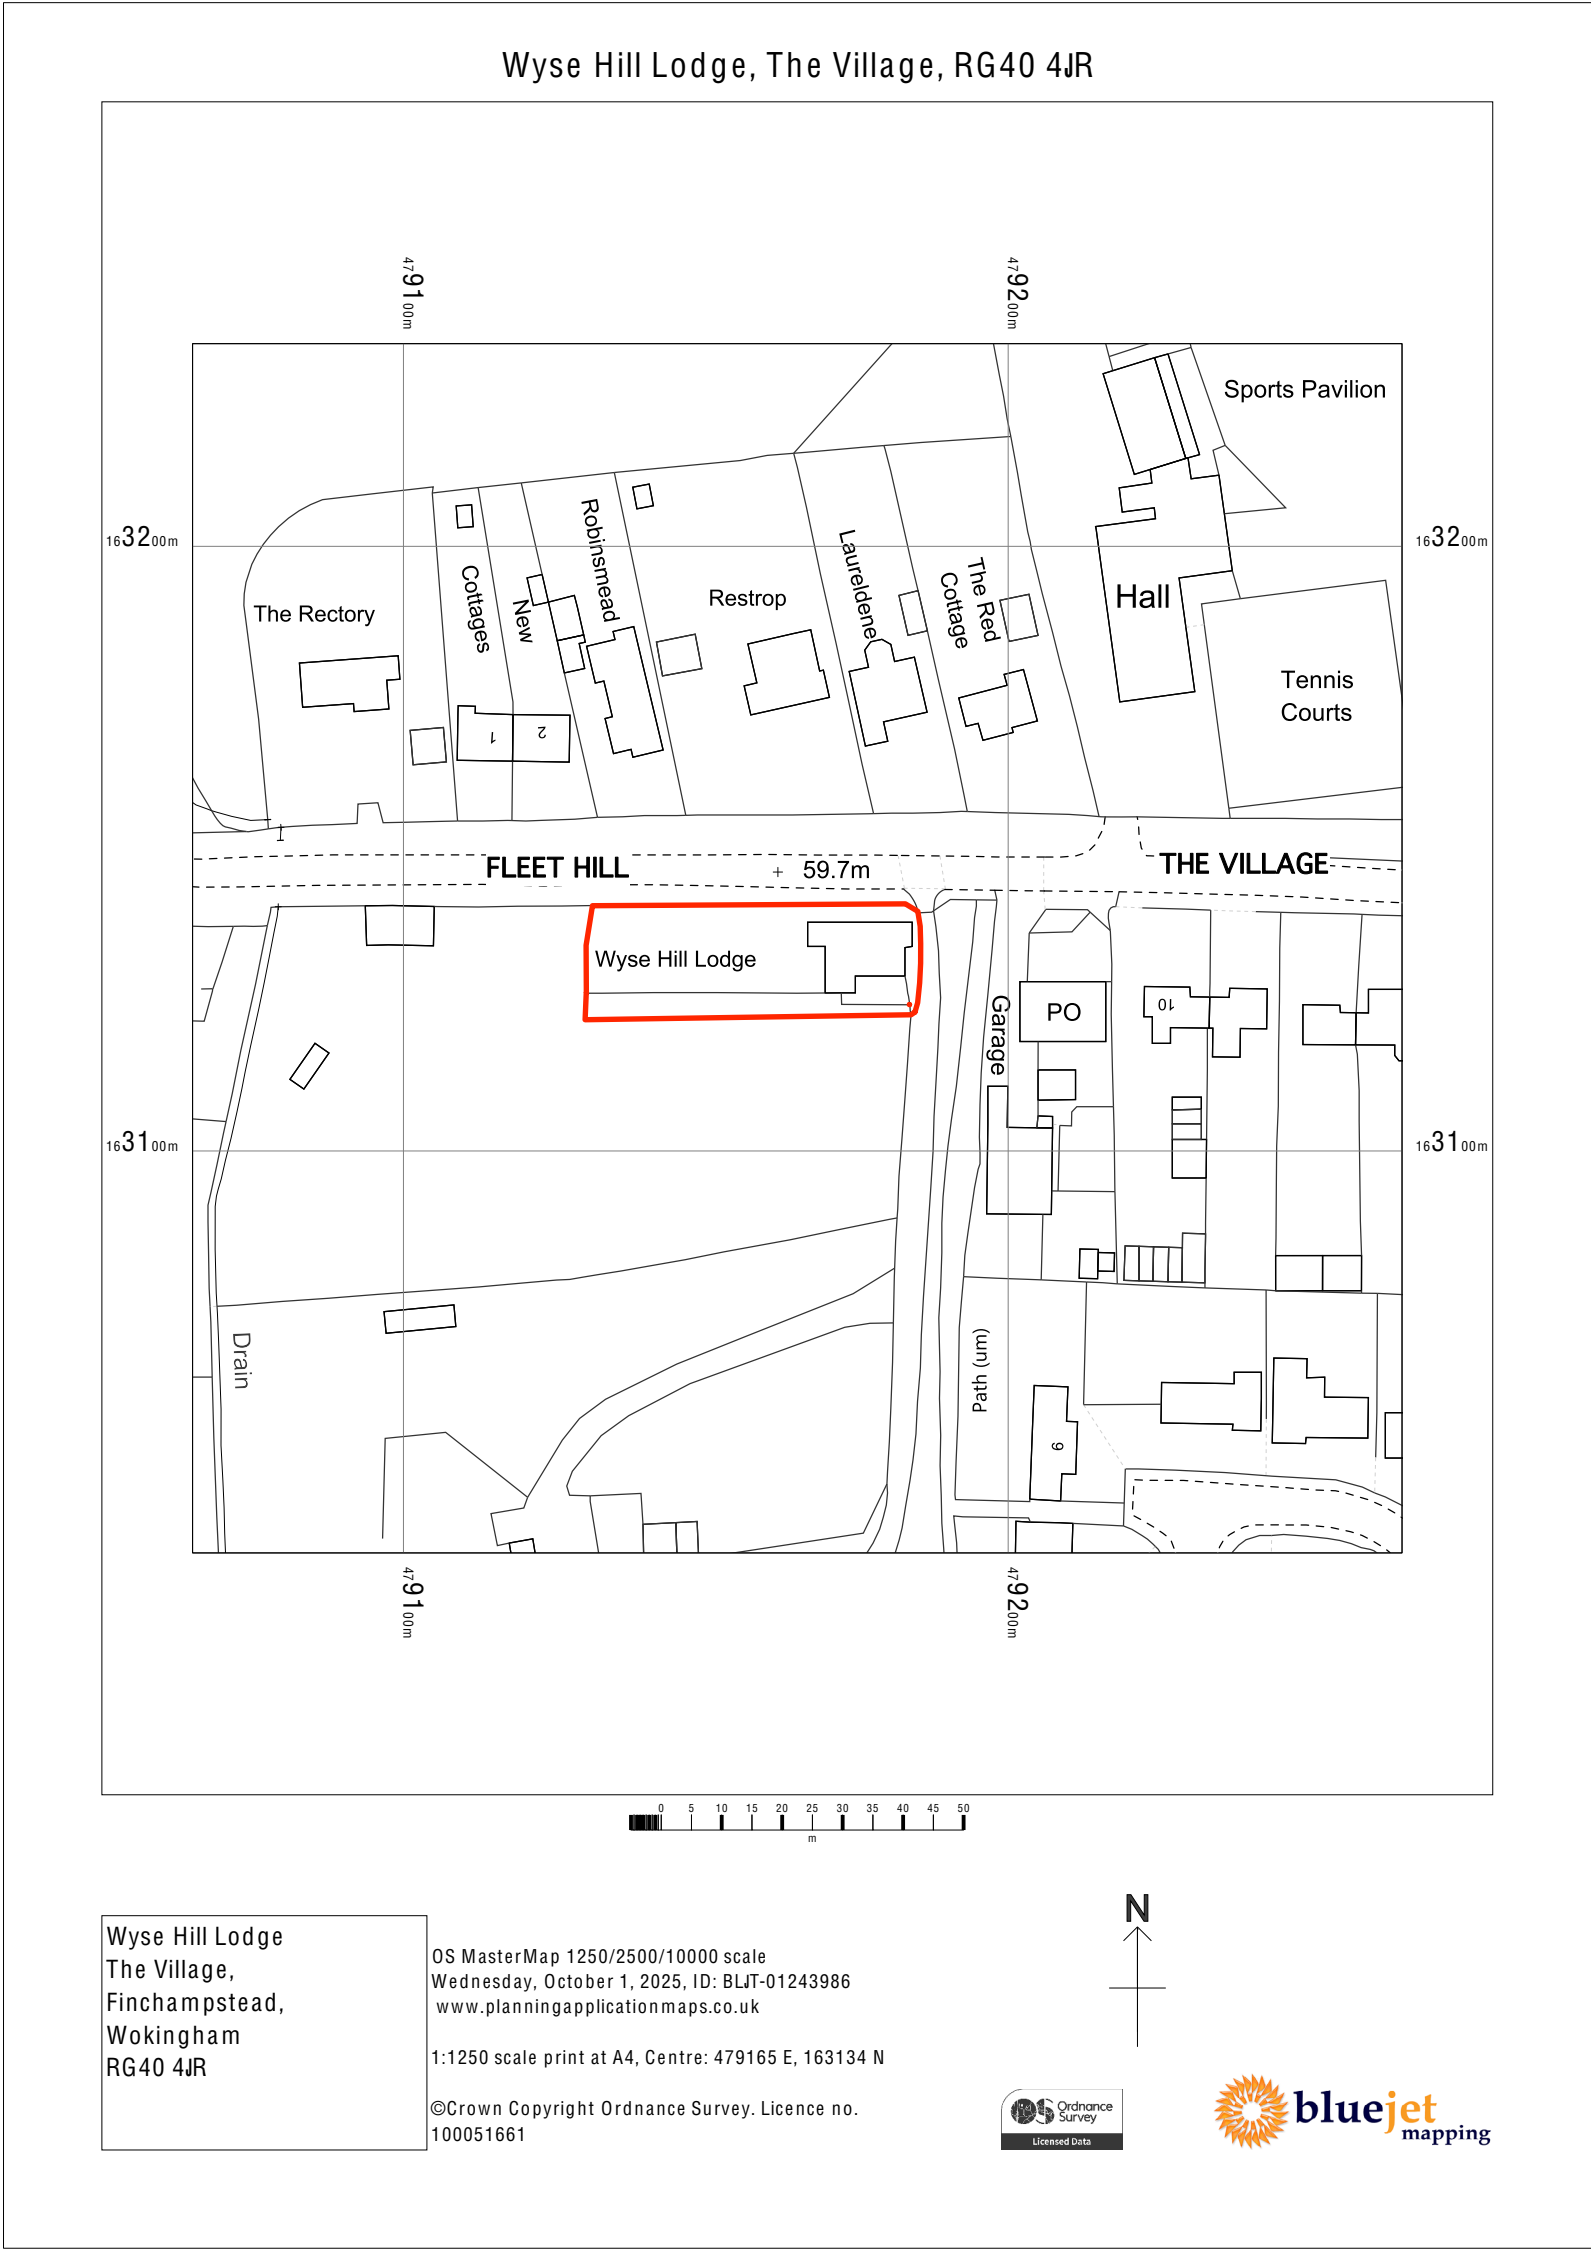

EXISTING LOCATION PLAN
SCALE 1:1250 @ A1

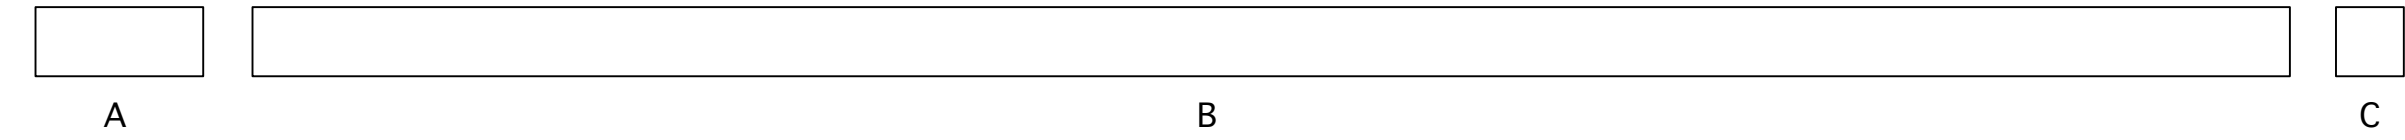

EXISTING FENCE
SCALE 1:200 @ A1

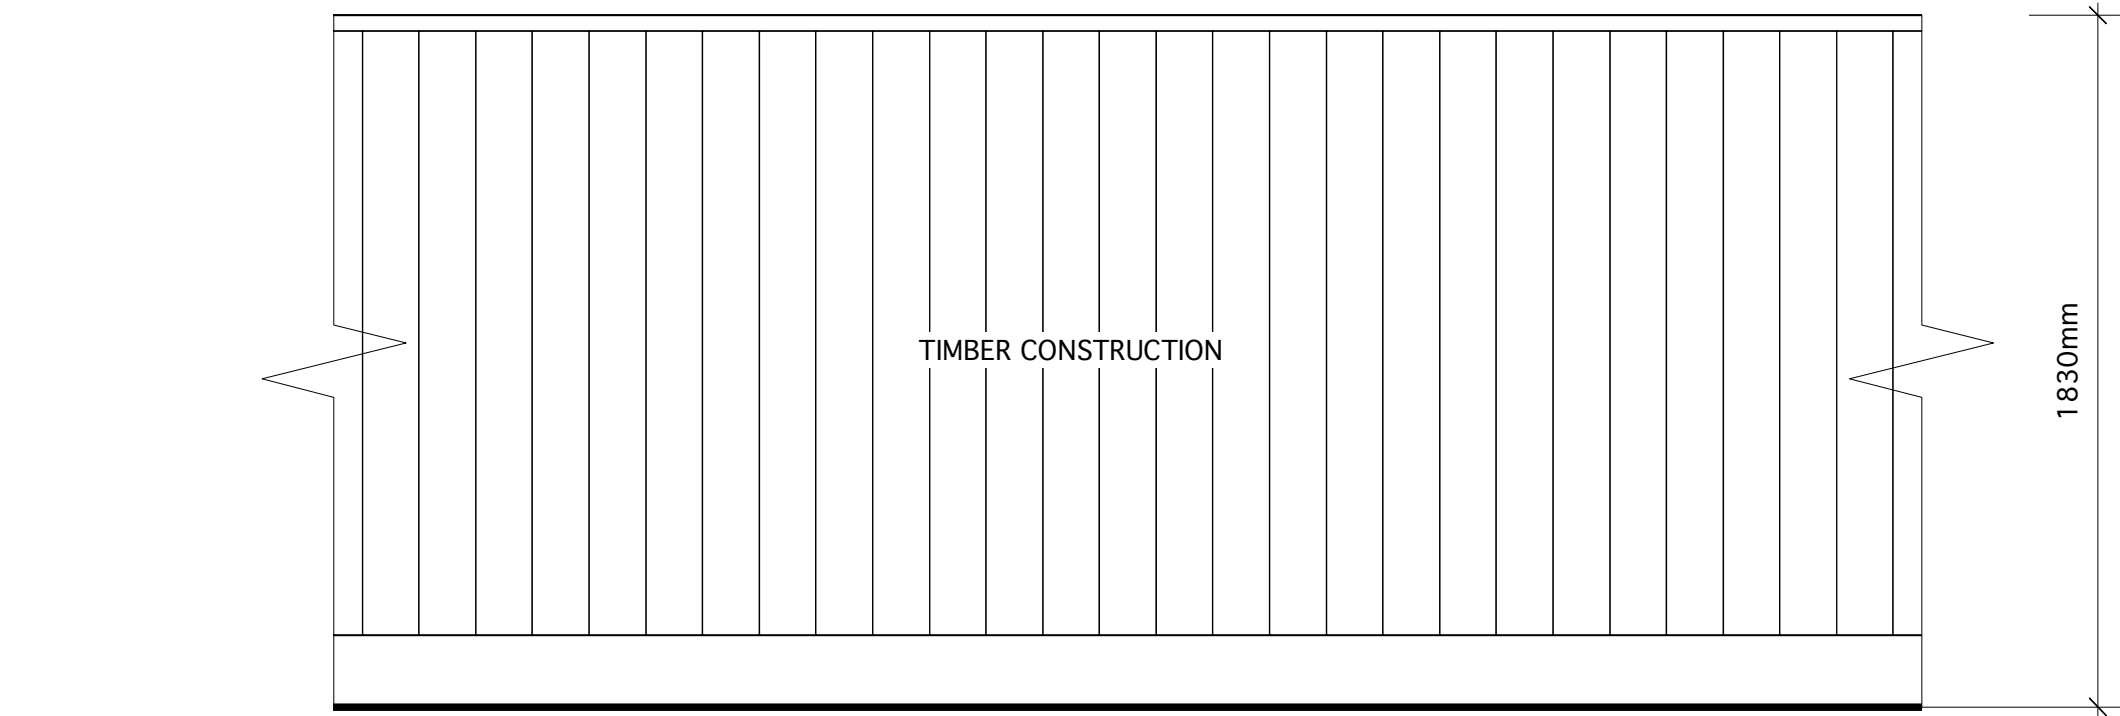


EXISTING FENCE
SCALE 1:20 @ A1

LEGEND

EXISTING BOUNDARY OF WYSE LODGE



PROPOSED BOUNDARY ADDITIONAL LAND TO WYSE LODGE

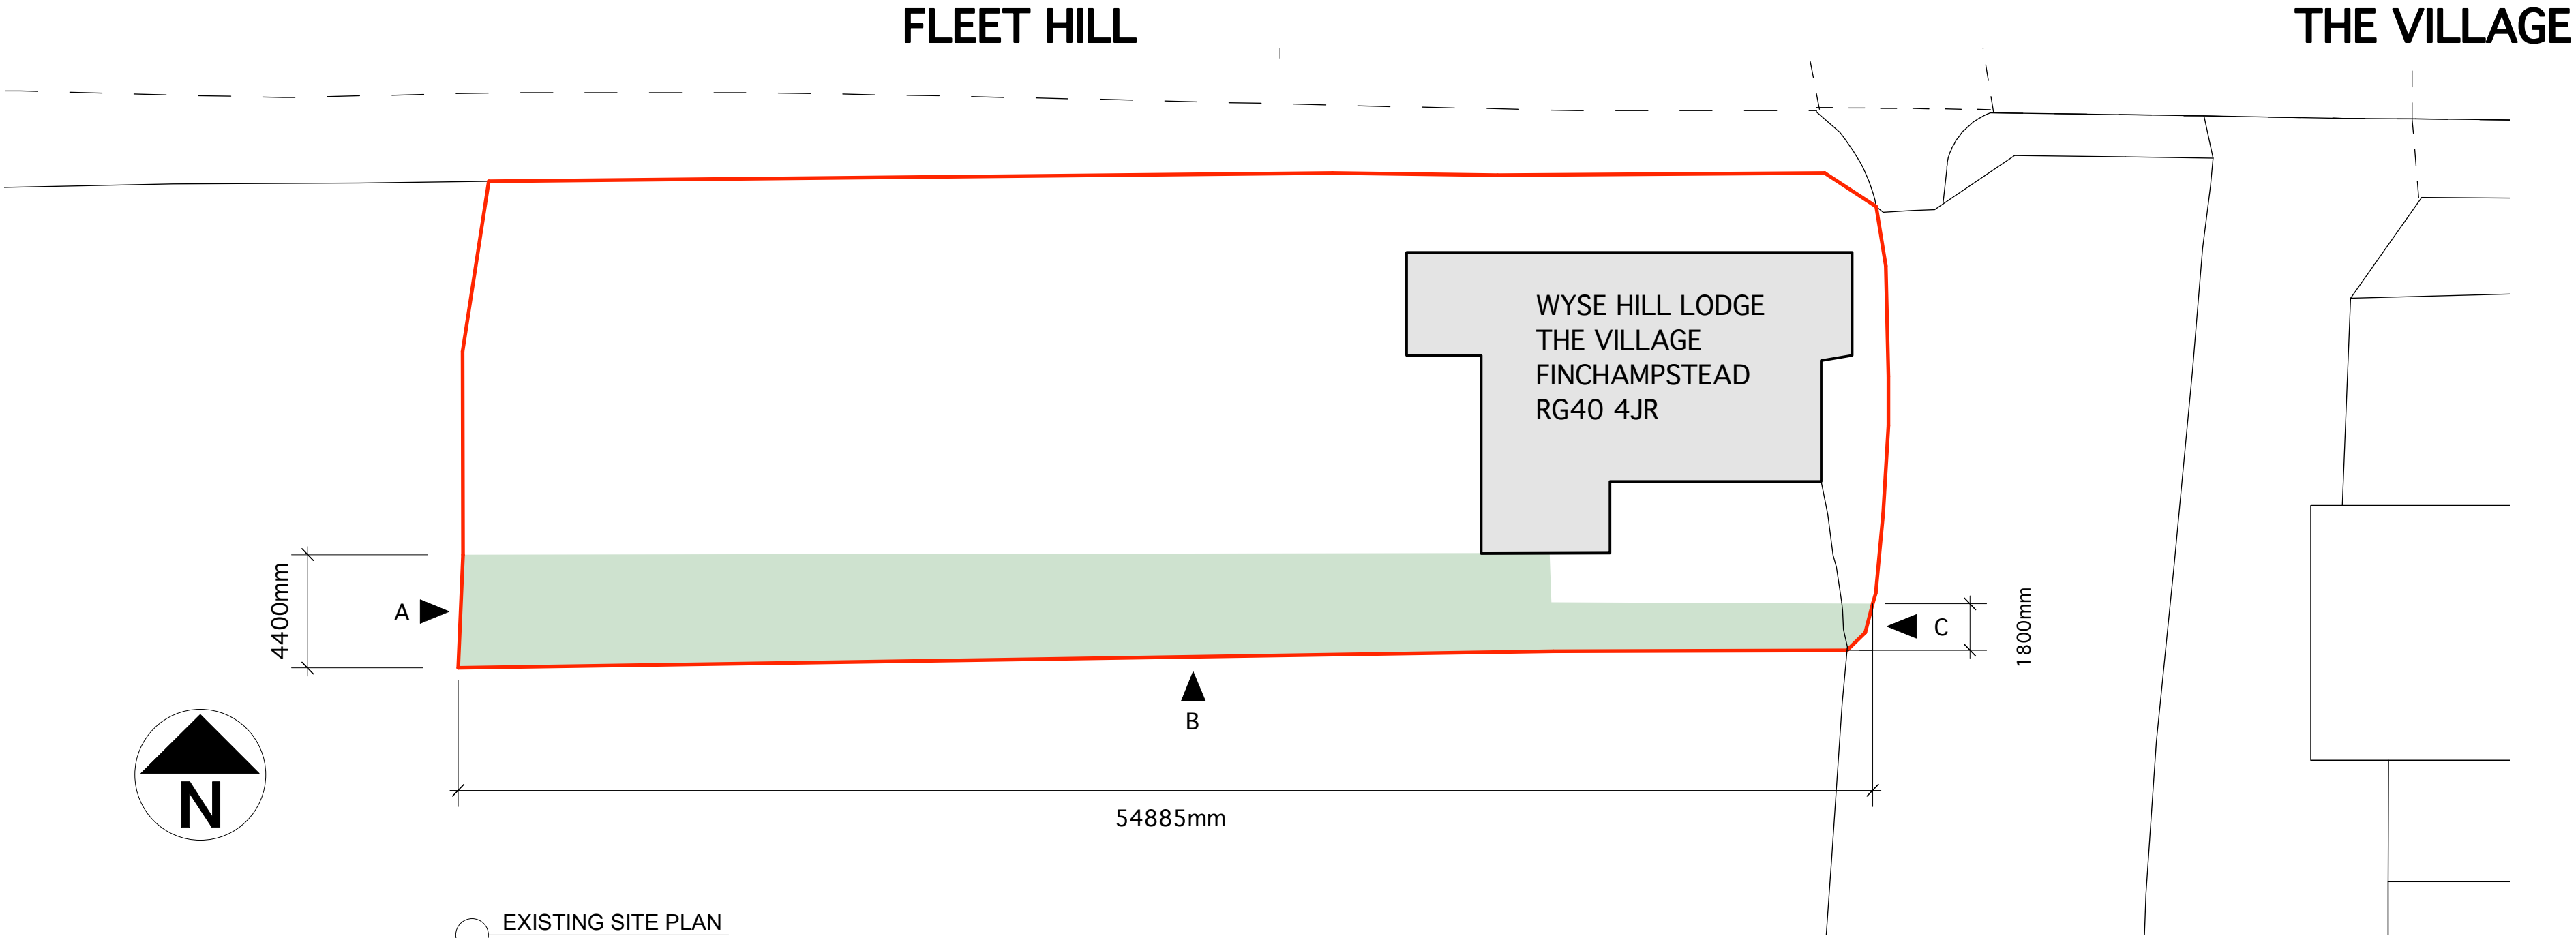

EXISTING SITE PLAN
SCALE 1:200 @ A1



SCALE BAR 1:200 @ A1

THIS DRAWING IS COPYRIGHT and must not be traced or copied in any way or form in part or whole by any means whatsoever without prior written consent and may only be used by the present owner in relation to the property referred to on the drawing. This drawing may be copied by an authorised officer of the Local Authority with the sole purpose to assist in the determination of a Planning or Building Regulation application and may not be used for any other purpose or "Third Party" unless otherwise agreed in writing. This note relates to ALL drawings that form the design for the Planning Application

DO NOT SCALE FROM THIS DRAWING. Dimensions stated are for guidance only, contractor to verify all boundary positions and dimensions on site prior to commencing any works, making workshop drawings or obtaining any materials.

No site supervision is implied or undertaken unless otherwise separately arranged.

The drawing does not indicate the extent of any excavation works and the contractor is to determine this prior to submitting a quotation for the works or commencing any works.

The drawing does not indicate or imply the structural condition of the property, the survey carried out was a "measure survey" for assistance in the preparation of details for Planning and Building Regulation purposes only. The details shown assume that the property is in sound condition and that there are no adverse ground conditions.

ISSUED FOR PLANNING APPROVAL

MINO ARCHITECTS 36 SOUTH STREET ROCHFORD ESSEX SS4 1BQ Tel: +44 (0)1702 817292 Email: info@minoarchitects.com Web: www.minoarchitects.com	DRAWN BY	SCALE	DRAWING TITLE	PROJECT TITLE	DRAWING NUMBER	
	DDP	AS SHOWN ON DRAWINGS	EXISTING PLANS AND ELEVATIONS	WYSE HILL LODGE THE VILLAGE FINCHAMPSTEAD RG40 4JR	MA0248.01.01	
	CHECKED BY				DRAWING DATE	REV
					OCT 2025	B

mino architects
design + architecture