



20 metres

 

A3

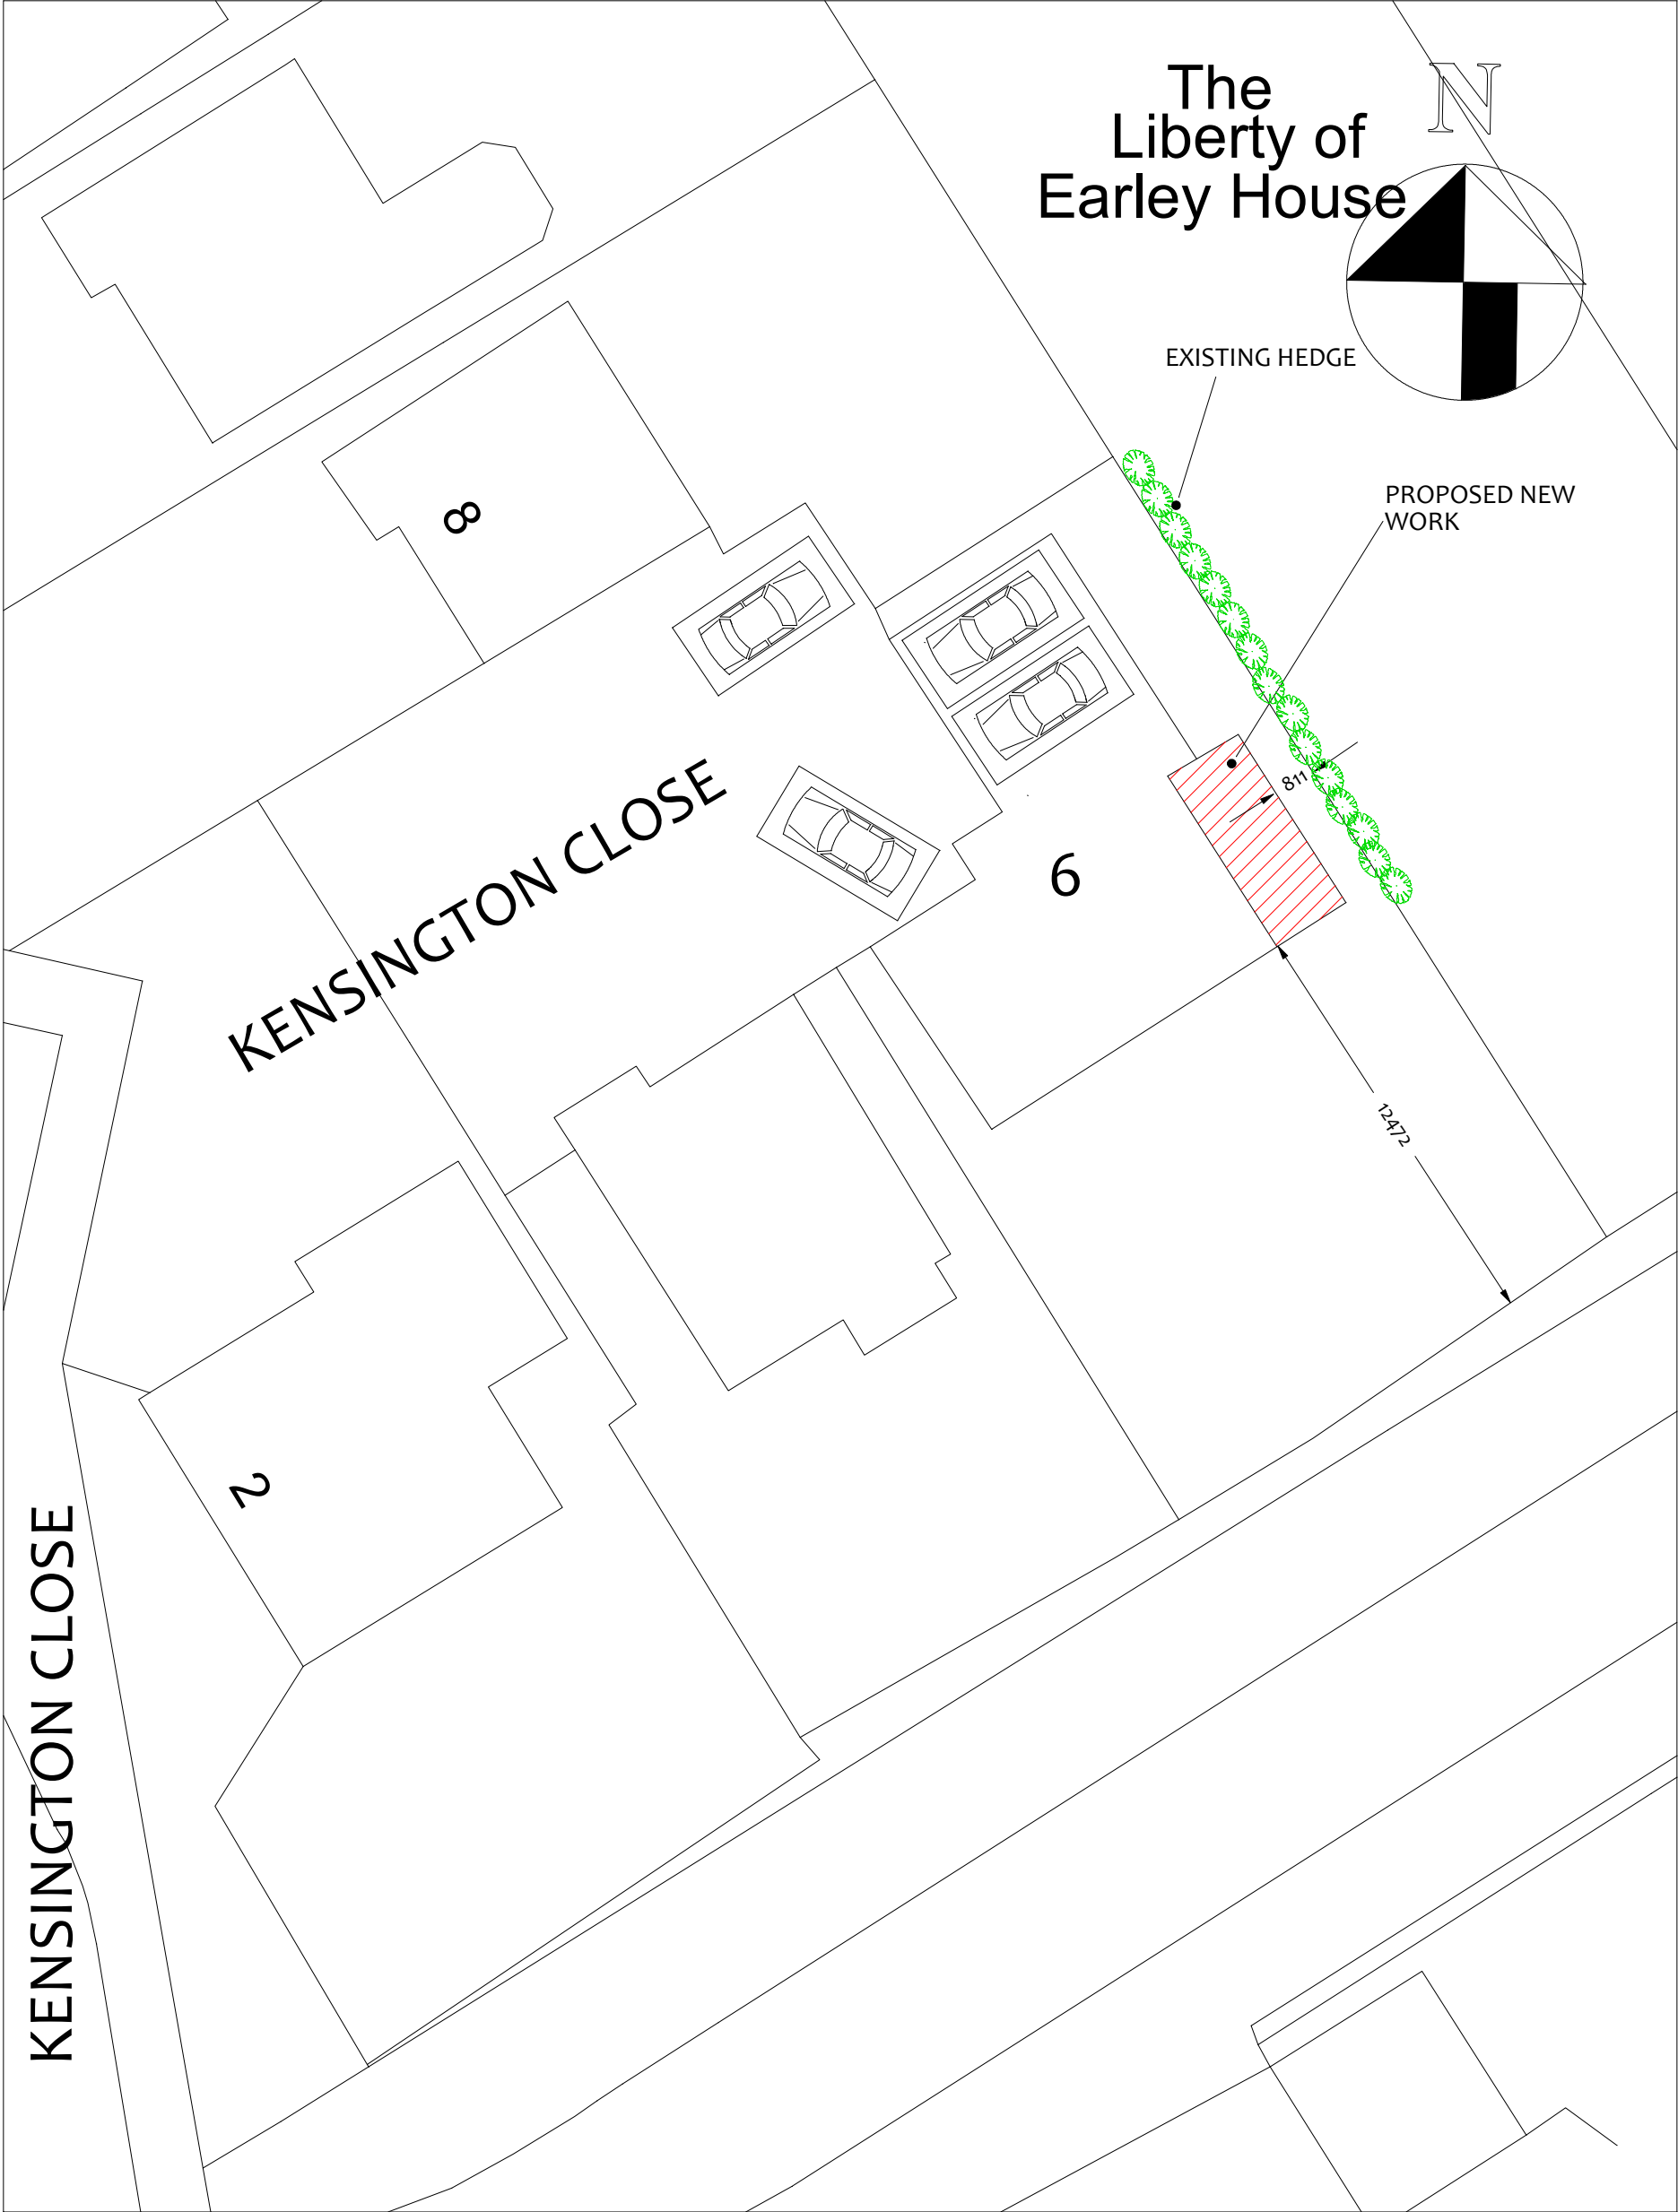

Serial number: 98770

Crown copyright and database right 2016
Ordnance Survey licence 100048957
Reproduction in whole or in part is prohibited
without the prior permission of Ordnance Survey

ISSUE A INTRO 25/06/25		
Project		Client
Proposed single storey side extension at 6 Kensington Close RG6 4EY		Rebecca Lale
Scale :1:200		Date: June 2025
Drawing title		Drg No
Site Plan		3237-10