



20 metres

 

A3

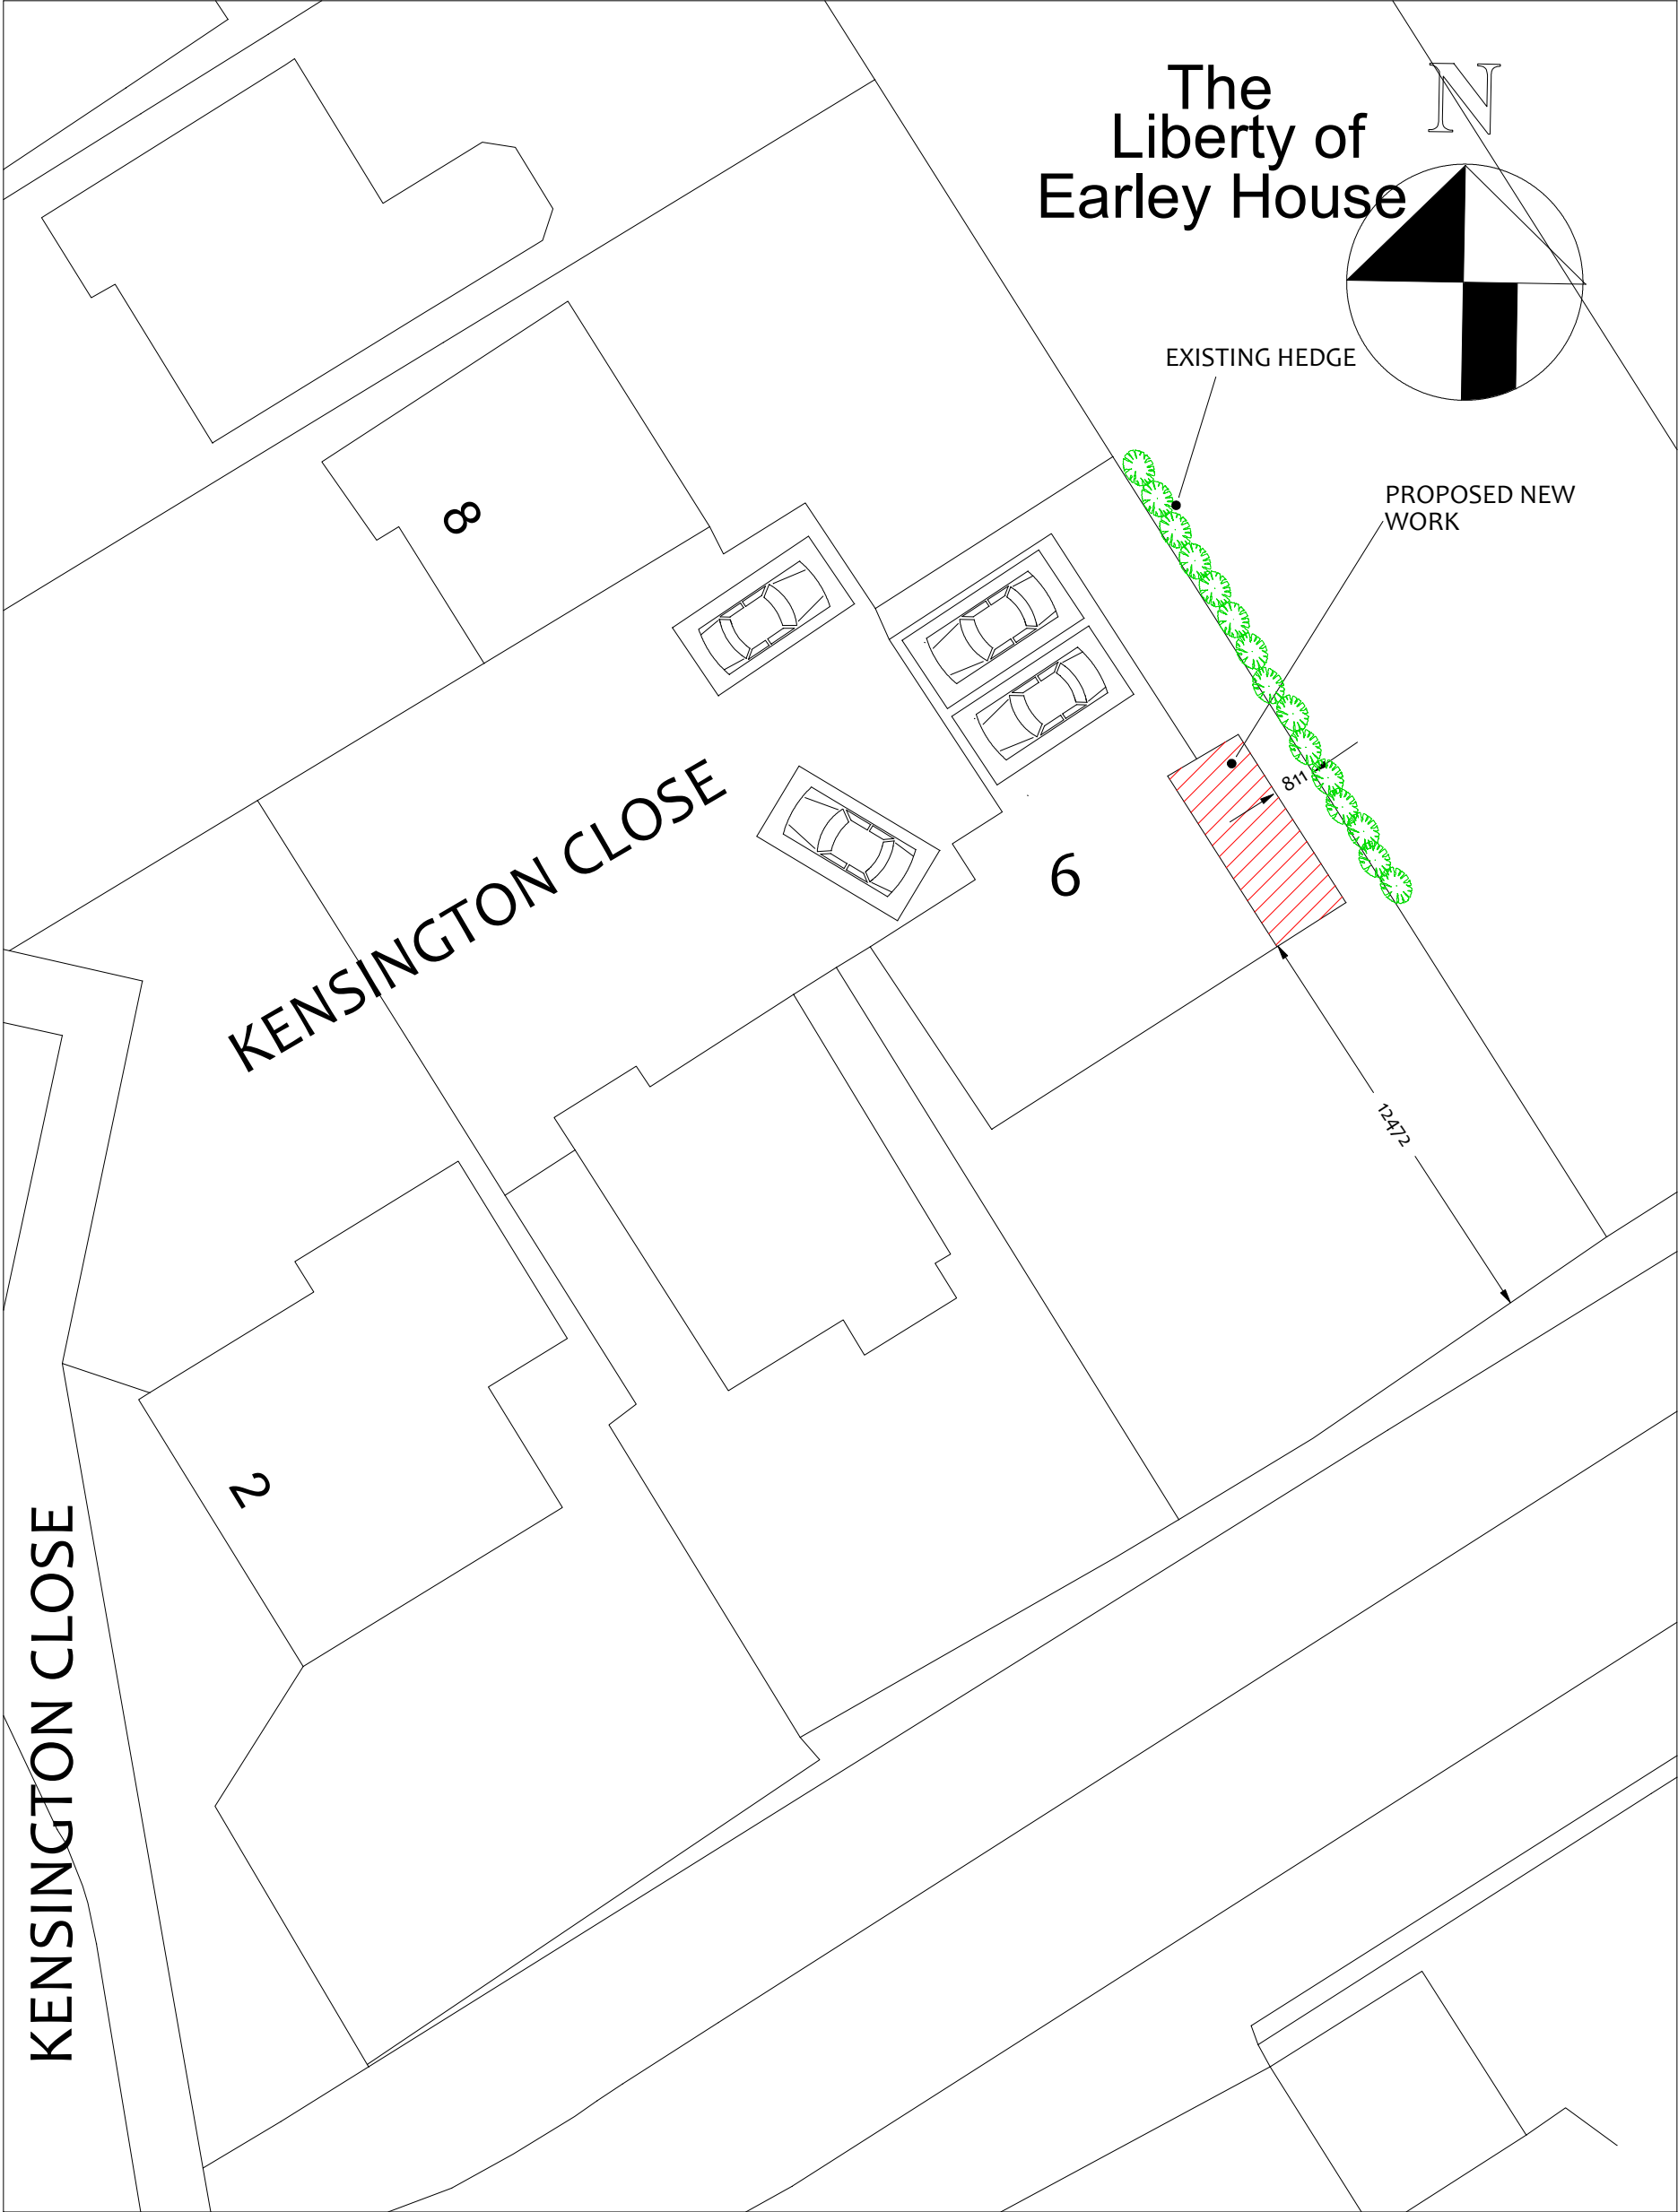

Serial number: 98770

Crown copyright and database right 2016  
Ordnance Survey licence 100048957  
Reproduction in whole or in part is prohibited  
without the prior permission of Ordnance Survey

|                                                                                   |                        |                 |
|-----------------------------------------------------------------------------------|------------------------|-----------------|
| ISSUE A INTRO 25/06/25                                                            |                        |                 |
| Project<br>Proposed single storey side extension at<br>6 Kensington Close RG6 4EY | Client<br>Rebecca Lale |                 |
|                                                                                   | Scale :1:200           | Date: June 2025 |
| Drawing title<br>Site Plan                                                        | Drg No 3237-10         |                 |