




rear elevation

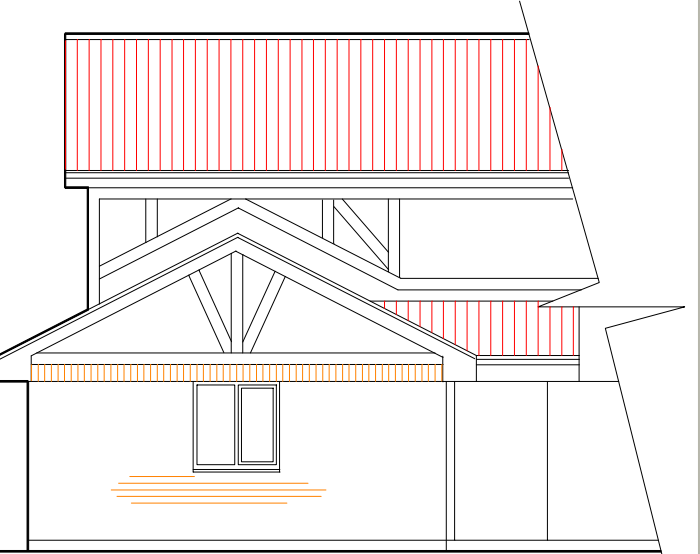


side elevation




part front elevation



existing ground floor plan

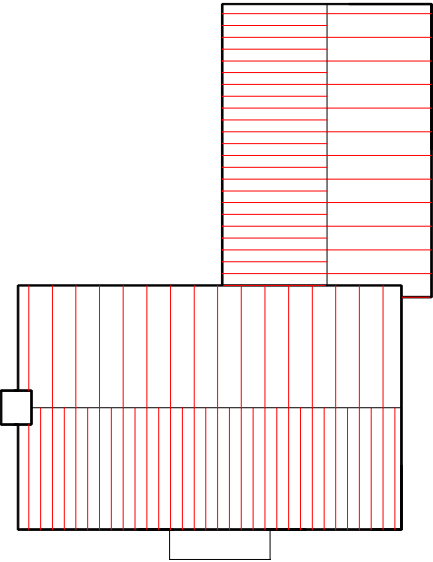

existing roof plan

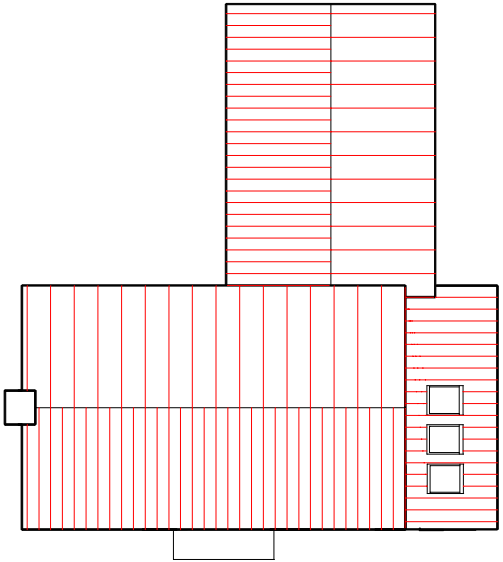

proposed roof plan

roof plans scale 1:200



ISSUE A INTRO 20/06/25		Client		Rebecca Lale	
Project		Scale 1:100		Date: June 2025	
Proposed single storey side extension at 6 Kensington Close RG6 4EY					
Drawing title		Existing plans elevations +roof plans		Drg No	
				3237-1	