



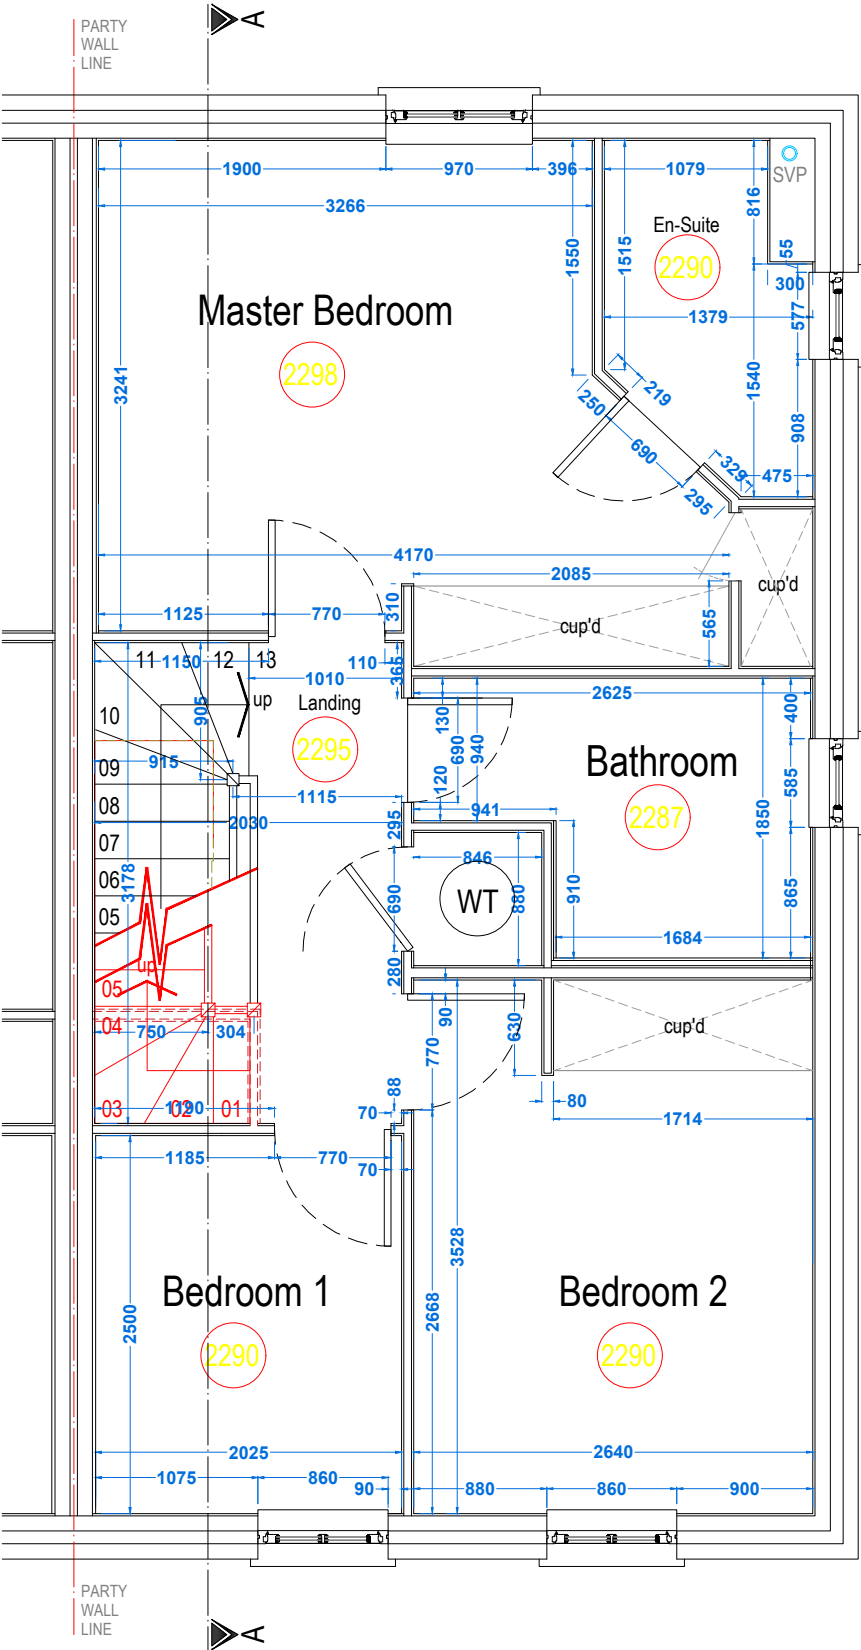

PROPOSED FIRST FLOOR PLAN

SCALE BAR - 1:50

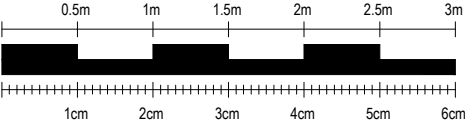

NOTES:

SkyLofts will do everything possible to convert your loft space as per the measurements shown, however, measurements are subject to change on site due to external factors. All measurements shown are approximate and are NOT guaranteed.

Scale from this drawing and use figure dimensions.

Existing foundations, lintels and walls to be exposed if required by Building Control for assessment and upgrading if found to be inadequate.

KEY:			
GLASS DOOR =	01	FUSE BOX =	FUSE
GLASS UNIT ABOVE DOOR =	02	GAS METER =	GAS
NO DOOR =	03	WATER METER =	WATER
DOUBLE DOOR =	04	SOIL VENT PIPE =	SVP
POCKET DOOR =	05	GUTTERING DOWNPIPE =	RWP
SLIDING DOOR =	06	THERMAL HEAT STORE =	THS



SKYLOFTS

Westmead House
Farnborough
GU14 7LP
TEL: 01252 500 872

SITE: No.47, Samborne Drive , Montague Park
Wokingham, RG40 1GF

CLIENT: Mr Jack Smith

PROJECT: Velux Loft Conversion

TITLE: Proposed First Floor Plan

DATE:	27.06.2025	REF:	
DWG NO:	LDC .04	SCALE:	1:50 @ A3
REVISION:	-	DWG BY:	AI