

NOTES:

All dimensions to be checked on site.  
Drawing to be read with all relevant Architectural, Interiors, Structural, M&E, Drainage/Public Health, Landscape, Civils and Interiors drawings and specifications. Any discrepancies between consultant's drawings to be reported to the Architect before any work commences.  
The Contractor's attention is drawn to the Health & Safety matters identified in the Health & Safety plan as being potentially hazardous.  
These items should not be considered as a full and final list. The Work Package Contractor's normal Health & Safety obligations still apply when undertaking constructional operations both on and off site.  
Ayre Chamberlain Gaunt take no responsibility for the location of legal boundaries indicated on this drawing and advise a separate drawing be completed by a specialist surveyor in order to establish exact boundaries.  
DWG files provided for information only. Refer to PDF record.  
The copyright of this drawing is held by Ayre Chamberlain Gaunt Ltd. Not to be used for any purpose without consent.

Materials

1. Toughened Glass
2. Steel Posts, RAL 7021.
3. Cladco Roofing, PVC Plastisol, RAL 7021.

--- Site Boundary Line

ACGARCHITECTS.CO.UK

Ayre Chamberlain Gaunt  
Belvedere House  
Basing View  
Basingstoke  
Hampshire, RG21 4HG

+44 (0)20 3909 5790  
mail@acgarchitects.co.uk

**AYRE  
CHAMBERLAIN  
GAUNT**

PROJECT  
University of Reading  
Whiteknights Campus


DRAWING TITLE  
Proposed Cycle Store-Central  
Square Elevations 2 of 2

| REV | DATE       | DESCRIPTION                                         |
|-----|------------|-----------------------------------------------------|
| A   | 30/04/2025 | ISSUED FOR PLANNING                                 |
| B   | 18/05/2025 | AMENDMENTS TO BIKE STORE<br>DIMENSIONS AND LOCATION |

| REV. | VER. | APPROVED BY |
|------|------|-------------|
| PB   | .01  | DG          |

DRAWING NO.  
project code - originator - volume - level - type - role - number  
484-ACG-XX-ZZ-DR-A-4003

SUITABILITY  
code description  
D5 SUITABLE FOR PLANNING

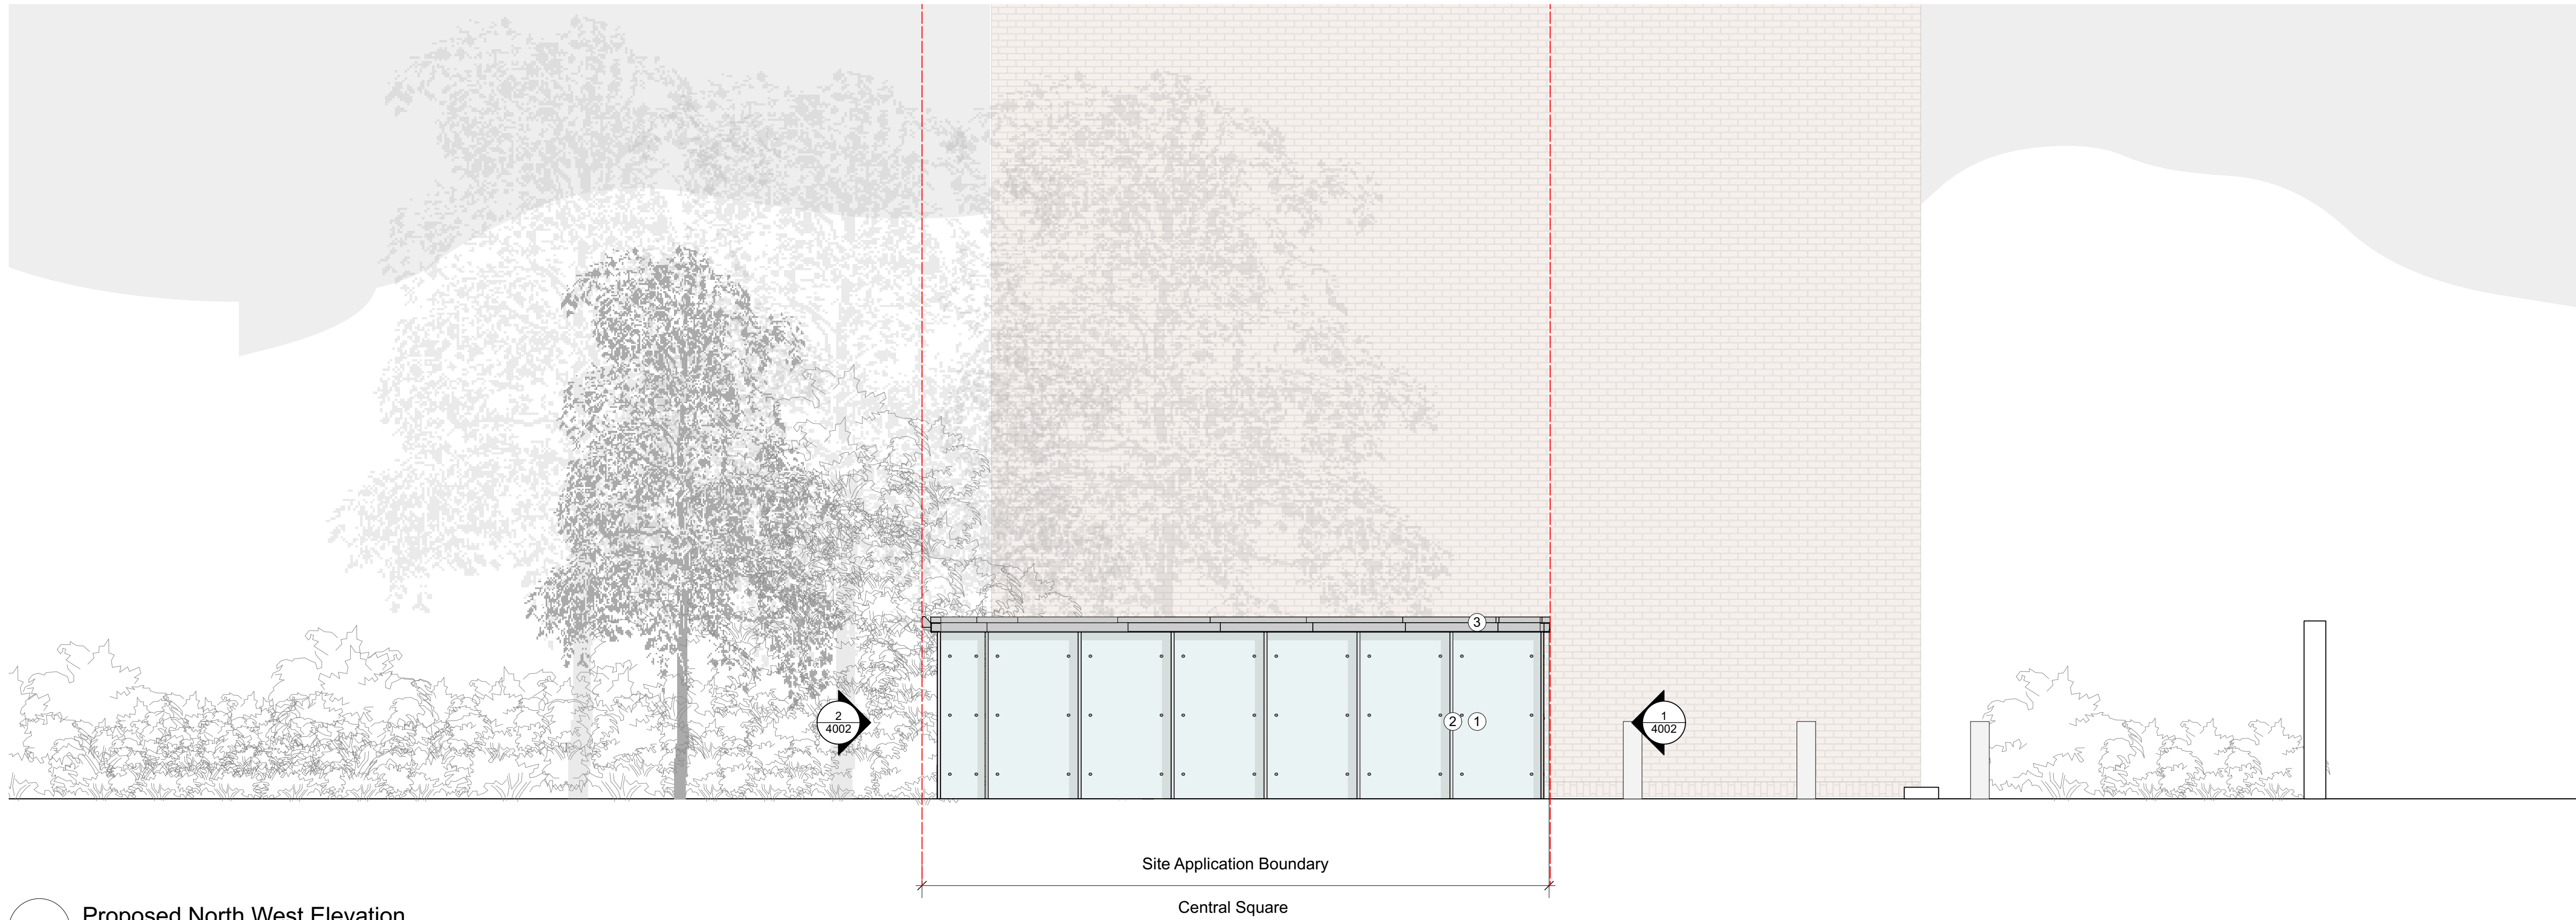

1 Proposed North West Elevation

Scale: 1:50



2 Proposed South East Elevation

Scale: 1:50