
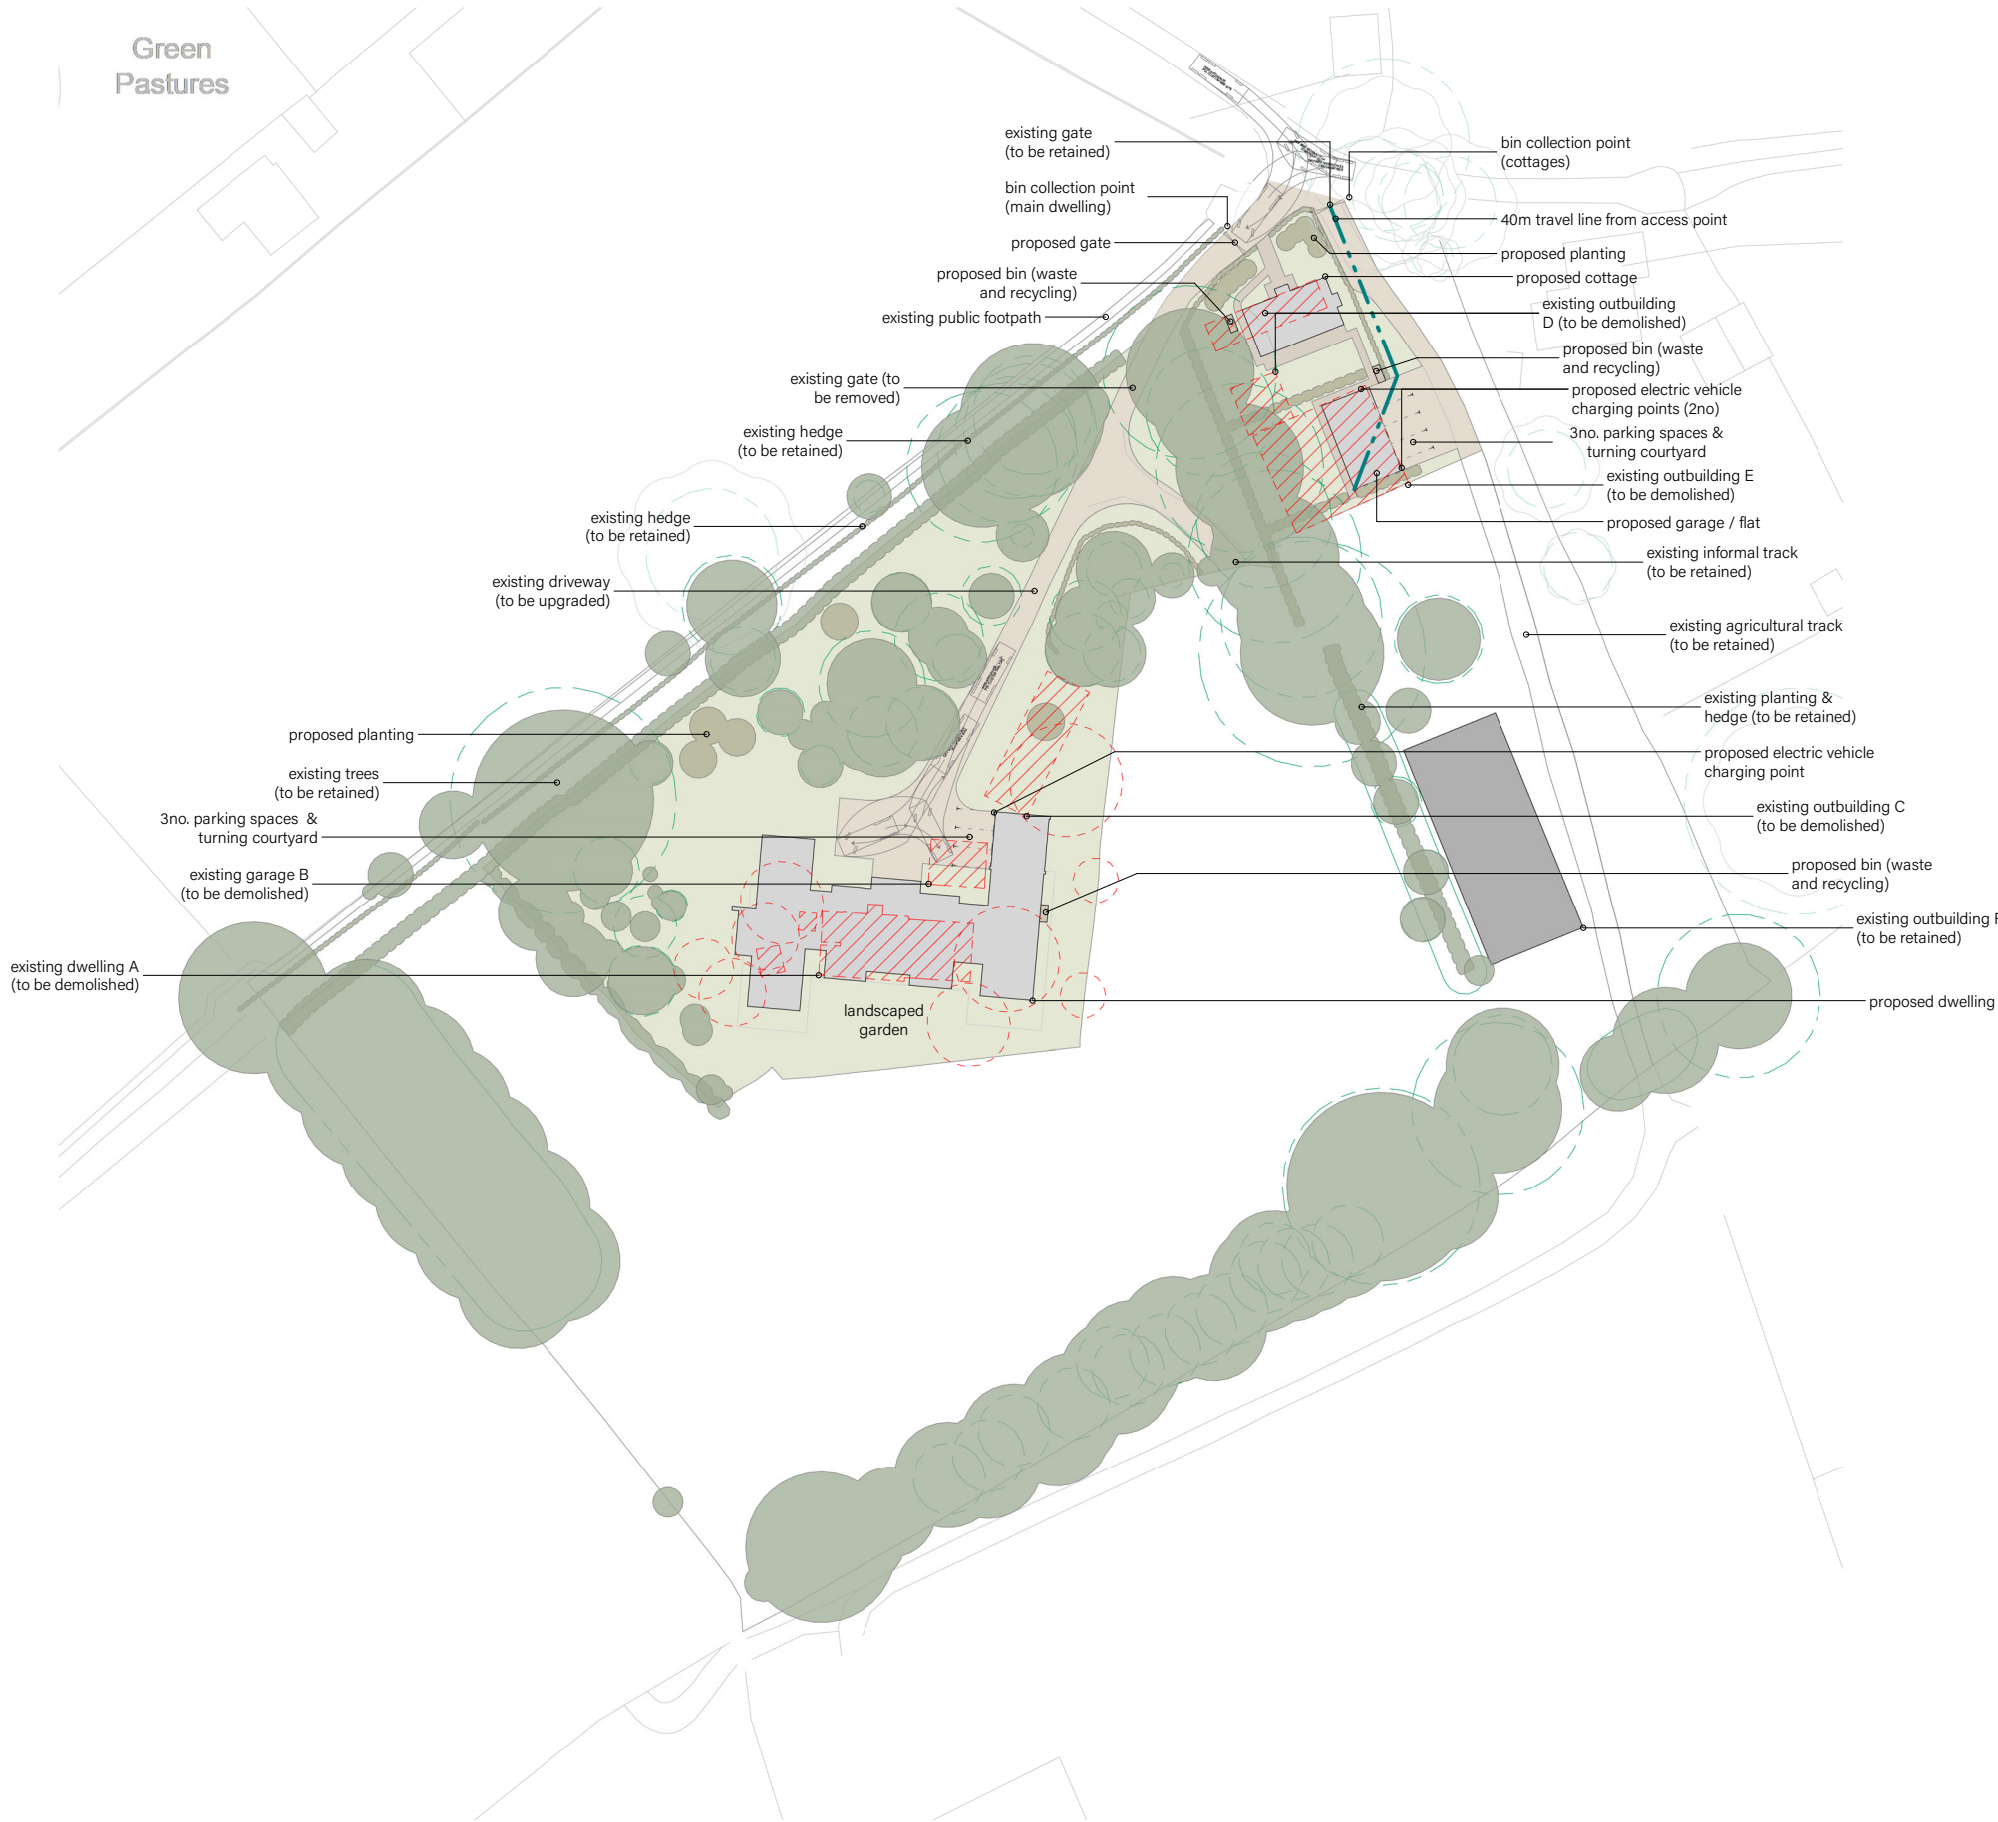


FIRE APPLIANCE

Meters
Width: 2.40 Lock to Lock Time: 6.00 s
Track: 2.40 Steering Angle: 41.70 deg

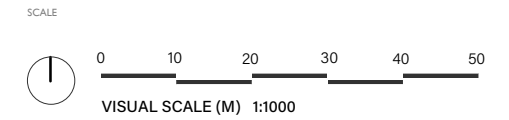

GENERAL NOTE
ALL DIMENSIONS MUST BE CHECKED ON SITE AND NOT SCALED FROM THIS DRAWING

FOR USE IN PRECISE NAMED LOCATION ONLY
ANDERSON ORR ARCHITECTS LTD. © ALL RIGHTS RESERVED

REVISIONS

Legend

- Existing trees
- Proposed trees
- Root protection area (in accordance with Sarah Venners TCP)
- Existing structures (to be demolished)

E	DRAWING AMENDMENTS (HIGHWAYS)	17/07/25
D	DRAWING AMENDMENTS	28/04/25
C	MINOR AMENDMENTS	23/04/25
B	MINOR AMENDMENTS	02/04/25
A	DRAWING AMENDMENTS	14/10/24
REVISION	DESCRIPTION	DATE

STATUS

PLANNING

PROJECT TITLE
WARREN CREST FARM, WICK HILL LANE, FINCHAMPSTEAD, RG40 3PY

DRAWING TITLE
PROPOSED SITE PLAN

FIRST ISSUED
13/09/24

DRAWN
WH

SCALE (A3)
1:1000

PROJECT - DRAWING NO - REVISION

23046-PP2013-E

The Big Barn: Units 8-10, Oddington Grange,
Weston-on-the-Green, Oxfordshire, OX25 3QW
+44 (0) 1865 873936 | info@andersonorr.com | andersonorr.com

AndersonOrr