


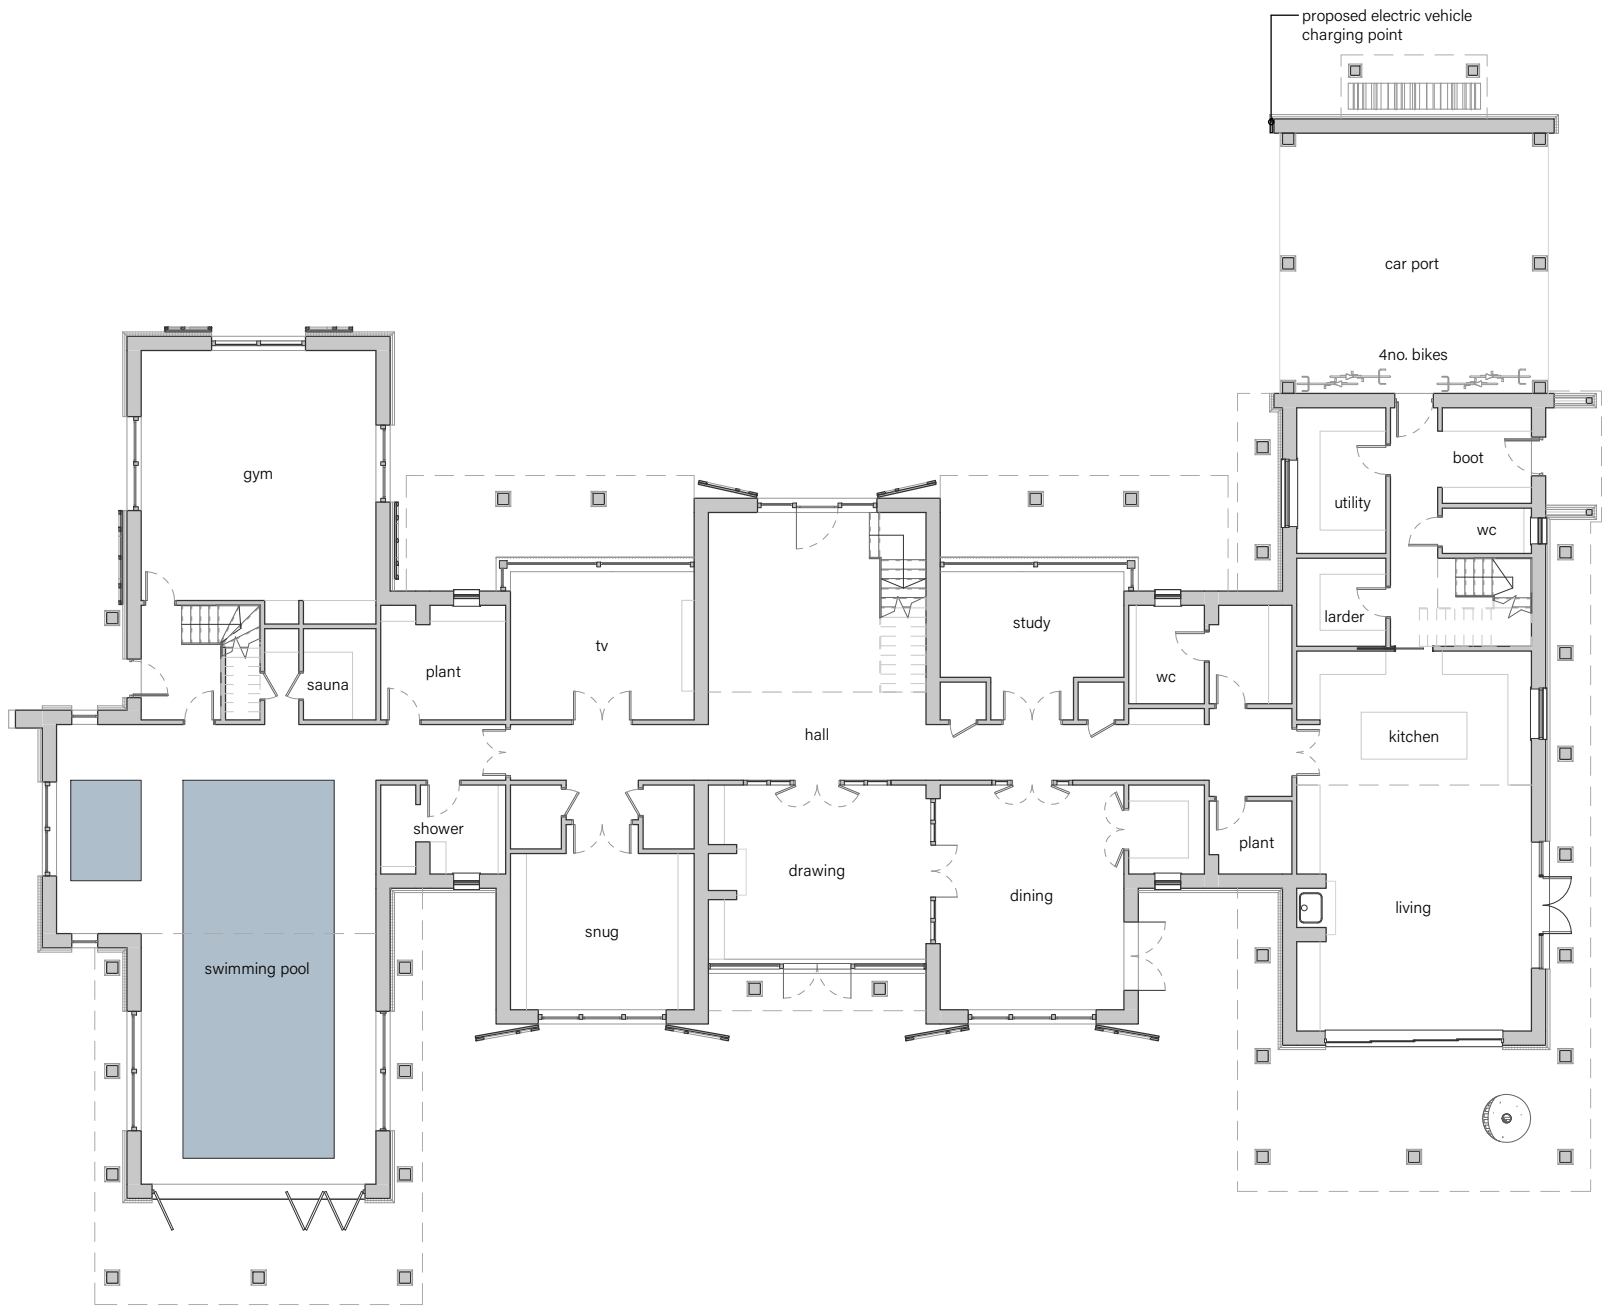

GENERAL NOTE
ALL DIMENSIONS MUST BE CHECKED ON SITE AND NOT SCALED FROM THIS DRAWING

FOR USE IN PRECISE NAMED LOCATION ONLY
ANDERSON ORR ARCHITECTS LTD. © ALL RIGHTS RESERVED

REVISIONS

G	MINOR AMENDMENTS (HIGHWAYS)	17/07/25
F	MINOR AMENDMENTS	23/04/25
E	MINOR AMENDMENTS	02/04/25
D	MINOR AMENDMENTS	25/03/25
C	MINOR AMENDMENTS	24/03/25
B	MINOR AMENDMENTS	14/03/25
A	MINOR AMENDMENTS	05/03/25
REVISION	DESCRIPTION	DATE

STATUS

PLANNING

PROJECT TITLE
WARREN CREST FARM, WICK HILL
LANE, FINCHAMPSTEAD, RG40 3PY

DRAWING TITLE
PROPOSED GROUND FLOOR PLAN

FIRST ISSUED	DRAWN	SCALE (A3)
13/09/24	WH	1:200

PROJECT – DRAWING NO – REVISION

23046-PP2030-G

The Big Barn: Units 8-10, Oddington Grange,
Weston-on-the-Green, Oxfordshire, OX25 3QW
+44 (0) 1865 873936 | info@andersonorr.com | andersonorr.com

AndersonOrr