




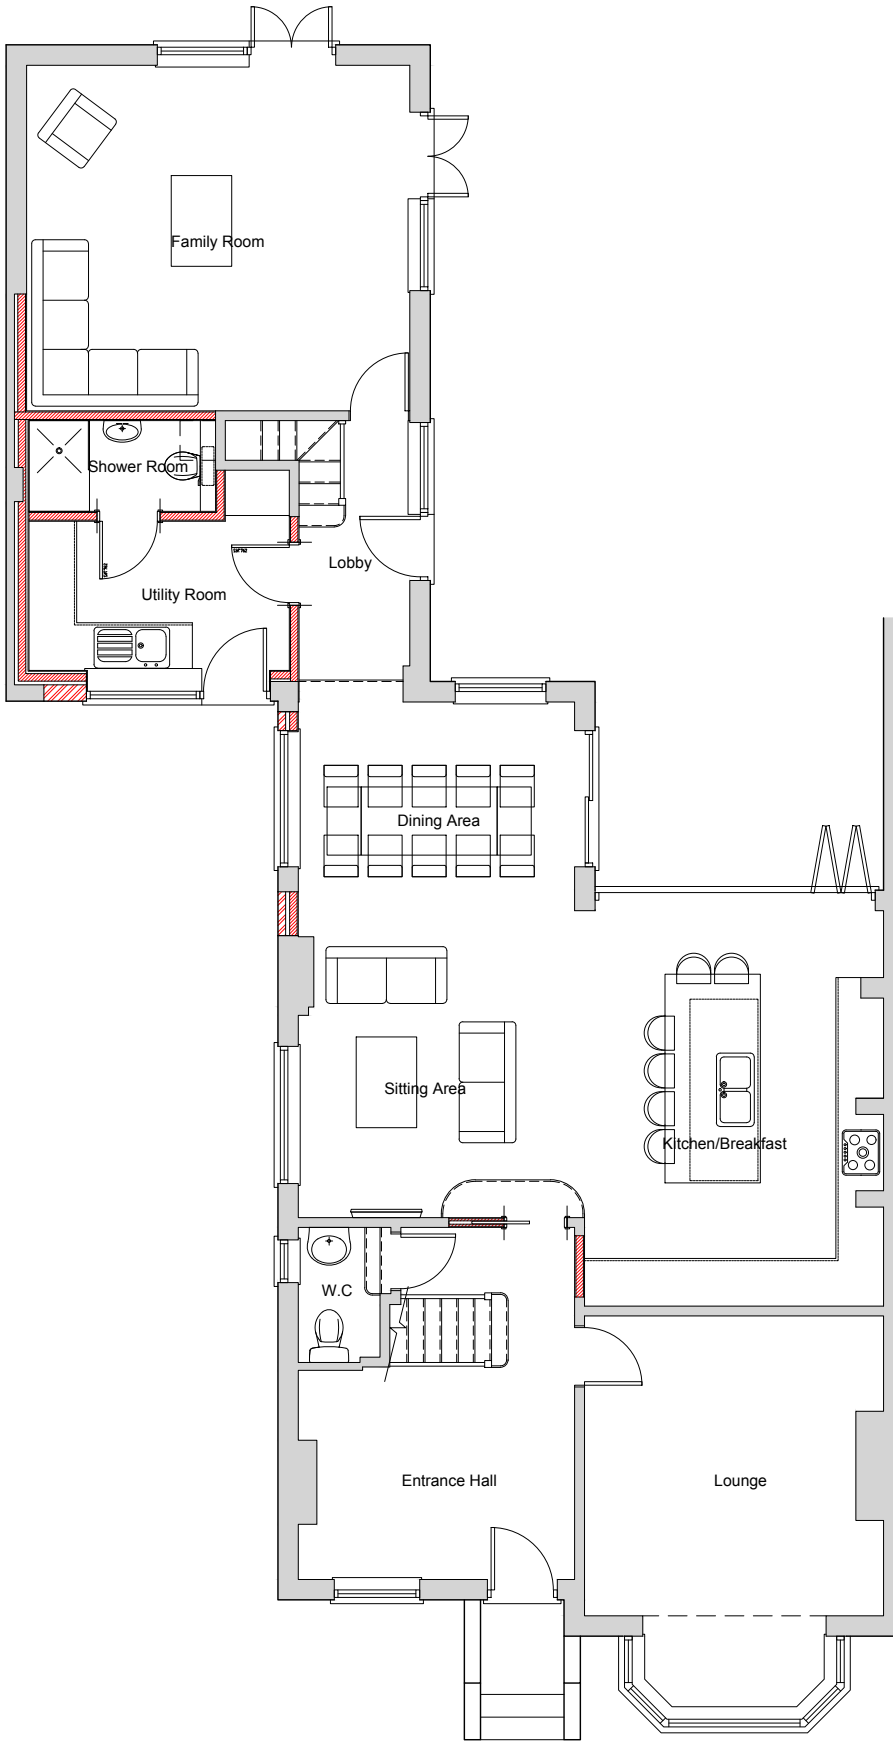

Ground Floor Plan

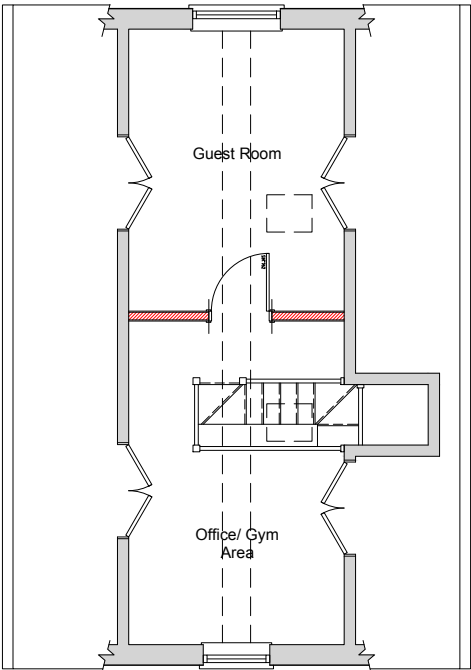

Annexe First Floor Plan

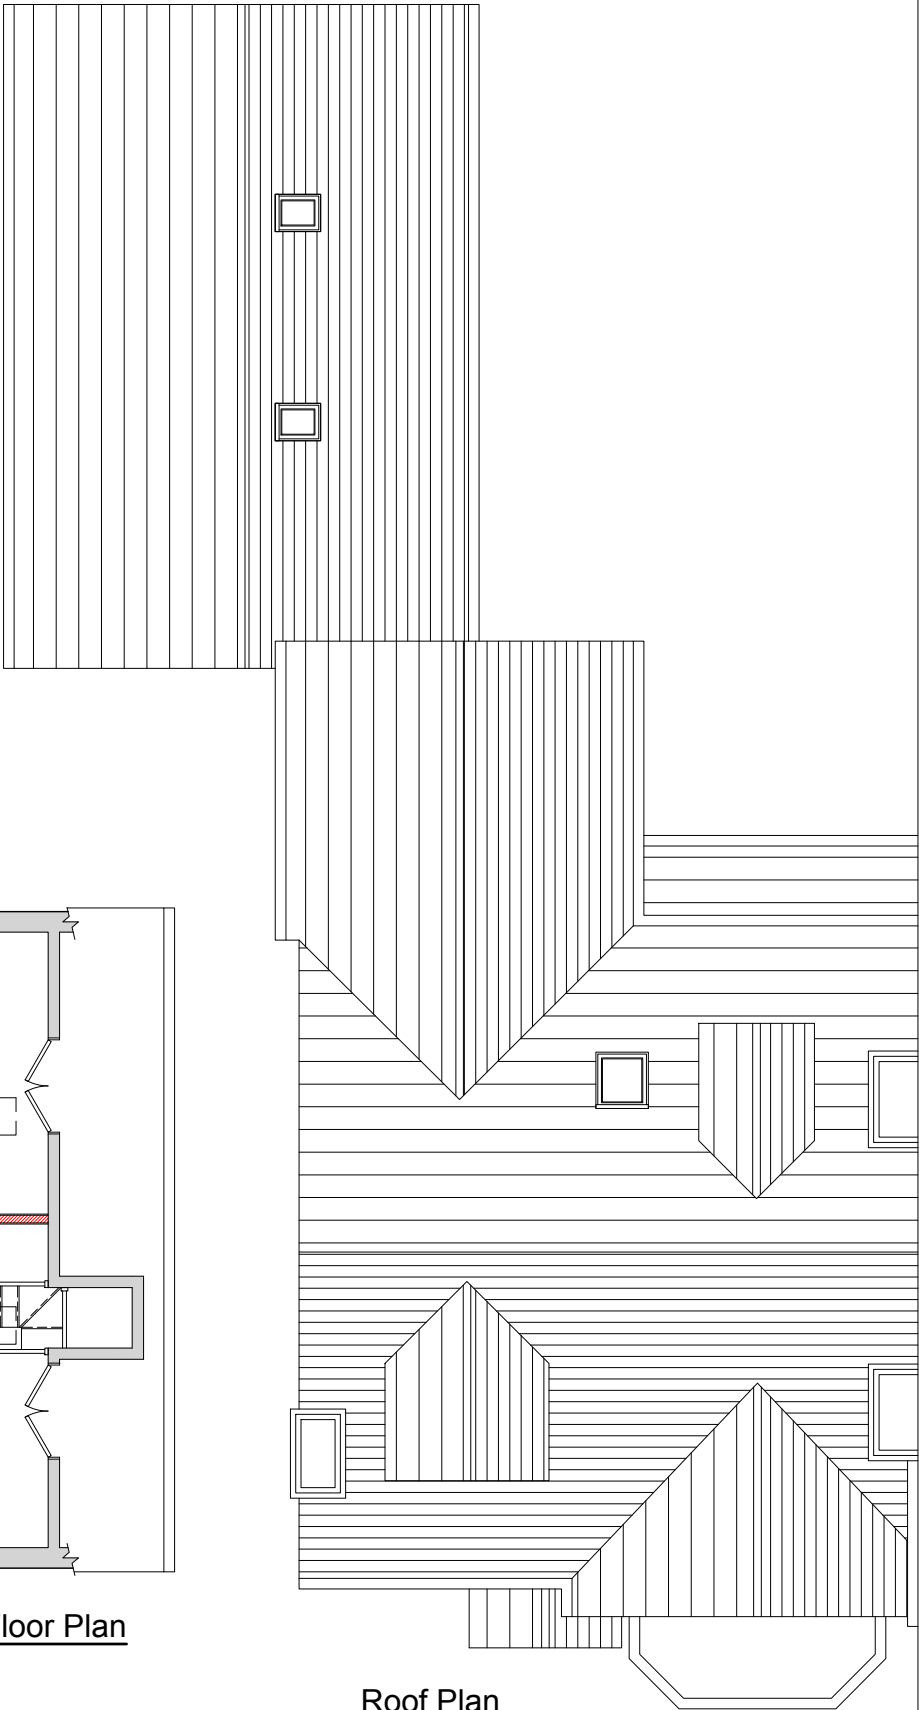

Roof Plan



Waverley
School Road
Wargrave RG10 8DY
project :

Proposed Ground Floor
& Annexe First Floor Plans
title :

Mr & Mrs. Tanner
client :

Lee Norris Design Limited	ref : LN
27 Eden Way, Winnersh Wokingham, Berkshire RG41 5PQ Tel: 01189 787226 Mob: 07795 058193 E-mail: lee@leenorrisdesign.co.uk Web: www.leenorrisdesign.co.uk	date : Nov'24
Planning and building regulations drawings for residential extensions, new build, renovation and conversion projects.	scale : 1:100@A3
	project : 24-619
	dwg no. / rev : 003