


Do not Scale.
Use figured dimensions only.
Subject to site survey and all necessary consents. All dimensions to be checked by user and any discrepancies, errors or omissions to be reported to mAdt before work commences.
This drawing is to be read in conjunction with all other relevant materials.

PROJECT
Rehoboth - Marquee
DRAWING TITLE
Proposed Site Plan 1

DATE
October 2024
DRAWN BY
LM




CHECKED BY
SM
REVISION NO.
B

SCALE
1 : 1250
DRAWING NUMBER
2313.01 PL01


 


Do not Scale.
Use figured dimensions only.
Subject to site survey and all necessary consents. All dimensions to be checked by user and any discrepancies, errors or omissions to be reported to mAdt before work commences.
This drawing is to be read in conjunction with all other relevant materials.

PROJECT	SCALE	DATE	CHECKED BY
Rehoboth - Marquee	1 : 1250	October 2024	SM
DRAWING TITLE	DRAWING NUMBER	DRAWN BY	REVISION NO.
Proposed Site Plan 2	2313.01 PL02	LM	A

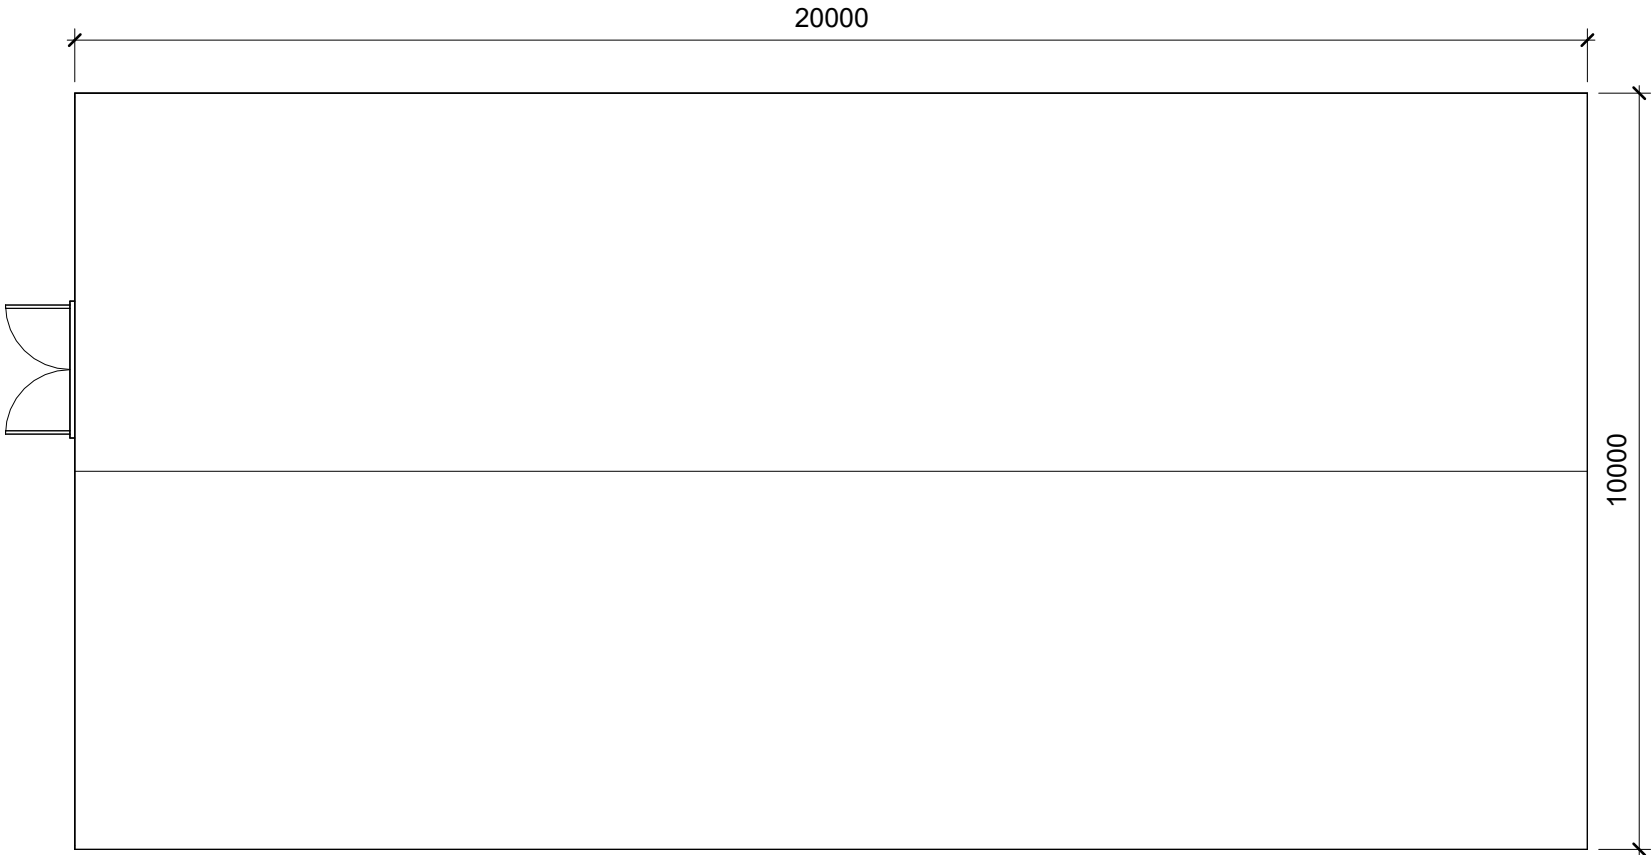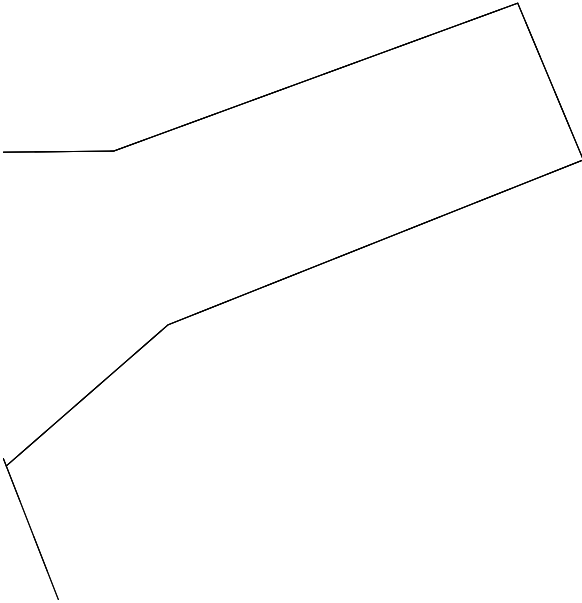 


PROJECT	SCALE	DATE	CHECKED BY
Rehoboth - Marquee	1 : 100	October 2024	SM
DRAWING TITLE	DRAWING NUMBER	DRAWN BY	REVISION NO.
Proposed Marquee Plan	2313.01 PL03	LM	B

  

Marquee Side 01
1 : 100



Marquee Side 02
1 : 100

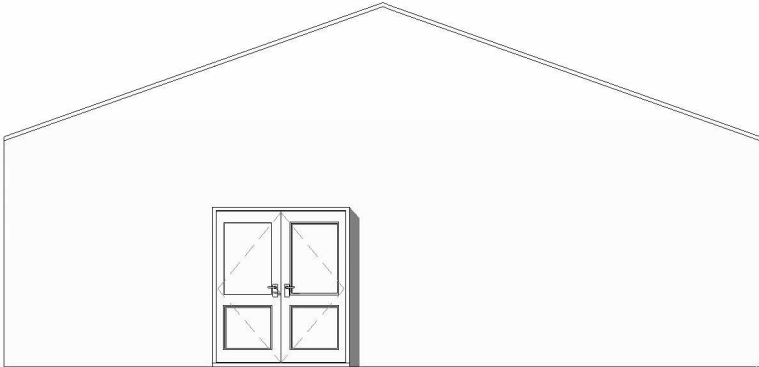

Marquee Front
1 : 100



Marquee Back
1 : 100

PROJECT	SCALE	DATE	CHECKED BY
Rehoboth - Marquee	1 : 100	October 2024	SM
DRAWING TITLE	DRAWING NUMBER	DRAWN BY	REVISION NO.
Proposed Marquee Elevations 1	2313.01 PL04	LM	B