





NOTE
Any discrepancies between this drawing, specialist contractor's drawings and client's specification should be notified imediently.
All specialist contractors must visit site and be responsible for their own dimensions

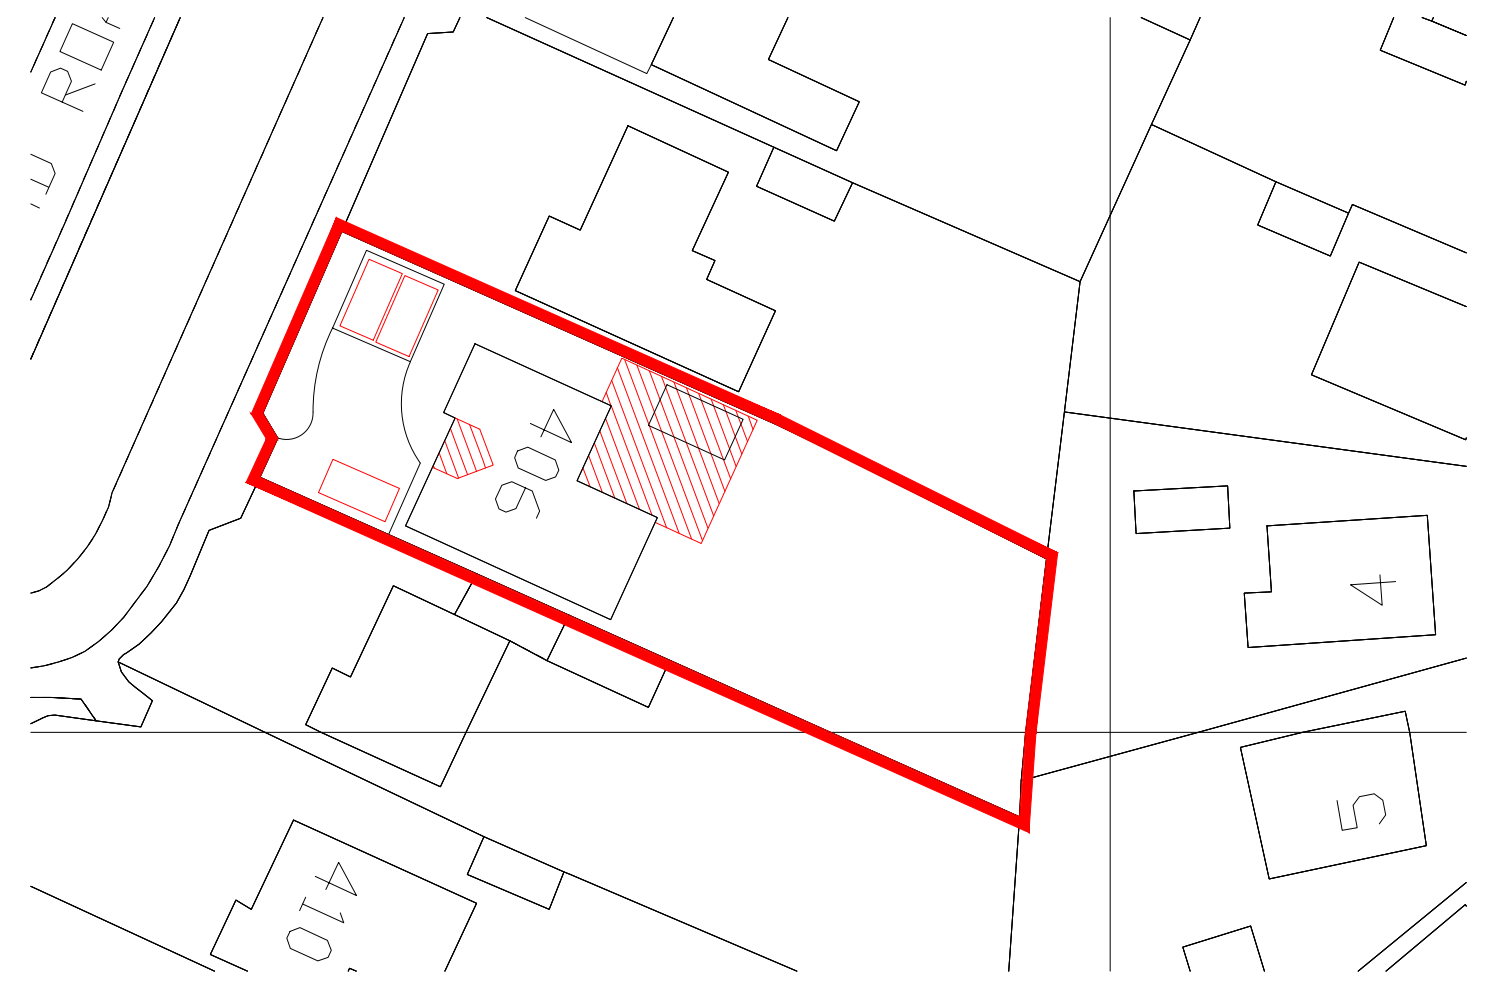

LOCATION PLAN (1:1250)

 

SITE PLAN (1:500)

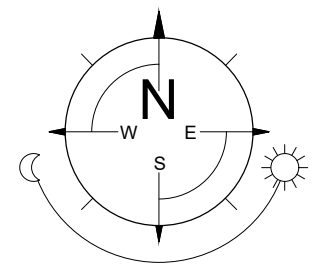 

Crown Copyright and database rights OS 100047474

REV.	DATE	COMMENTS
------	------	----------

PROJECT
406 Finchampstead Road,
Finchampstead,
RG40 3RA

PROJECT TITLE
Demolition of existing garage and proposed
single storey rear/side extension with
retrospective planning for front gable

DRAWING TITLE
SITE & LOCATION PLAN

Planning & Technical Services
22 Glasspool Road, Winnersh,
Reading, Berkshire, RG41 5SB
tel: 01183 759987, mob: 07714 100537
e-mail: steve@sk-tec.co.uk

CLIENT
Mr & Mrs Ward

SCALE As Shown (A3) DATE Feb '25

DRG. No. 25/964-03 REV. B