



FRONT ELEVATION




REAR ELEVATION




GROUND FLOOR PLAN



SIDE ELEVATION

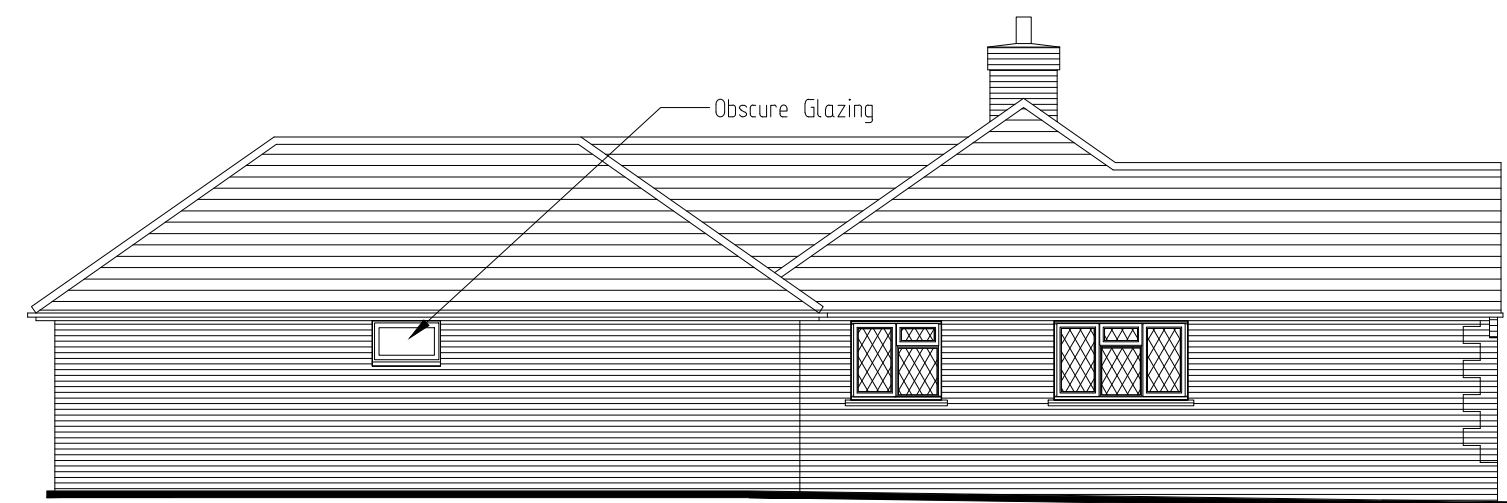

SIDE ELEVATION

 

REV.	DATE	COMMENTS
PROJECT		
406 Finchampstead Road, Finchampstead, RG40 3RA		
PROJECT TITLE		
Demolition of existing garage and proposed single storey rear/side extension with retrospective planning for front gable		
DRAWING TITLE		
PROPOSED PLAN & ELEVATIONS		
Planning & Technical Services 22 Glasspool Road, Winnersh, Reading, Berkshire, RG41 5SB tel: 01183 759987, mob: 07714 100537 e-mail: steve@sk-tec.co.uk		
CLIENT		
Mr & Mrs Ward		
SCALE	1:100 (A2)	DATE Feb '25
DRG. No.	25/964-02	REV. E