


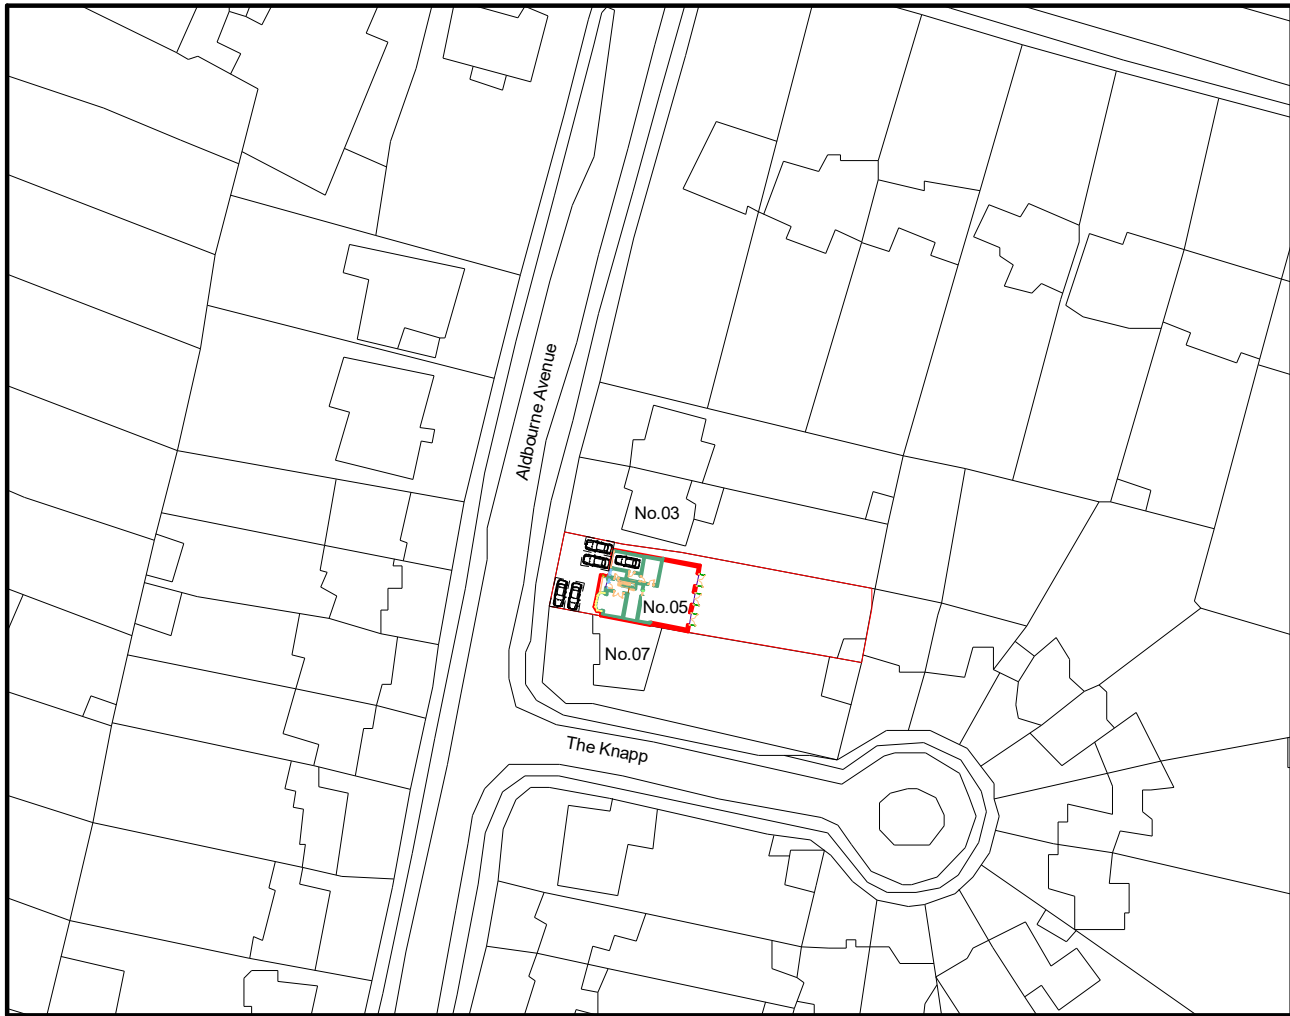


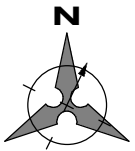


1 PROPOSED SITE PLAN  
1 : 1250

 

SCALE 1:1250 @ A3

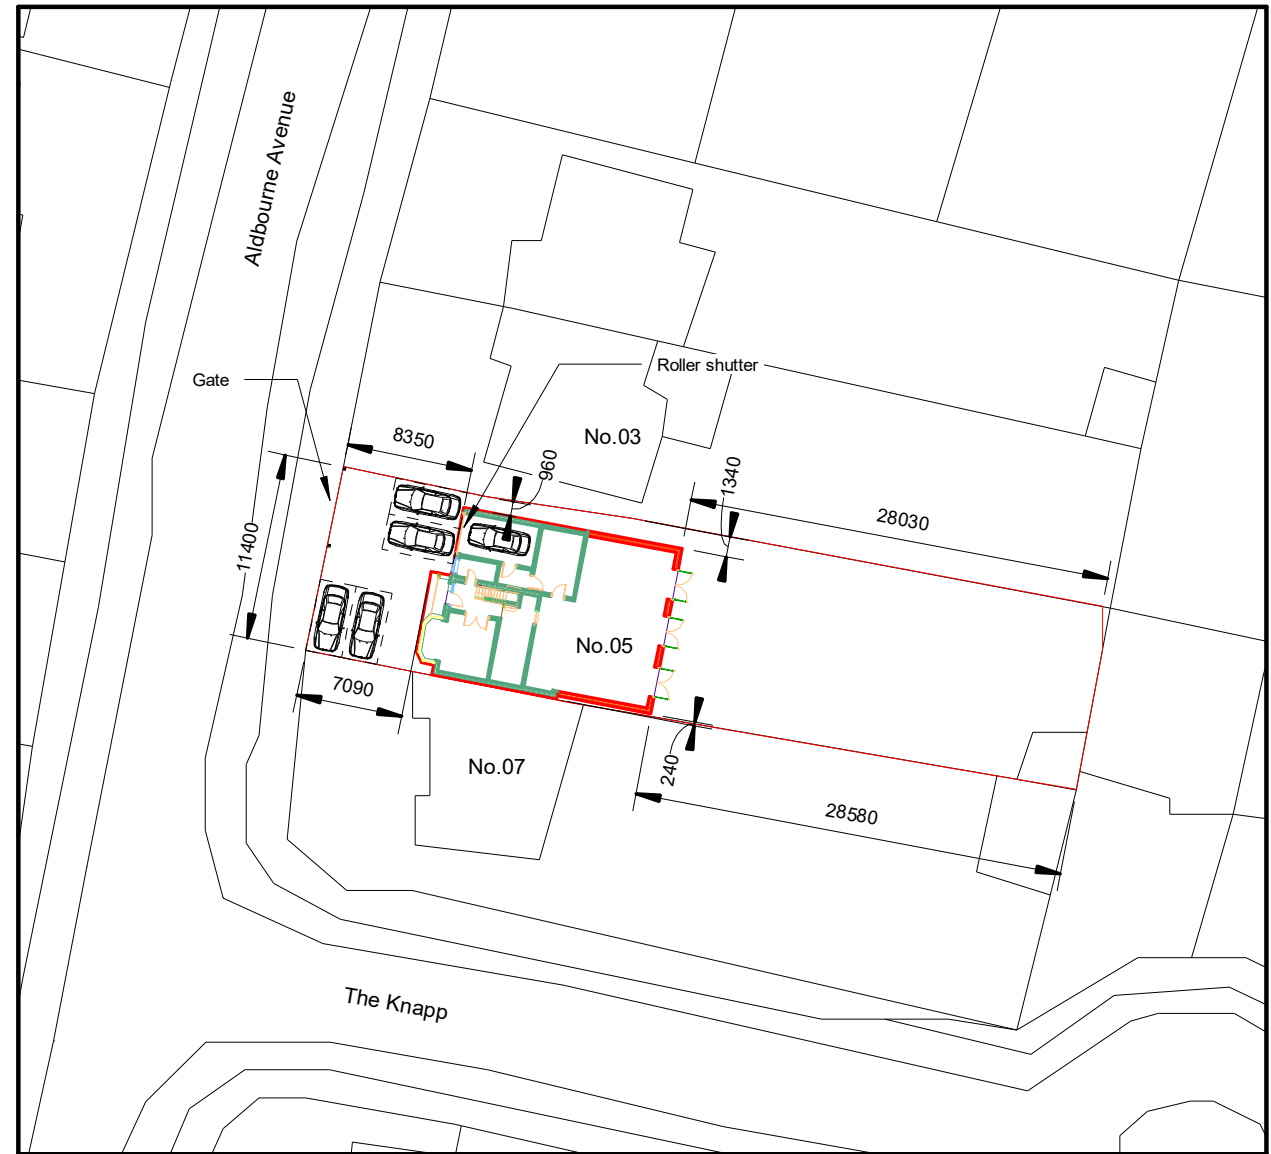

2 PROPOSED BLOCK PLAN  
1 : 500

 

SCALE 1:500 @ A3

**GDR ENGINEERING LTD**  
STRUCTURAL ENGINEERS & ARCHITECTS  
MILL ROAD, BASINGSTOKE  
gdengineeringltd@gmail.com  
www.gdrengineering.co.uk  
TEL:07999423501

CLIENT  
Mr.BALJIT JOHAL,  
No.05, ALDBOURNE AVENUE,  
EARLEY READING RG6 7DB

TITLE  
PROPOSED SITE PLAN

DRAWING STATUS - FOR APPROVAL

DRAWN BY: GWE DATE: 25.02.2025

CHECKED BY: GL DATE: 25.02.2025

SHEET SIZE -A3 SCALE: 1:500/1:1250

DRG.NO. GDR-WE-BJ-24-1006

| REV. | DESCRIPTION | DR'N | CH'D | DATE |
|------|-------------|------|------|------|
|------|-------------|------|------|------|