

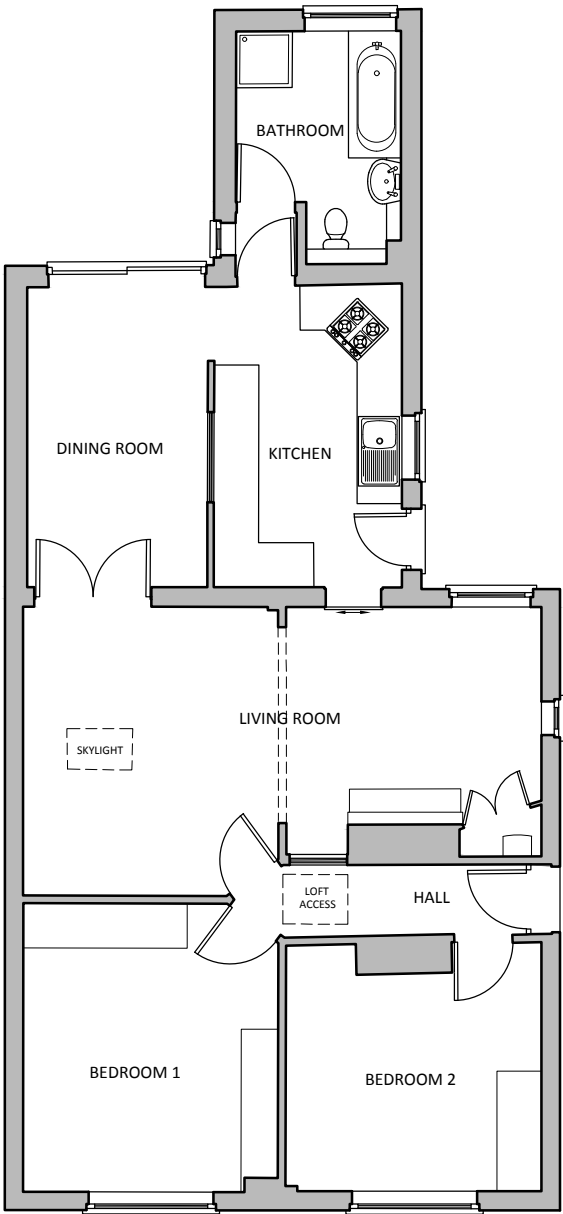


 


GROUND FLOOR PLAN

SCALE 1:100
AS EXISTING

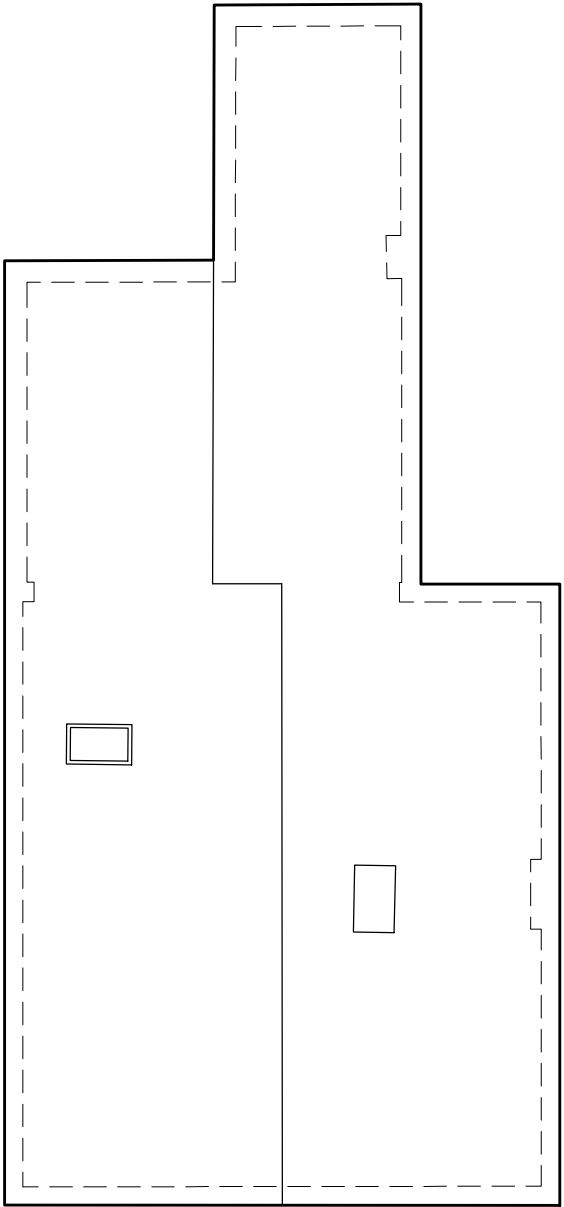

ROOFSCAPE PLAN

SCALE 1:100
AS EXISTING

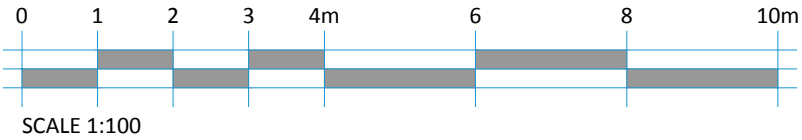

REV.	DATE	REVISIONS:	REV.	DATE	REVISIONS:	CLIENT:	MR & MRS I WEBB		PROJECT:	13 ELLIS ROAD, CROWTHORNE, WOKINGHAM, RG45 6PU		20-21 Architecture Technical Vision +44 (0) 1344 513514 admin@2020architecture.co.uk www.2020architecture.co.uk Old Boundary House, London Road, Sunningdale, Berkshire, SL5 0DJ
						SCALE:	1:100 (A3 ORIGINAL)		DRAWING:	FLOOR PLANS EXISTING		
						DRAWN:	BM	JOB NO:	DRAWING NO:	REVISION:		
						DATE:	NOV '24	21 - F0699	S01	-		
© COPYRIGHT EXISTS ON THE DESIGNS AND INFORMATION SHOWN ON THIS DRAWING This drawing may be scaled or cross referenced to the scale bar for planning application purposes only. Do not scale for any other purpose, use figured dimensions only. Subject to site survey and all necessary consents. All dimensions to be checked by user and any discrepancies, errors or omissions to be reported to Twenty20 Vision Ltd before work commences. This drawing is to be read in conjunction with all other relevant materials.												