



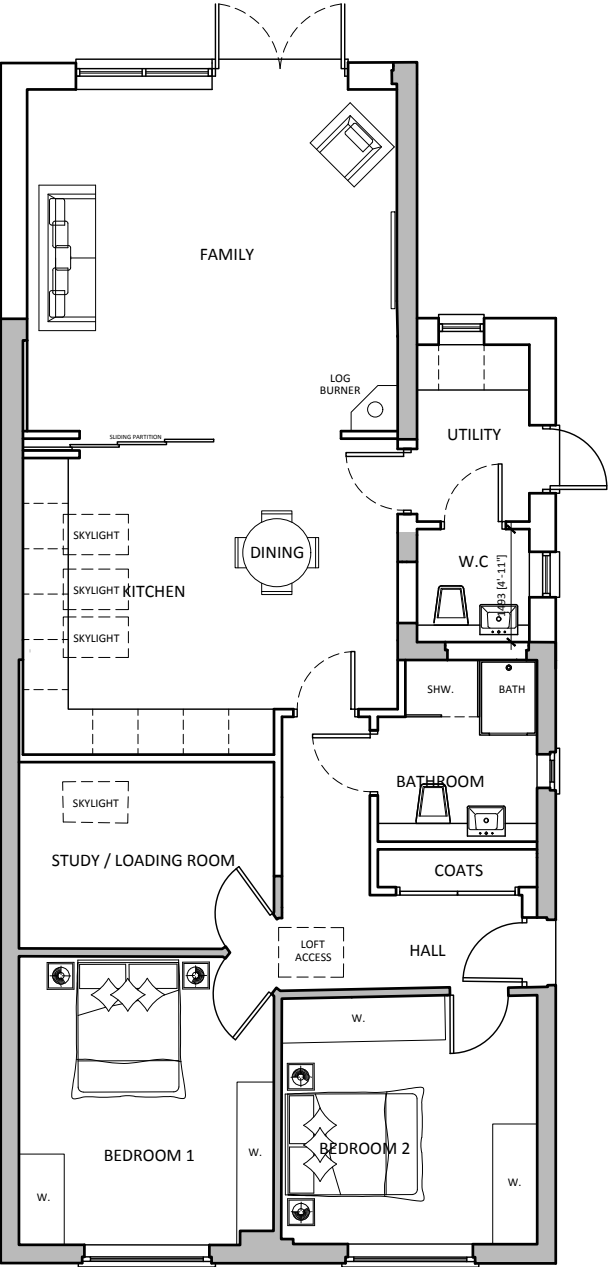


GROUND FLOOR PLAN

SCALE 1:100  
AS PROPOSED

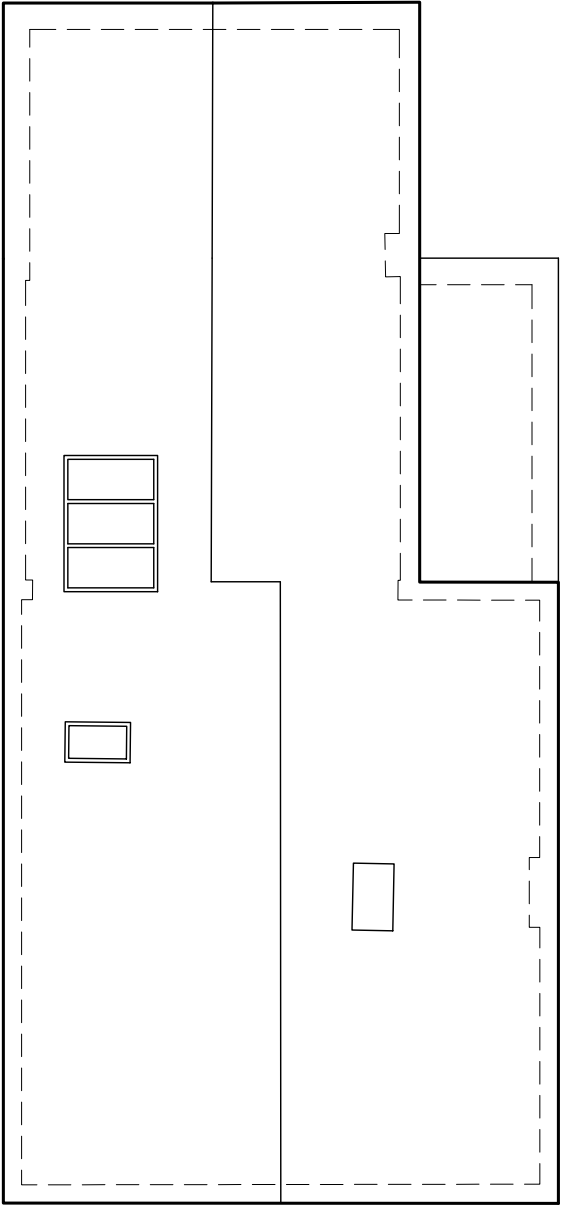

ROOFSCAPE PLAN

SCALE 1:100  
AS PROPOSED

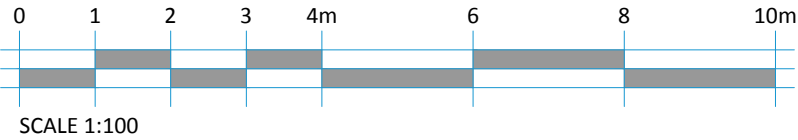

|   |      |            |      |      |            |                               |            |                                                               |           |   |
|---|------|------------|------|------|------------|-------------------------------|------------|---------------------------------------------------------------|-----------|---|
| REV.   | DATE | REVISIONS: | REV. | DATE | REVISIONS: | CLIENT:<br>MR & MRS I WEBB    |            | PROJECT:<br>13 ELLIS ROAD, CROWTHORNE,<br>WOKINGHAM, RG45 6PU |           | <div>20-21</div> <div>Architecture<br/>Technical<br/>Vision</div> <div>+44 (0) 1344 513514<br/>admin@2020architecture.co.uk<br/>www.2020architecture.co.uk<br/>Old Boundary House, London Road, Sunningdale, Berkshire, SL5 0DJ</div> |
|   |      |            |      |      |            | SCALE:<br>1:100 (A3 ORIGINAL) |            | DRAWING:<br>FLOOR PLANS<br>AS PROPOSED                        |           |   |
|   |      |            |      |      |            | DRAWN:<br>BM                  | JOB NO:    | DRAWING NO:                                                   | REVISION: |   |
|   |      |            |      |      |            | DATE:<br>NOV '24              | 21 - F0699 | P01                                                           | -         |   |
| <div>© COPYRIGHT EXISTS ON THE DESIGNS AND INFORMATION SHOWN ON THIS DRAWING<br/>This drawing may be scaled or cross referenced to the scale bar for planning application purposes only. Do not scale for any other purpose, use figured dimensions only. Subject to site survey and all necessary consents.<br/>All dimensions to be checked by user and any discrepancies, errors or omissions to be reported to Twenty20 Vision Ltd before work commences. This drawing is to be read in conjunction with all other relevant materials.</div> |      |            |      |      |            |                               |            |                                                               |           |   |