




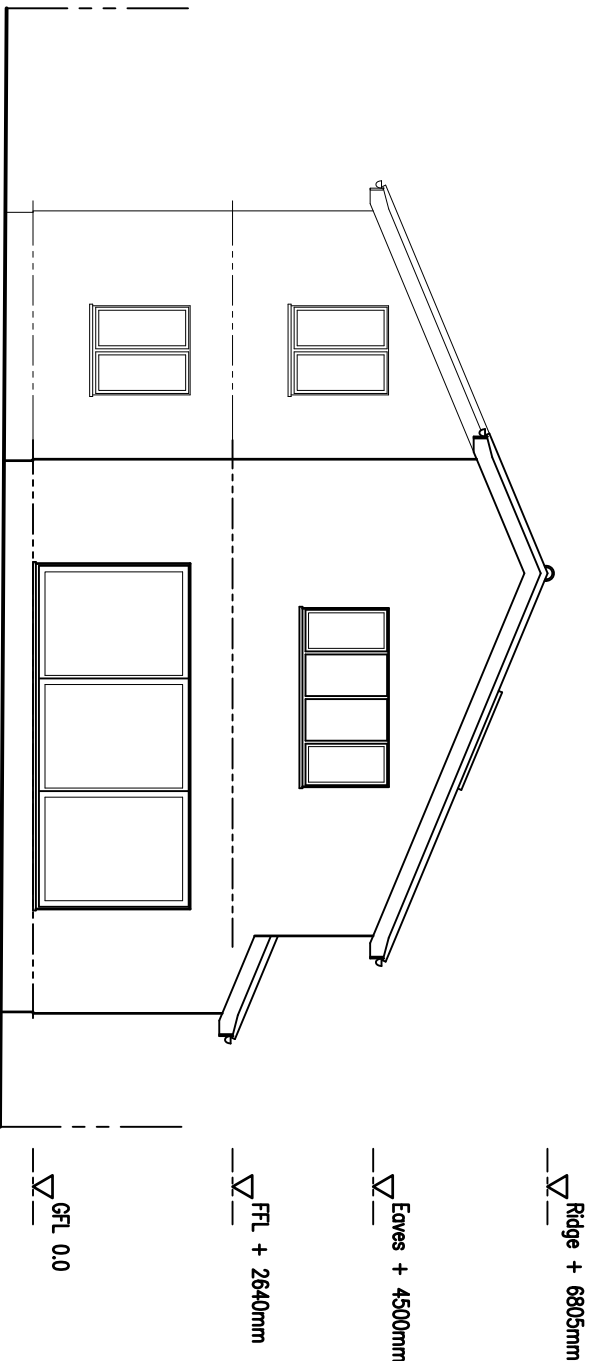


PROPOSED REAR ELEVATION
(SOUTH-EAST)

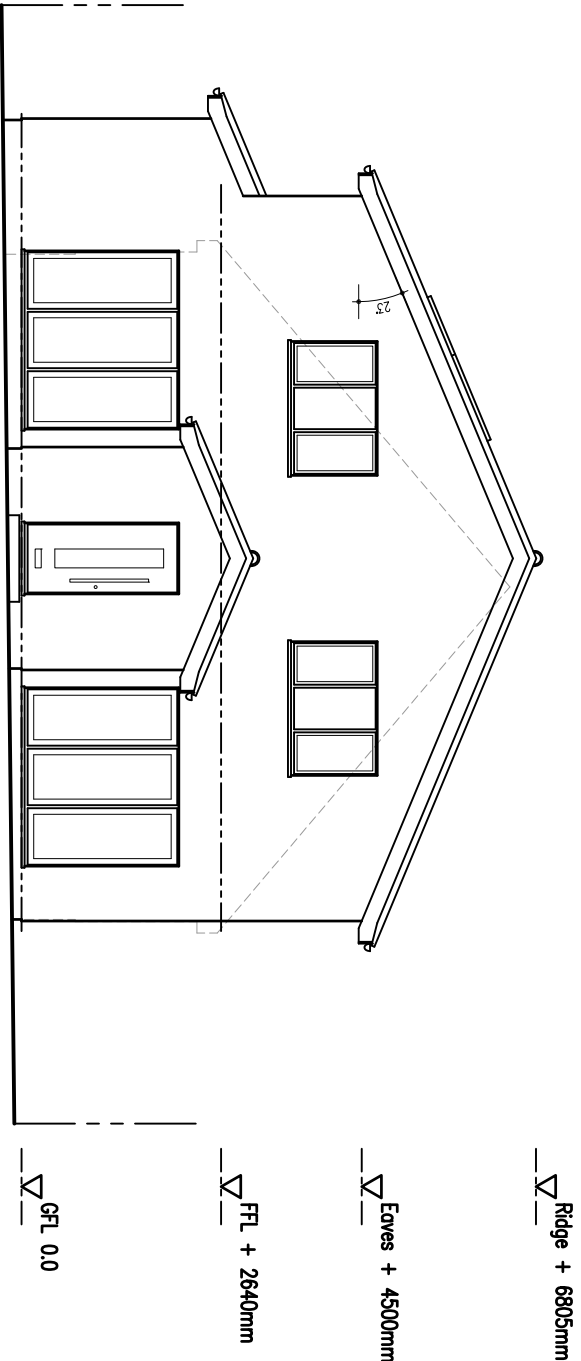


PROPOSED FRONT ELEVATION
(NORTH-WEST)

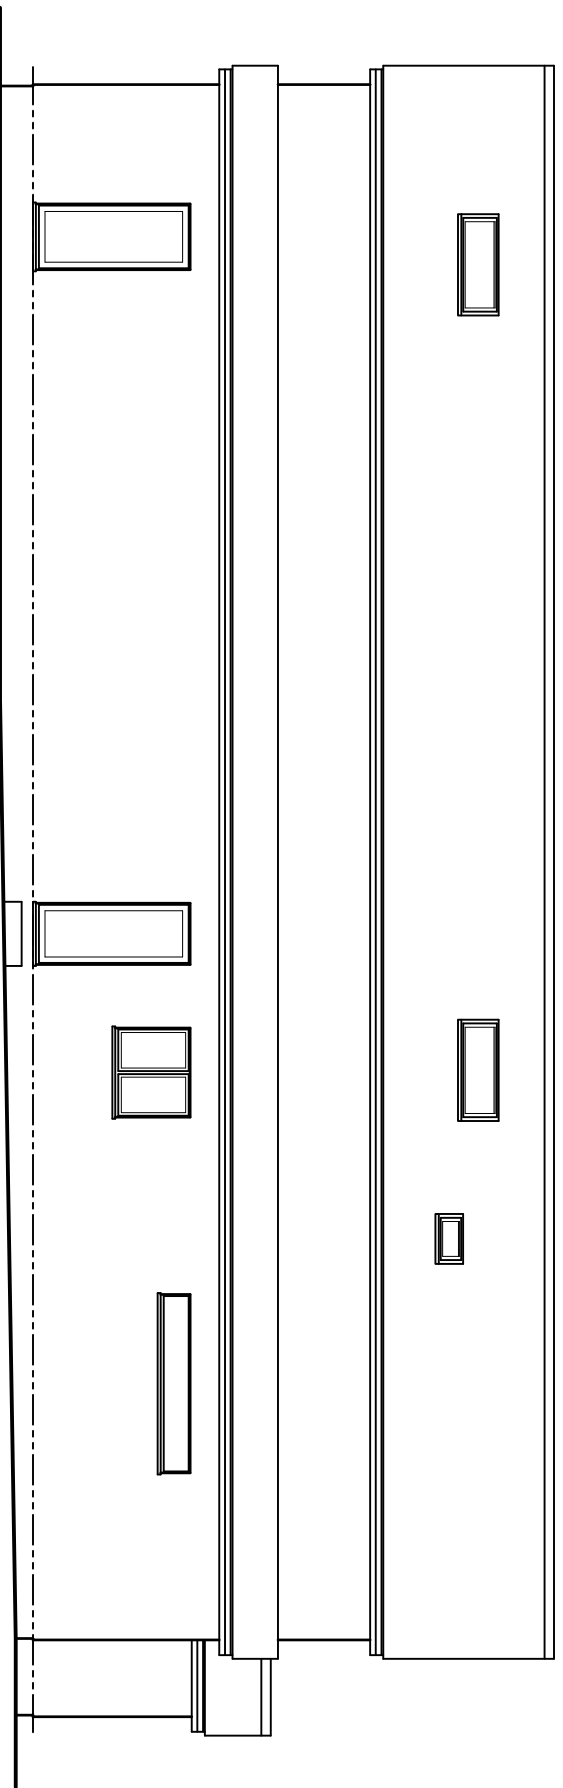


PROPOSED SIDE ELEVATION
(NORTH-EAST)

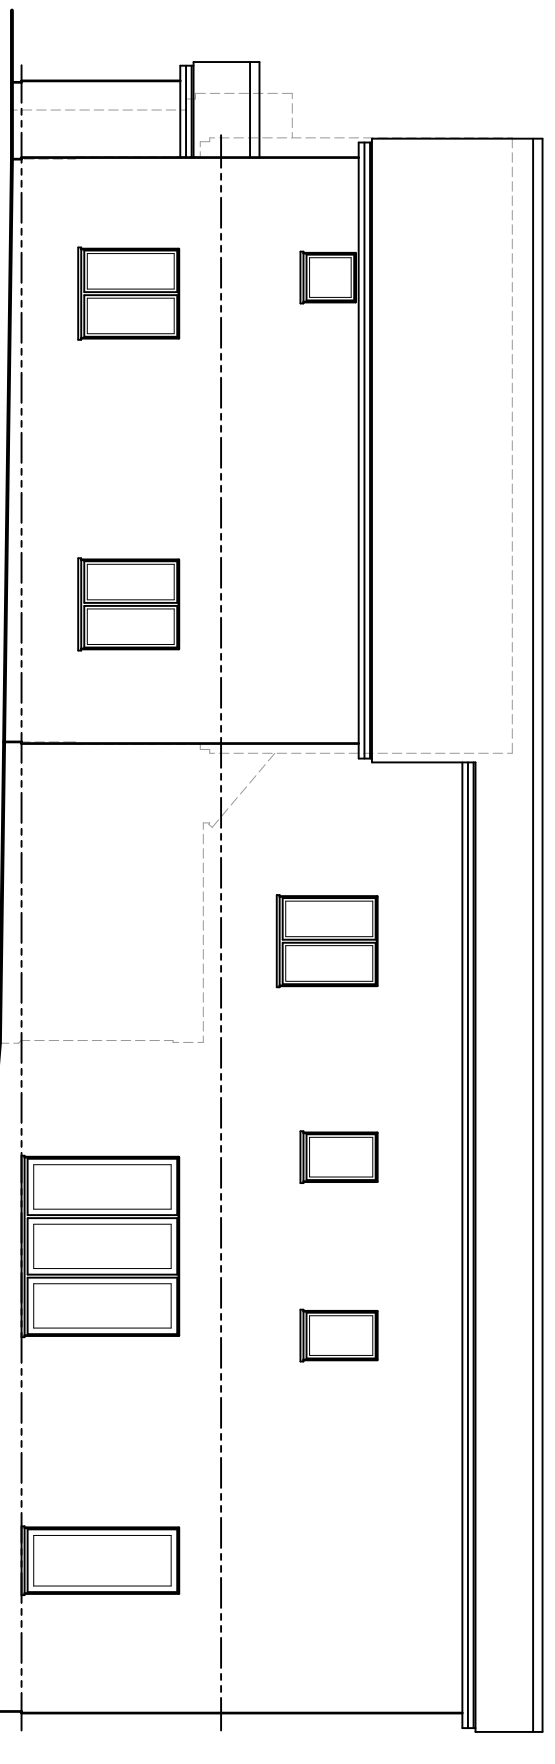


PROPOSED SIDE ELEVATION
(SOUTH-WEST)

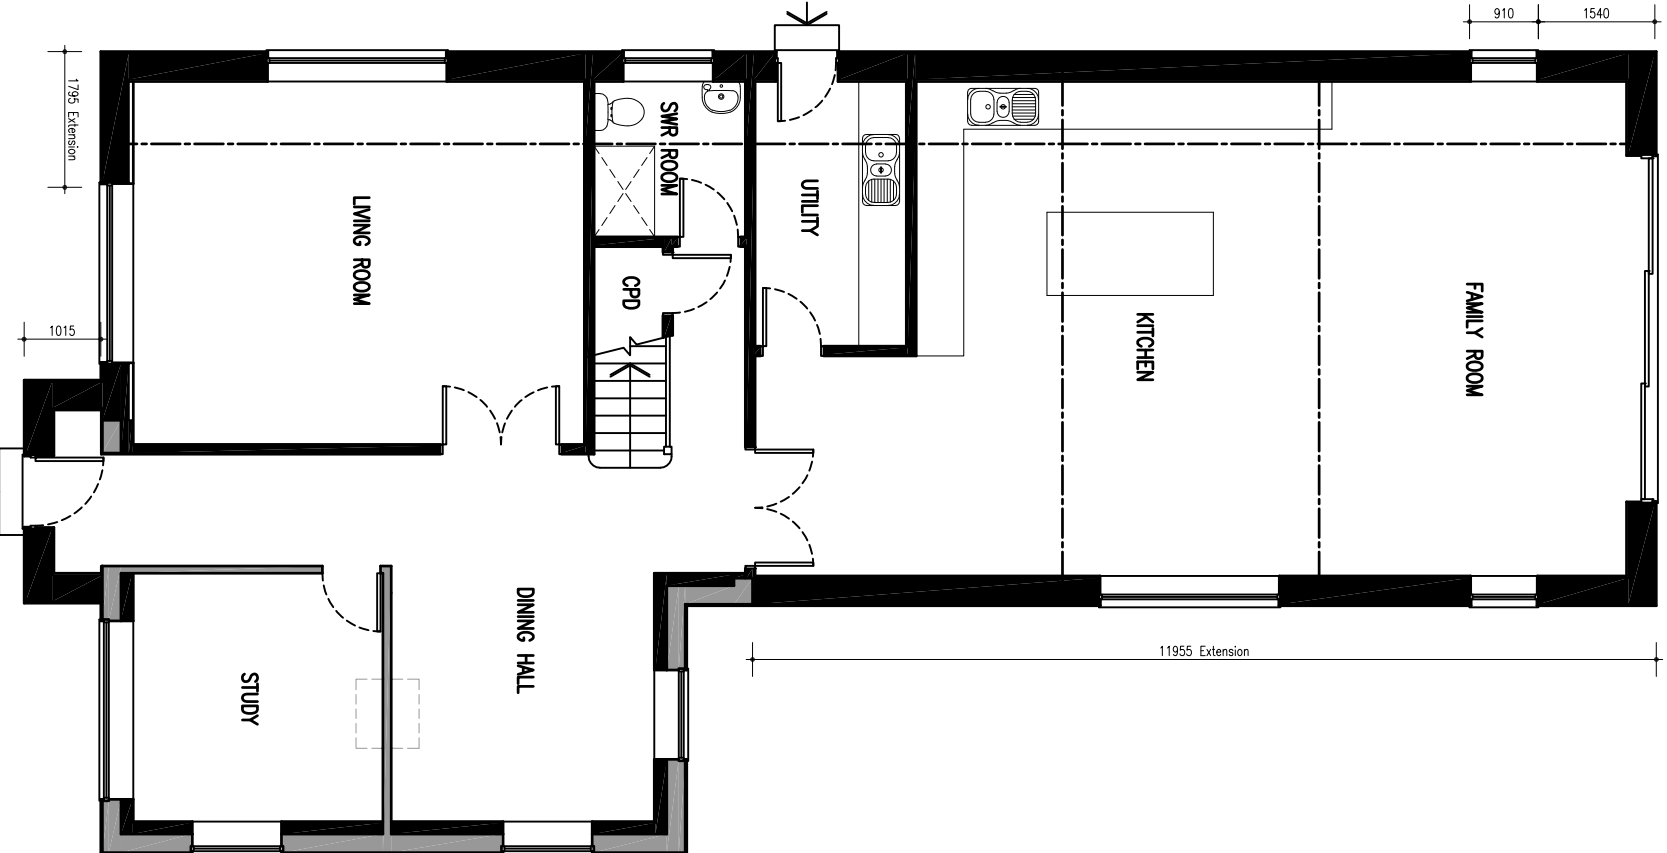


PROPOSED GROUND FLOOR PLAN

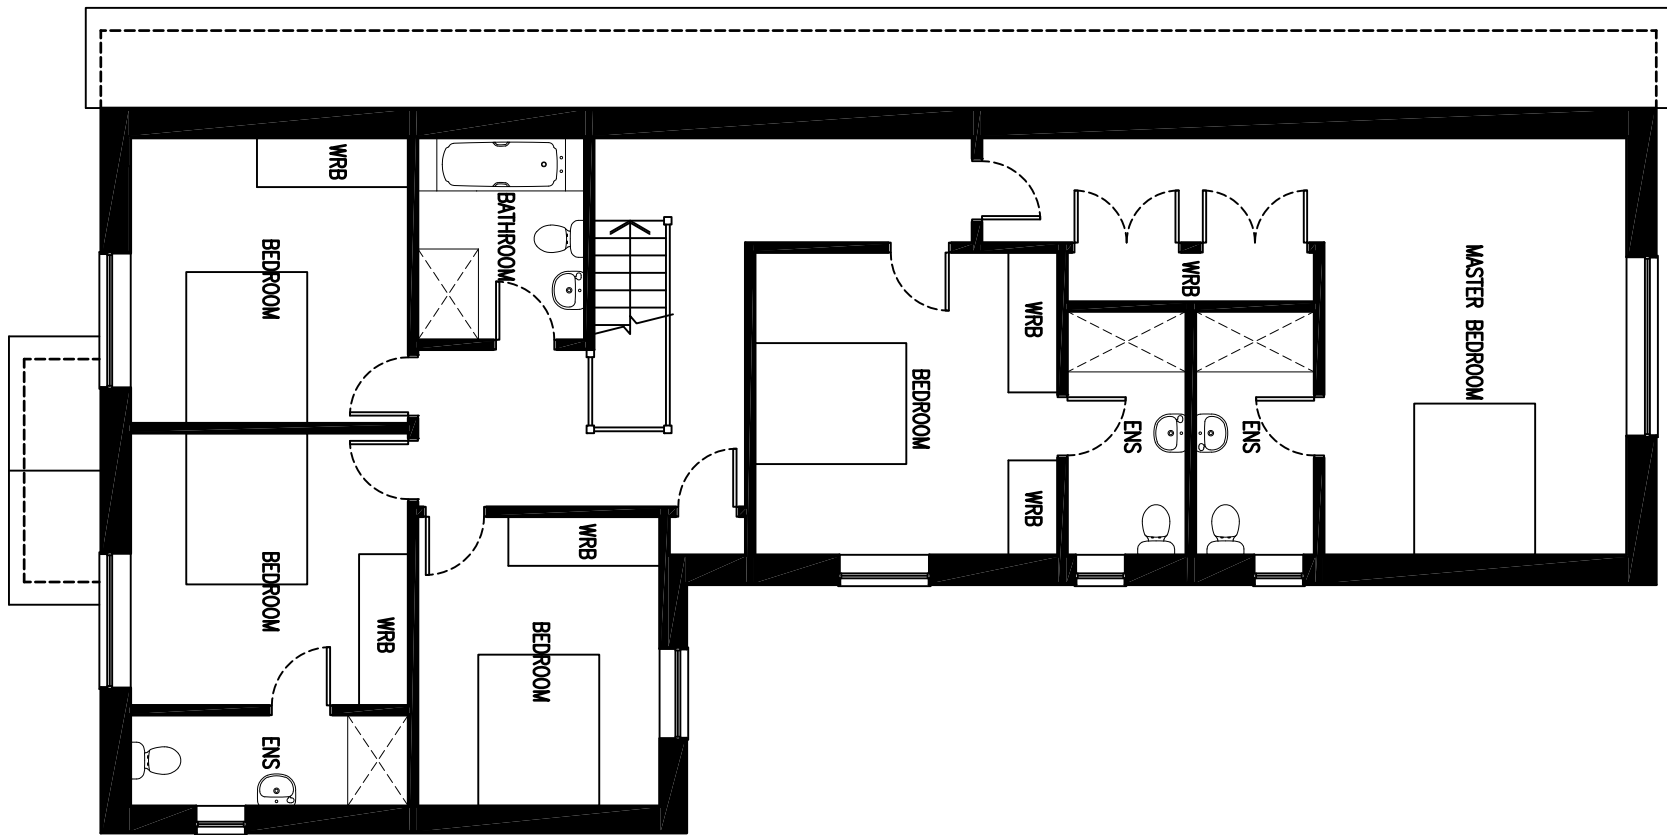




PROPOSED FIRST FLOOR PLAN

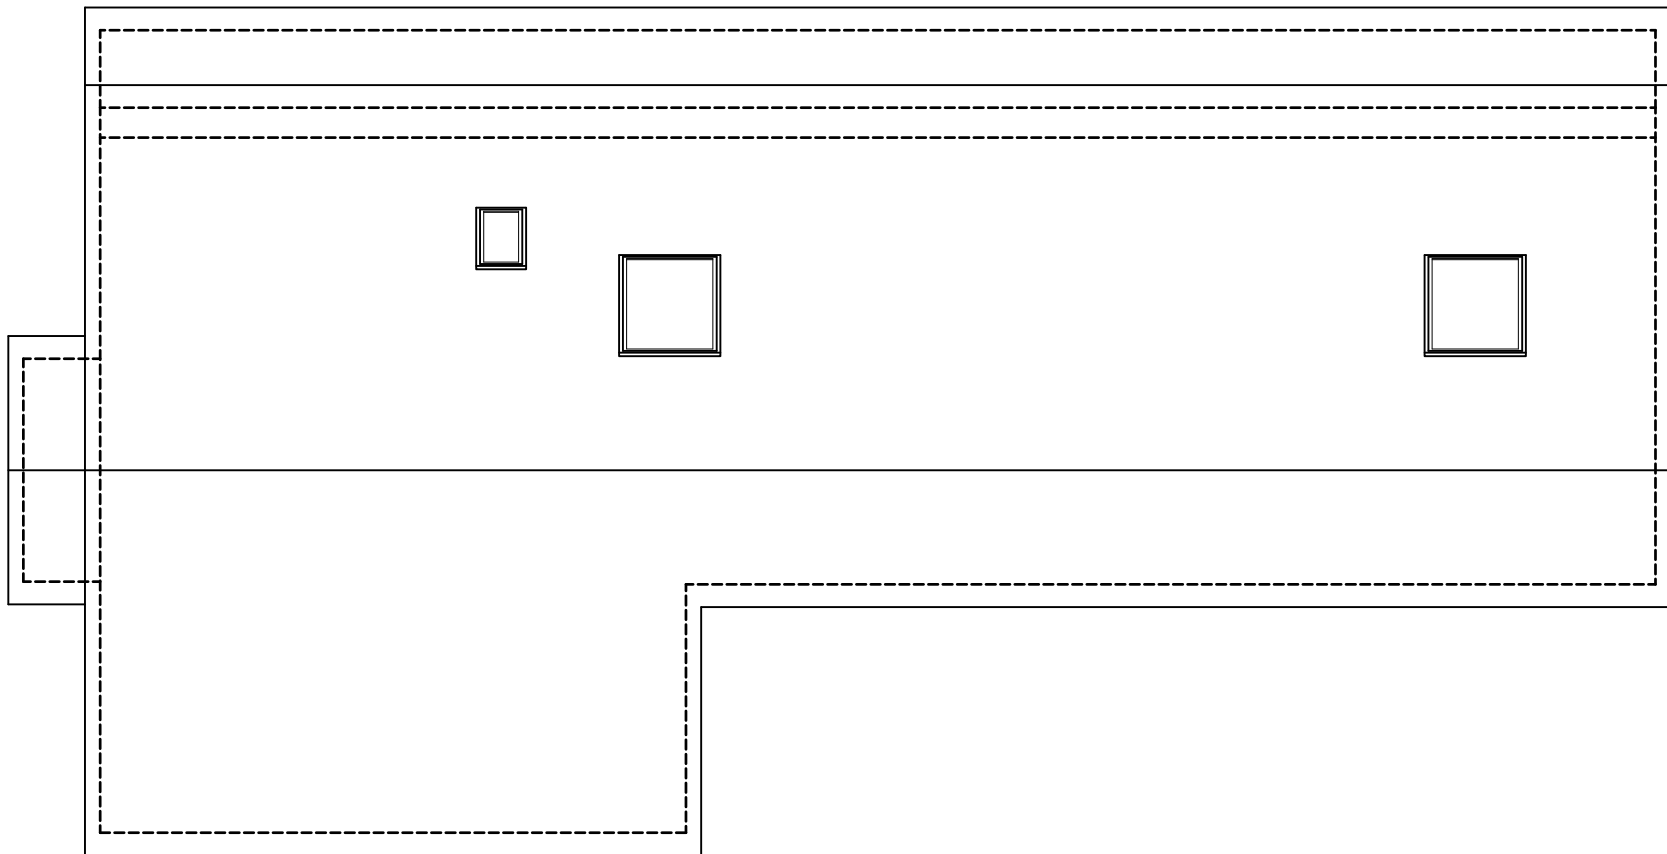

PROPOSED ROOF PLAN

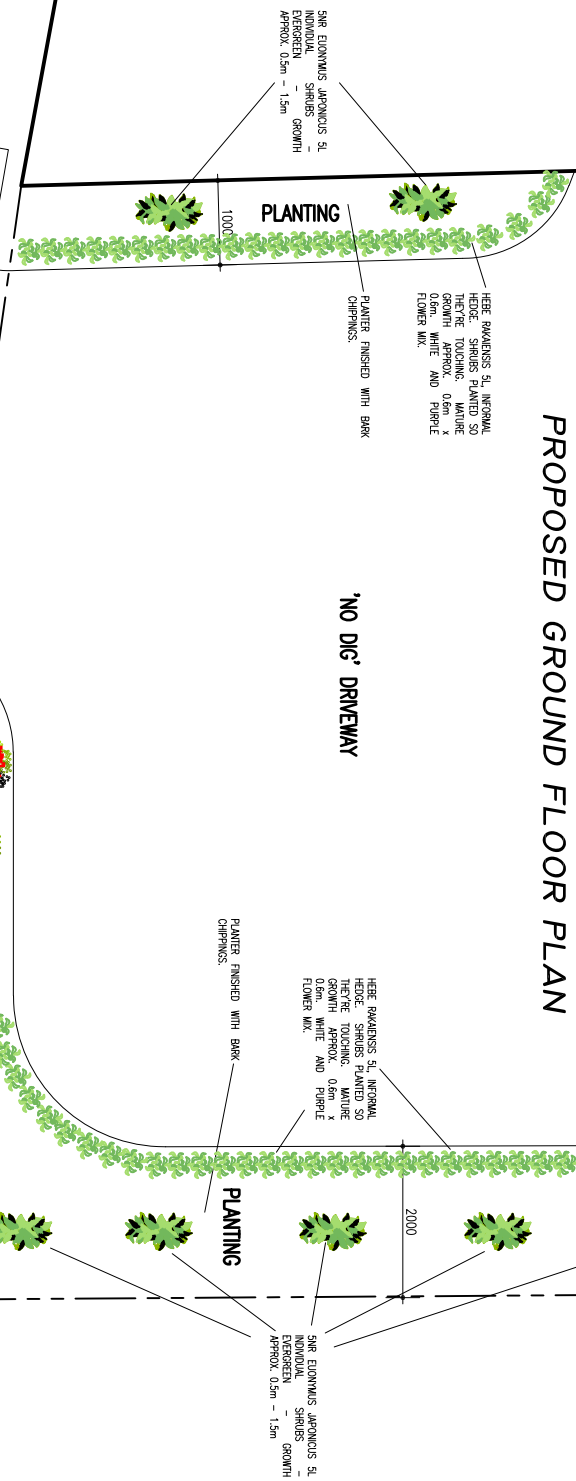

PROPOSED GROUND FLOOR PLAN

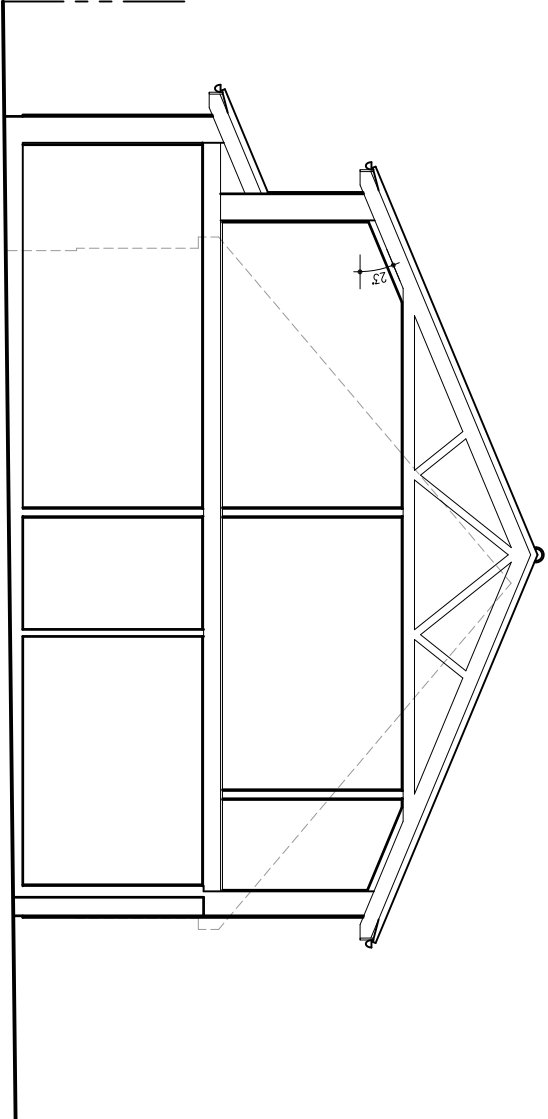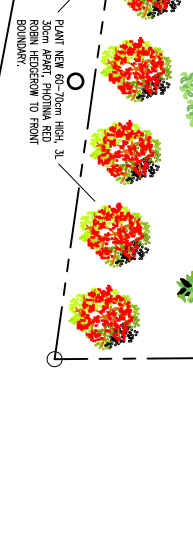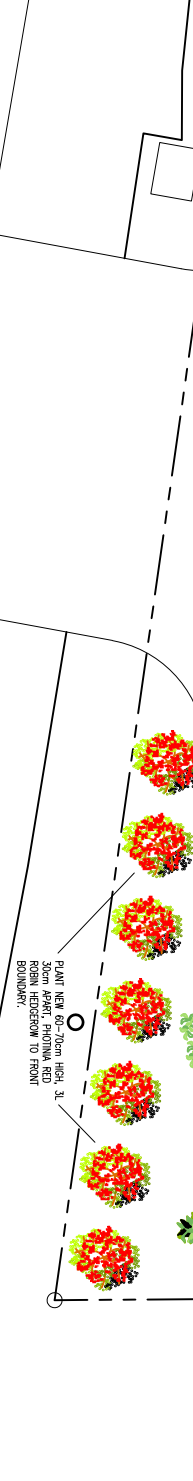

INDICATIVE SECTION



Windows - Double Glazed Aluminium in Anthracite Grey.
Roofing - Asphalt Shingles.
Roofline - Off White 4-Sided Self Colour Repose System.
Cladding - North-East Elevation Only - Light Grey.
Tiles - Grey Interlocking Concrete to Suit 23° Roof Pitch.
Driveway - Permeable & Non-slippery.



Barrie P Smith Ltd
Tel: 01344 309050
Mob: 07920 853332
email: barrie@barriepsmith.com

Planning Application

Drawing No: P432-0224/PA/002 Rev H

Project:
47 Simons Lane, Wokingham.
RG41 3HG.

Drawing Title:
Proposed Plans & Elevations.
Proposed Extension & First Floor.

Client:
Mr & Mrs Morgan

Drawn by: BPS

Checked by:

Scale: 1:100 @ A1

Date: 15/04/2024

Rev: Description:

Drawn by:

Checked by:

H	04/03/25	Minor Window Alterations & N/A Shingles.	BPS
G	12/1/24	Window Window Alterations & N/A Shingles.	BPS
F	08/10/24	Plaster Re-rendered to Primary at Ground Level.	BPS
E	08/10/24	Plaster Re-rendered to Primary at Ground Level.	BPS
D	18/05/24	Cladding & Siding Re-rendered To Project Line	BPS
C	04/03/24	Front Driveway Edge Moved Away From Boundary	BPS
B	20/03/24	Driveway Re-rendered To Allow for Relocation of	BPS
A	15/07/24	Boundary Lines From Top Survey Indicated & Change Reflected.	BPS