



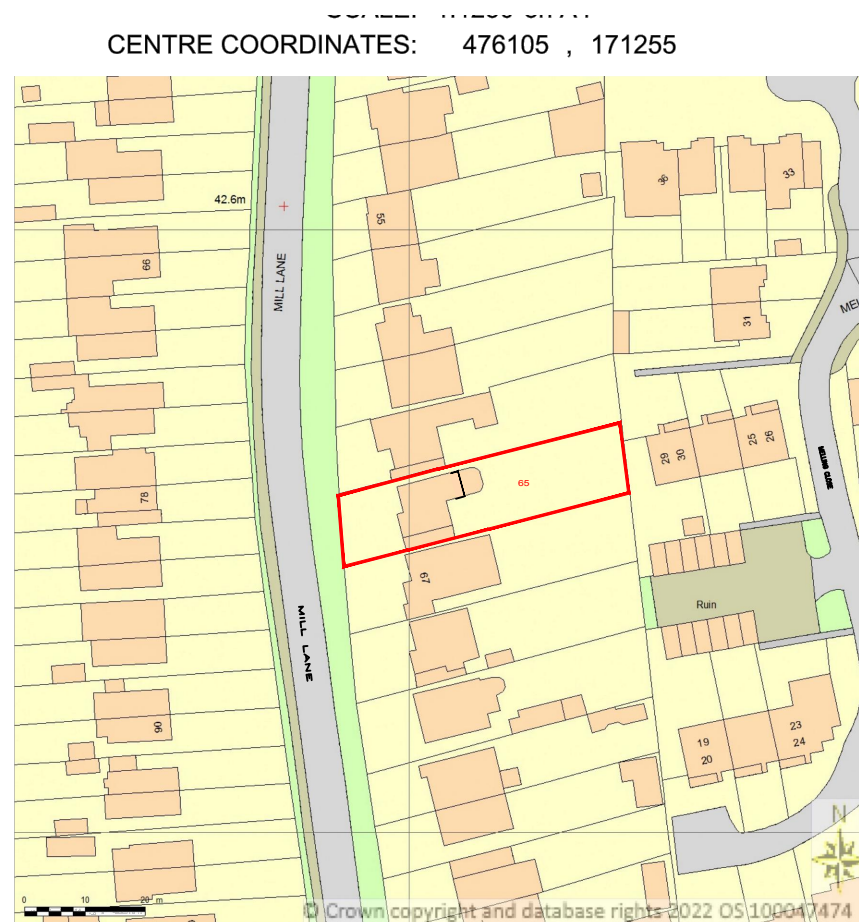



Supplied by Streetwise Maps Ltd
www.streetwise.net
 Licence No: 100047474

LOCATION PLAN
 SCALE 1:1250@A3

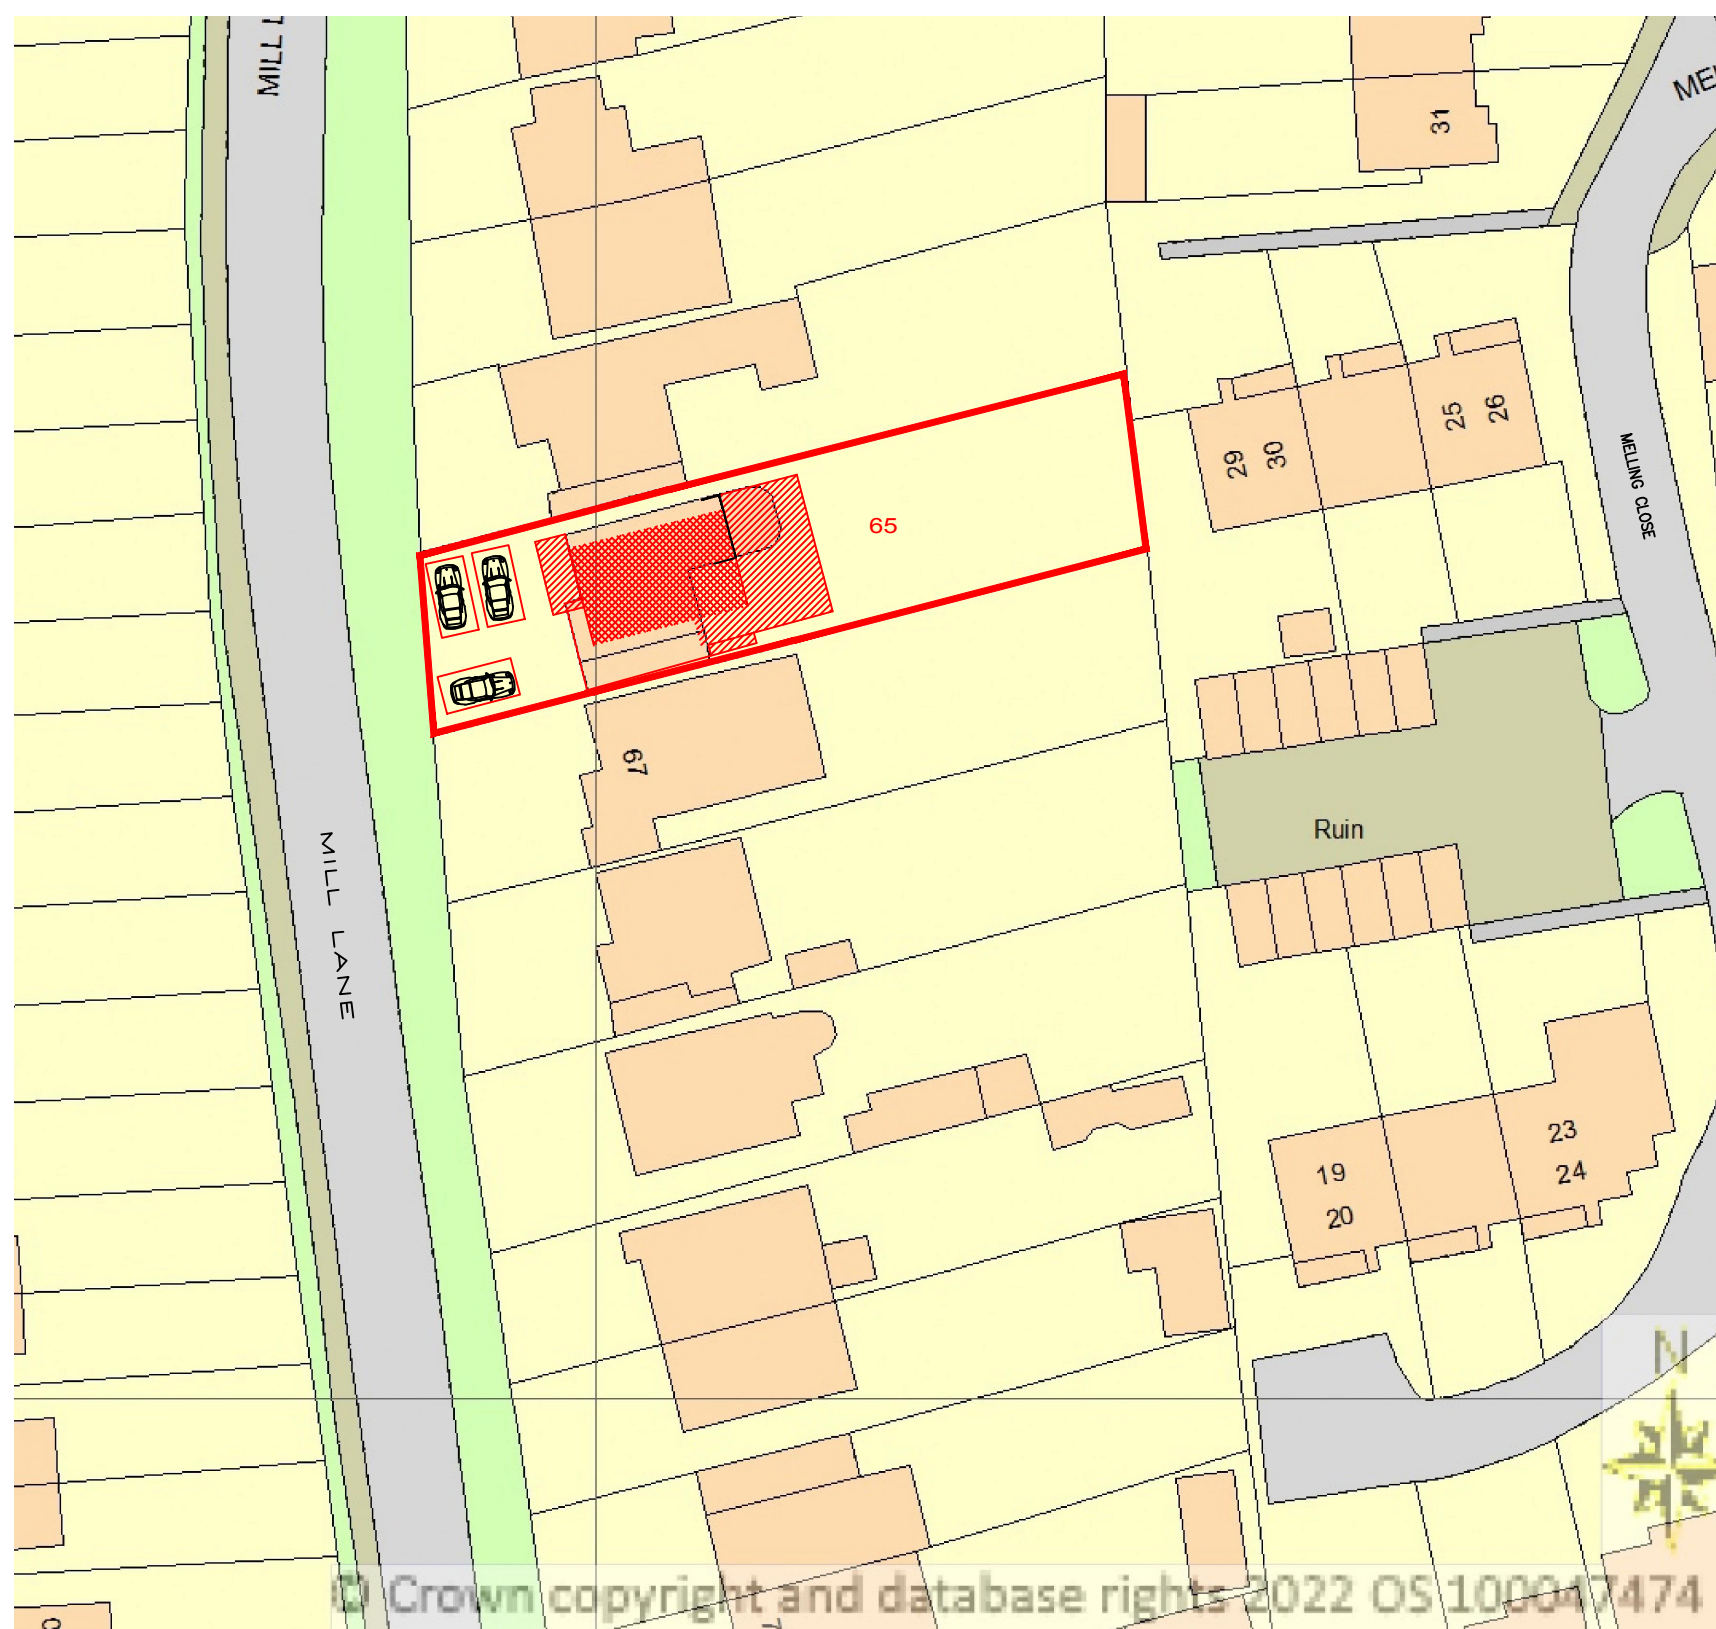


BLOCK PLAN
 SCALE 1:500@A3

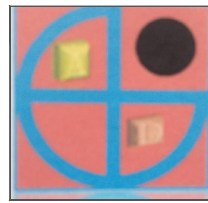	PROJECT:	65 Mill Lane Earley	DRAWN BY:	P.S.	DRAWING TITLE:		ArchDezine Limited archdeziner7@gmail.com
	PROPOSED REAR EXTENSION AND LOFT CONVERSION		DATE:	09/06/2023	LOCATION AND BLOCK PLAN		
			SCALE:	AS SHOWN@A3	DRAWING NUMBER:	ML-01R1	
			FILENAME:	22048			

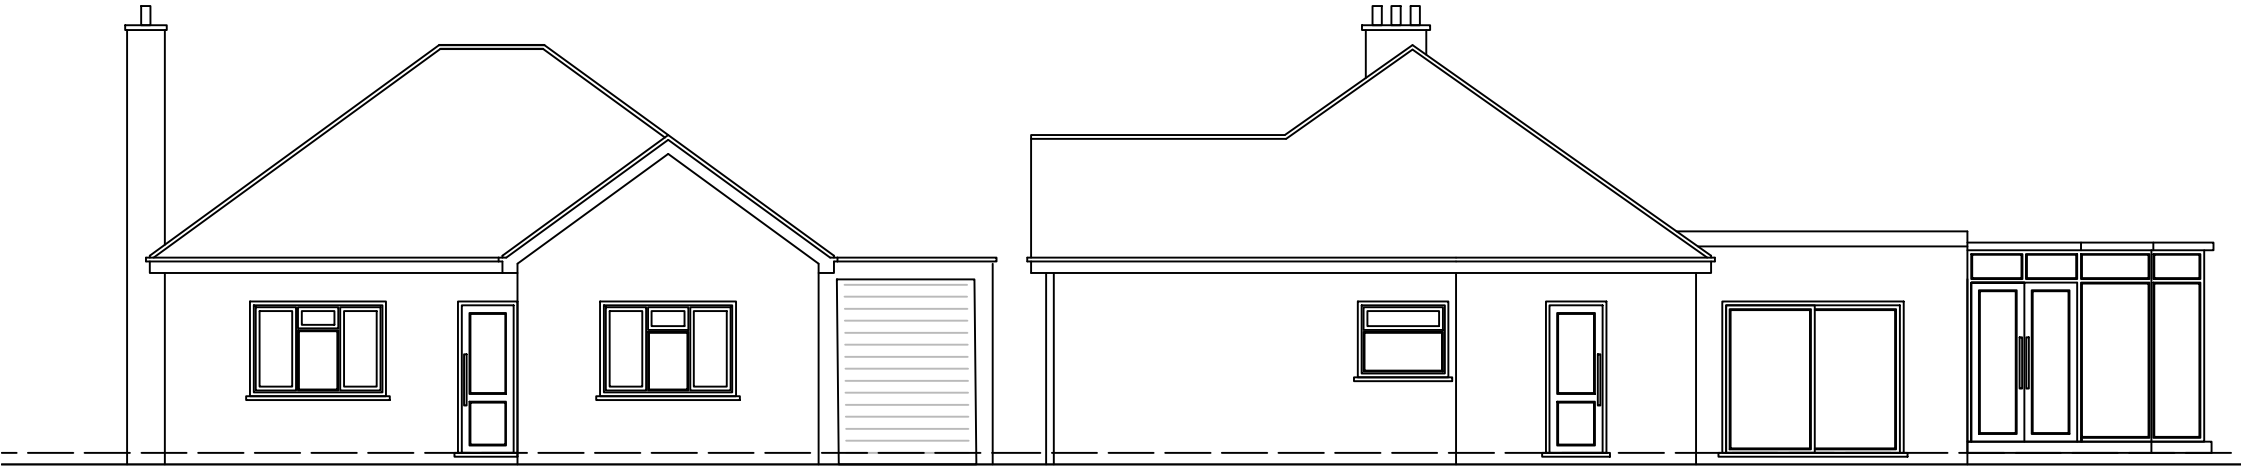

EXISTING FRONT ELEVATION


EXISTING SIDE-1 ELEVATION

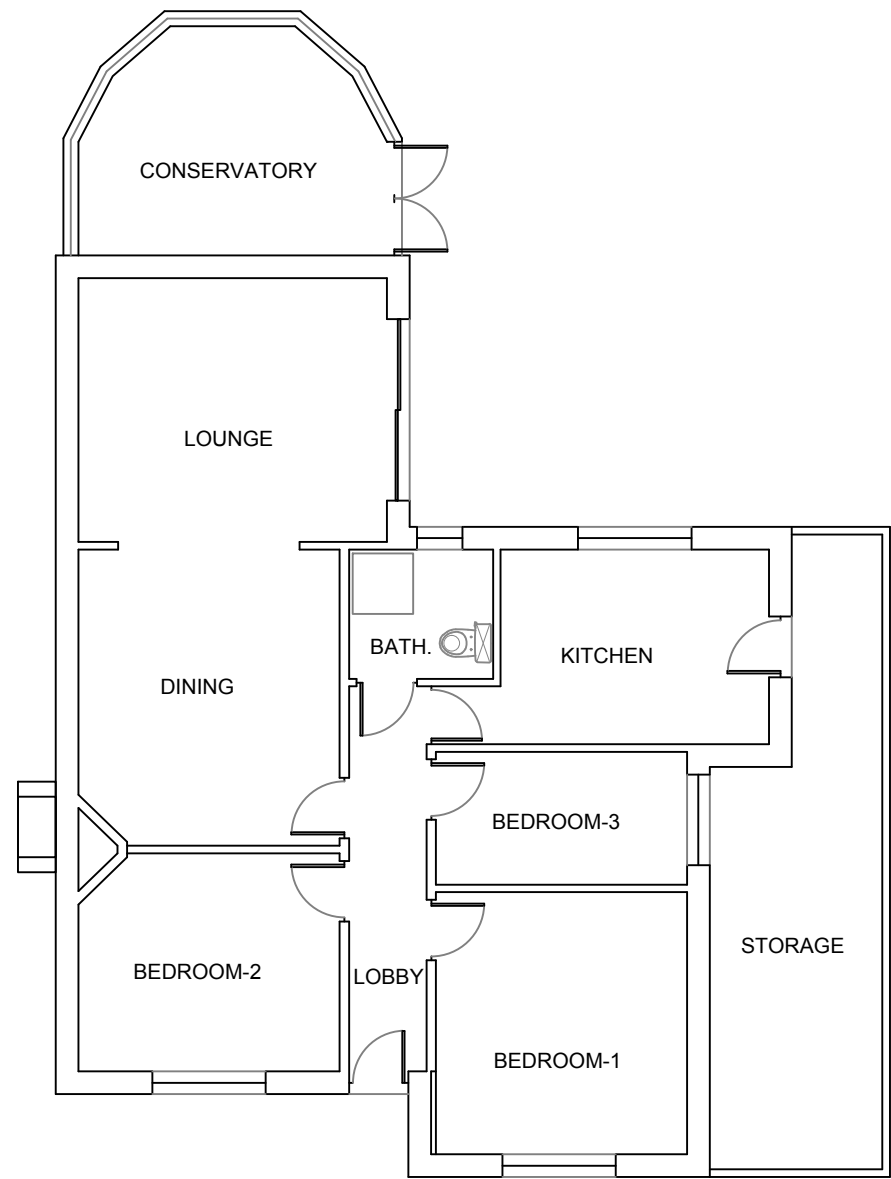


EXISTING GROUND FLOOR PLAN





EXISTING REAR ELEVATION

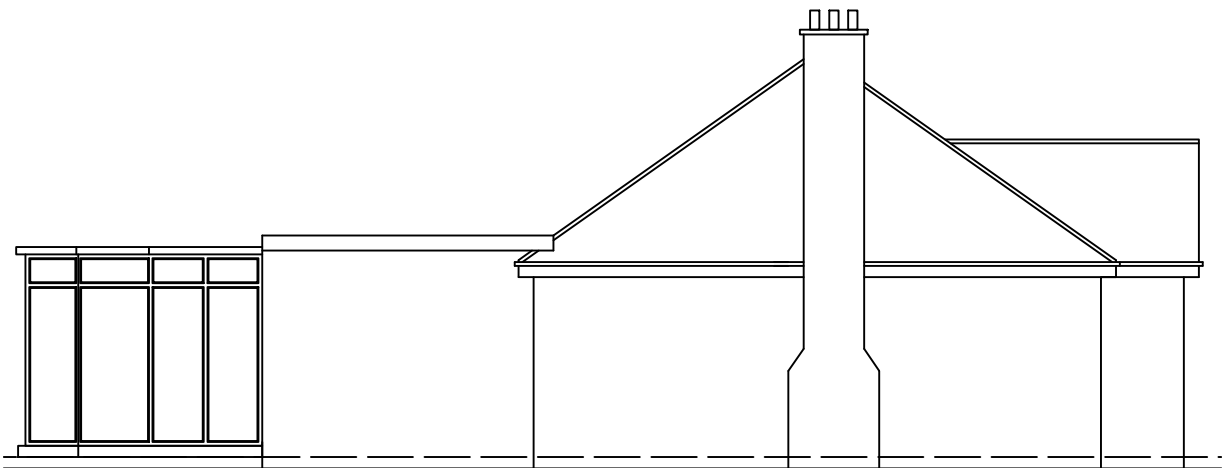

EXISTING SIDE-2 ELEVATION

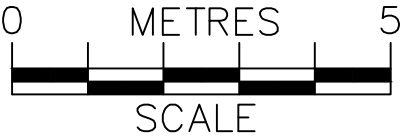

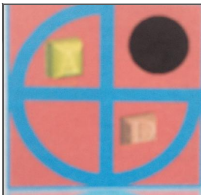	PROJECT:	65 Mill Lane Earley	DRAWN BY:	P.S.	DRAWING TITLE:		ArchDezine Limited archdeziner7@gmail.com
	PROPOSED REAR EXTENSION AND LOFT CONVERSION		DATE:	09/06/2023	EXISTING PLANS & ELEVATIONS		
			SCALE:	1:100@A3	DRAWING NUMBER:	ML-02	
			FILENAME:	22048			

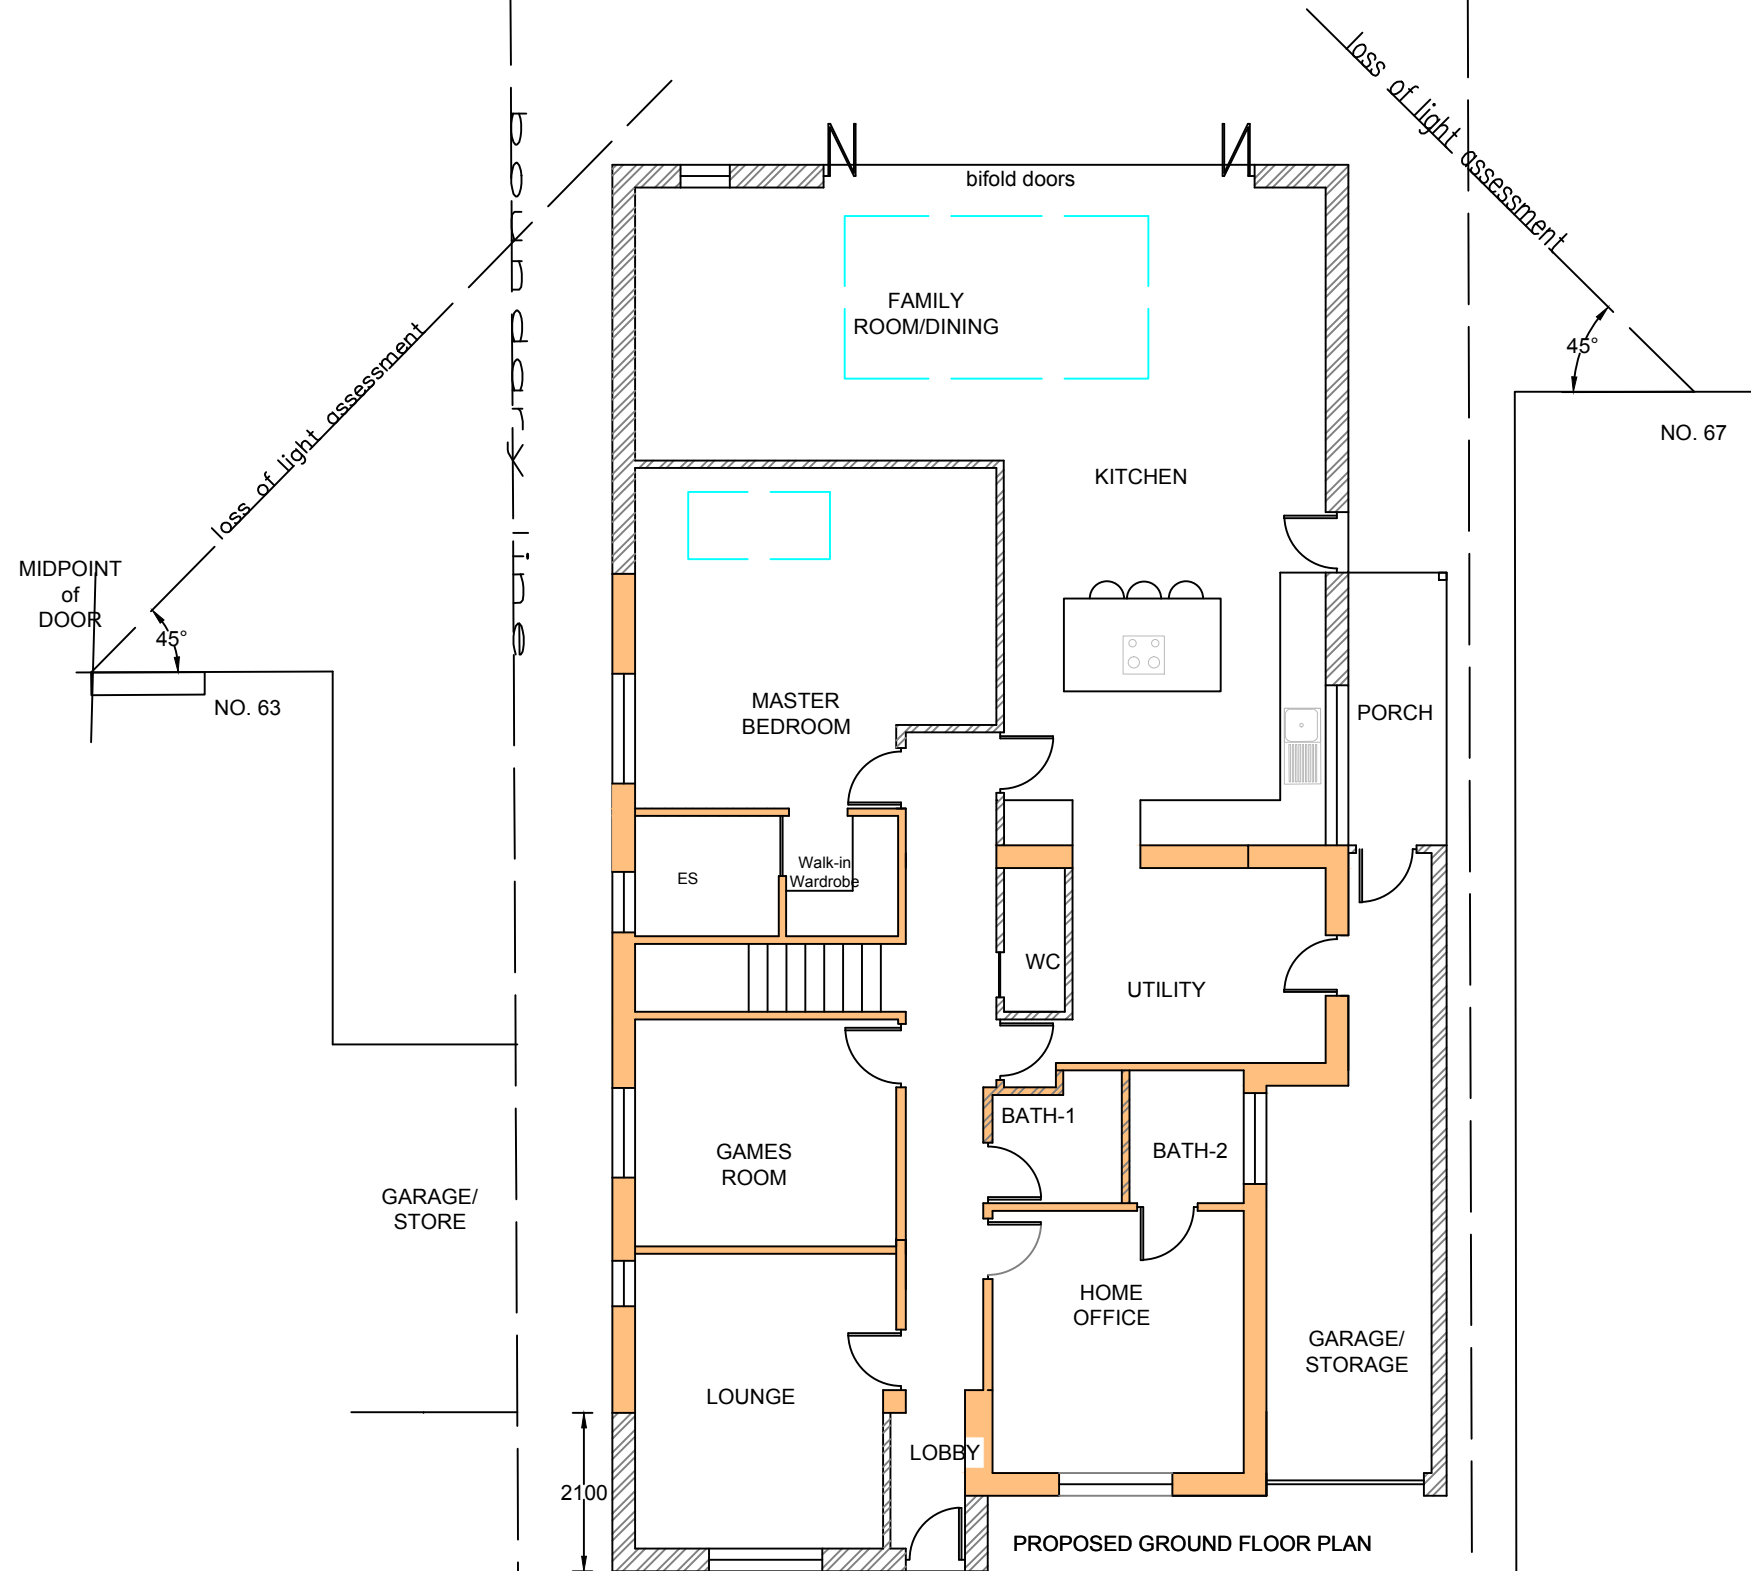

PROJECT:

PROPOSED REAR EXTENSION AND LOFT CONVERSION

65 Mill Lane
Earley

DRAWN BY:

P.S.

DRAWING TITLE:

DATE:

09/06/2023

PROPOSED PLANS

SCALE:

1:100@A3


DRAWING NUMBER:

ML-03R1


FILENAME:

22048


ArchDezine Limited
archdeziner7@gmail.com

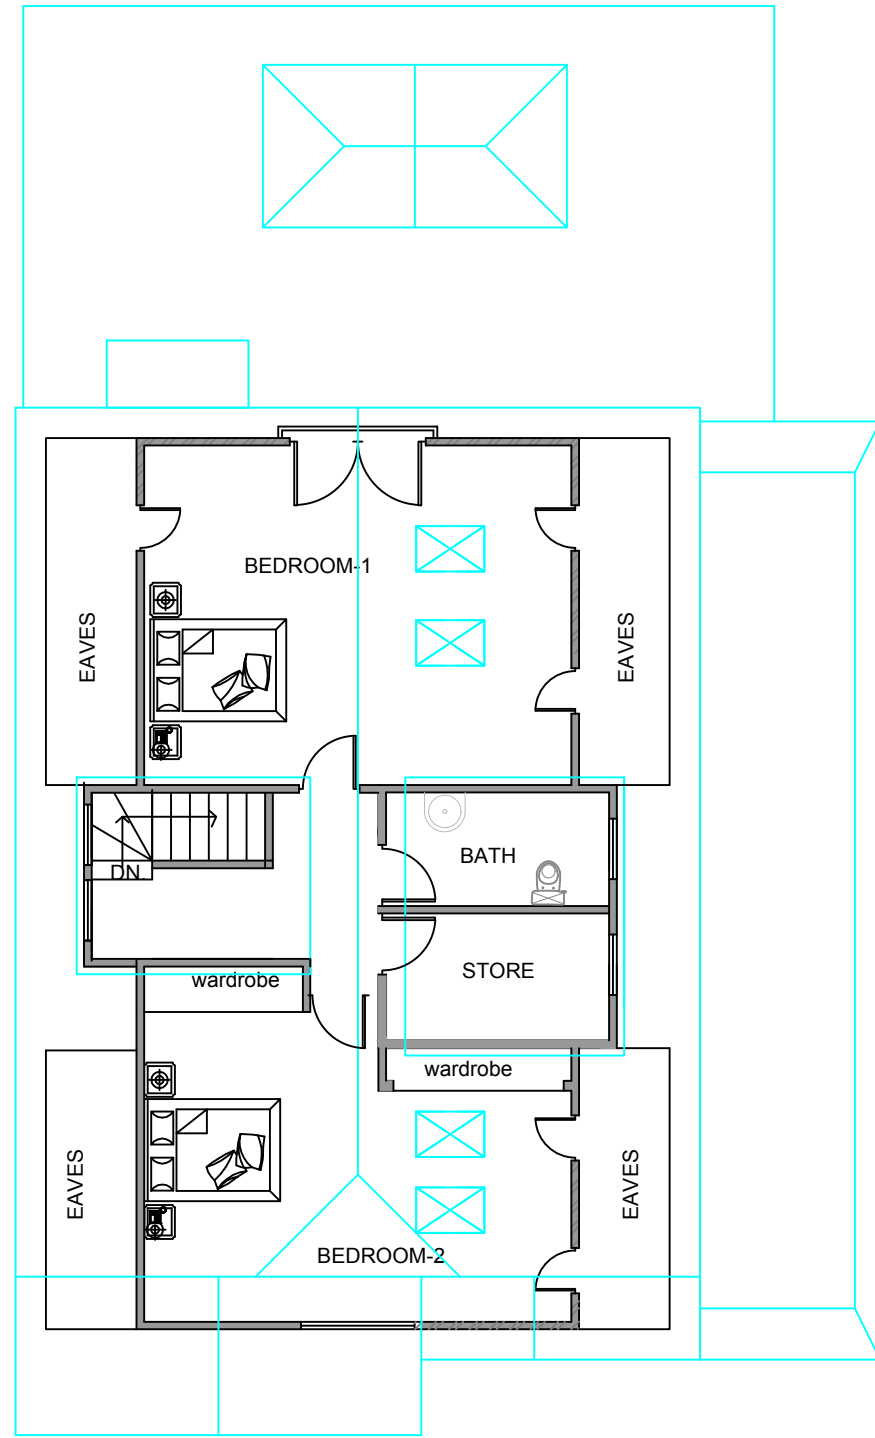


PROPOSED LOFT FLOOR PLAN

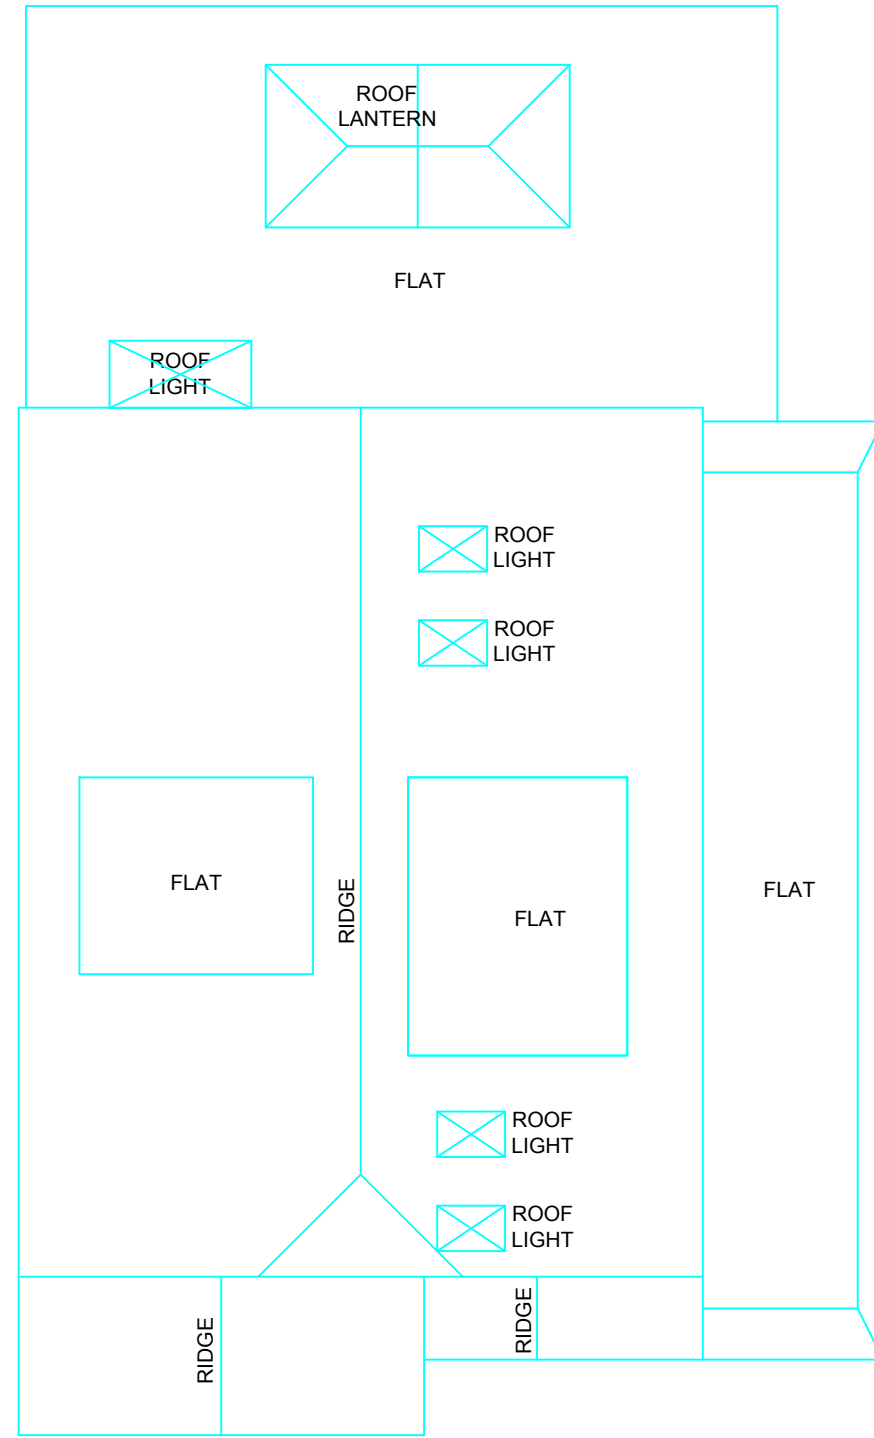


PROPOSED ROOF PLAN

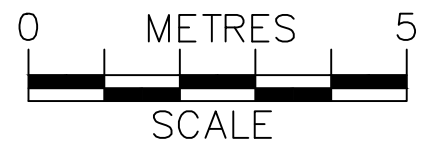

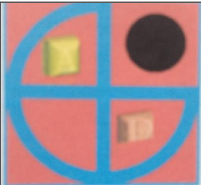	PROJECT:	65 Mill Lane Earley	DRAWN BY:	P.S.	DRAWING TITLE:		ArchDezine Limited archdeziner7@gmail.com
	PROPOSED REAR EXTENSION AND LOFT CONVERSION		DATE:	09/06/2023	PROPOSED PLANS		
			SCALE:	1:100@A3	DRAWING NUMBER:	ML—04R	
			FILENAME:	22048			




PROPOSED FRONT ELEVATION

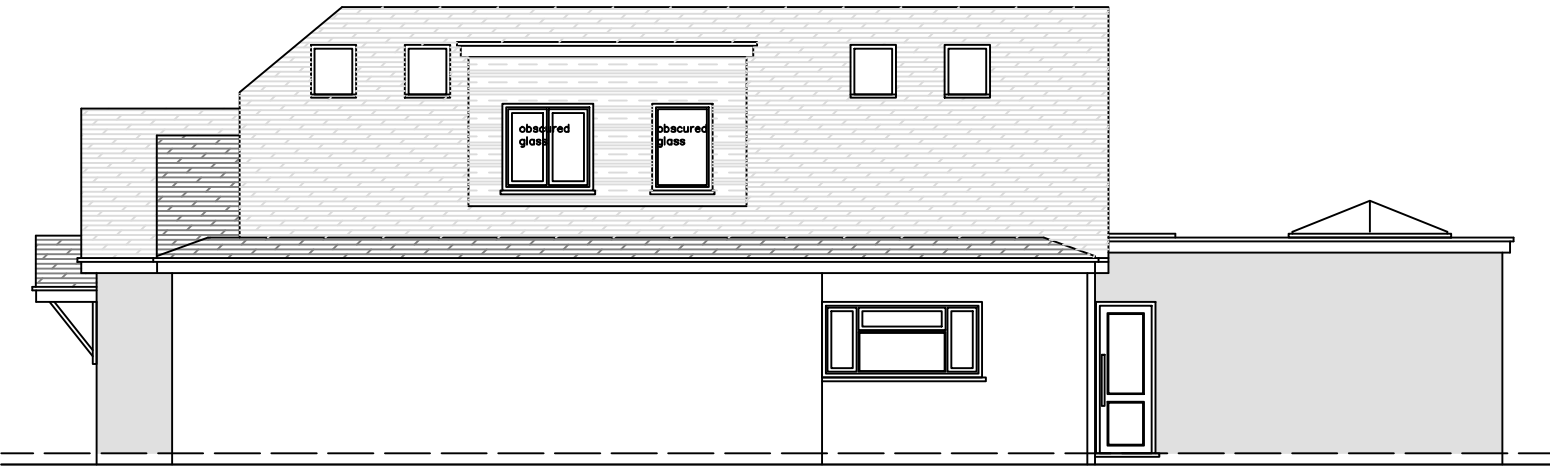


PROPOSED SIDE-1 ELEVATION




PROPOSED REAR ELEVATION

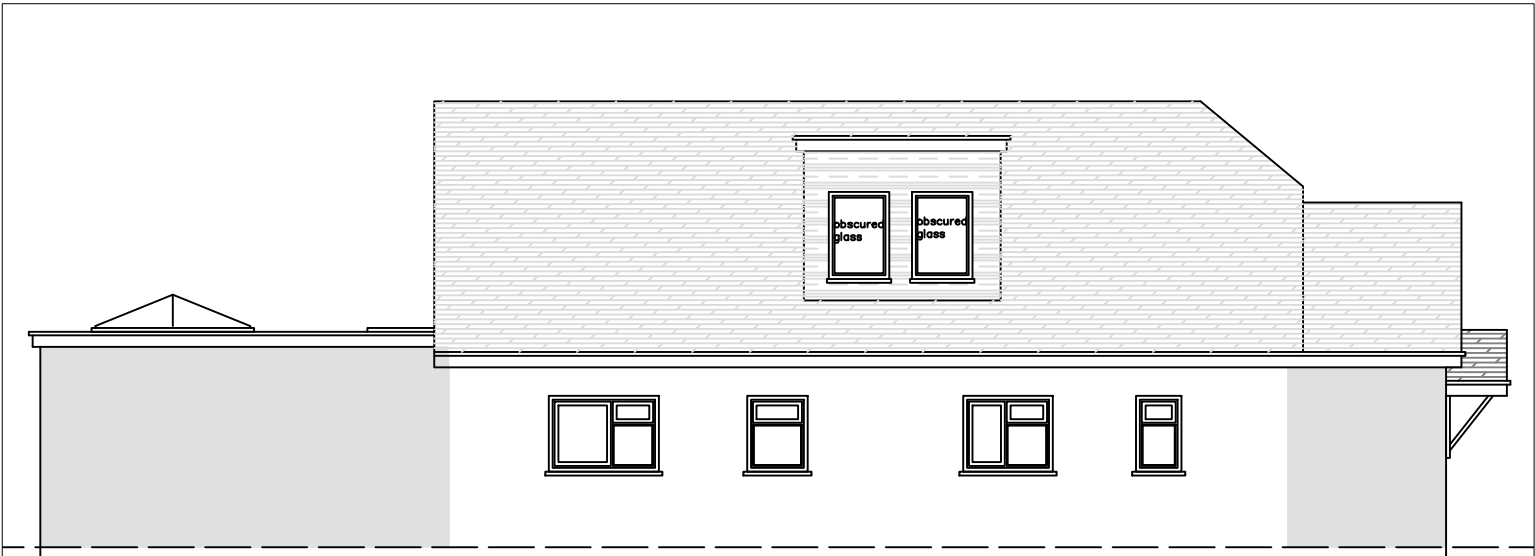

PROPOSED SIDE-2 ELEVATION

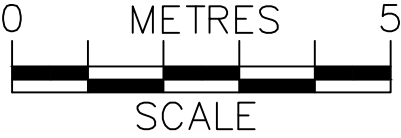

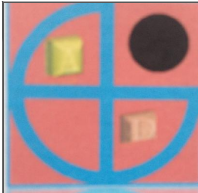	PROJECT:	65 Mill Lane Earley	DRAWN BY:	P.S.	DRAWING TITLE:		 archdeziner7@gmail.com
	PROPOSED REAR EXTENSION AND LOFT CONVERSION		DATE:	09/06/2023	PROPOSED ELEVATIONS		
			SCALE:	1:100@A3	DRAWING NUMBER:	ML—05R	
			FILENAME:	22048			