


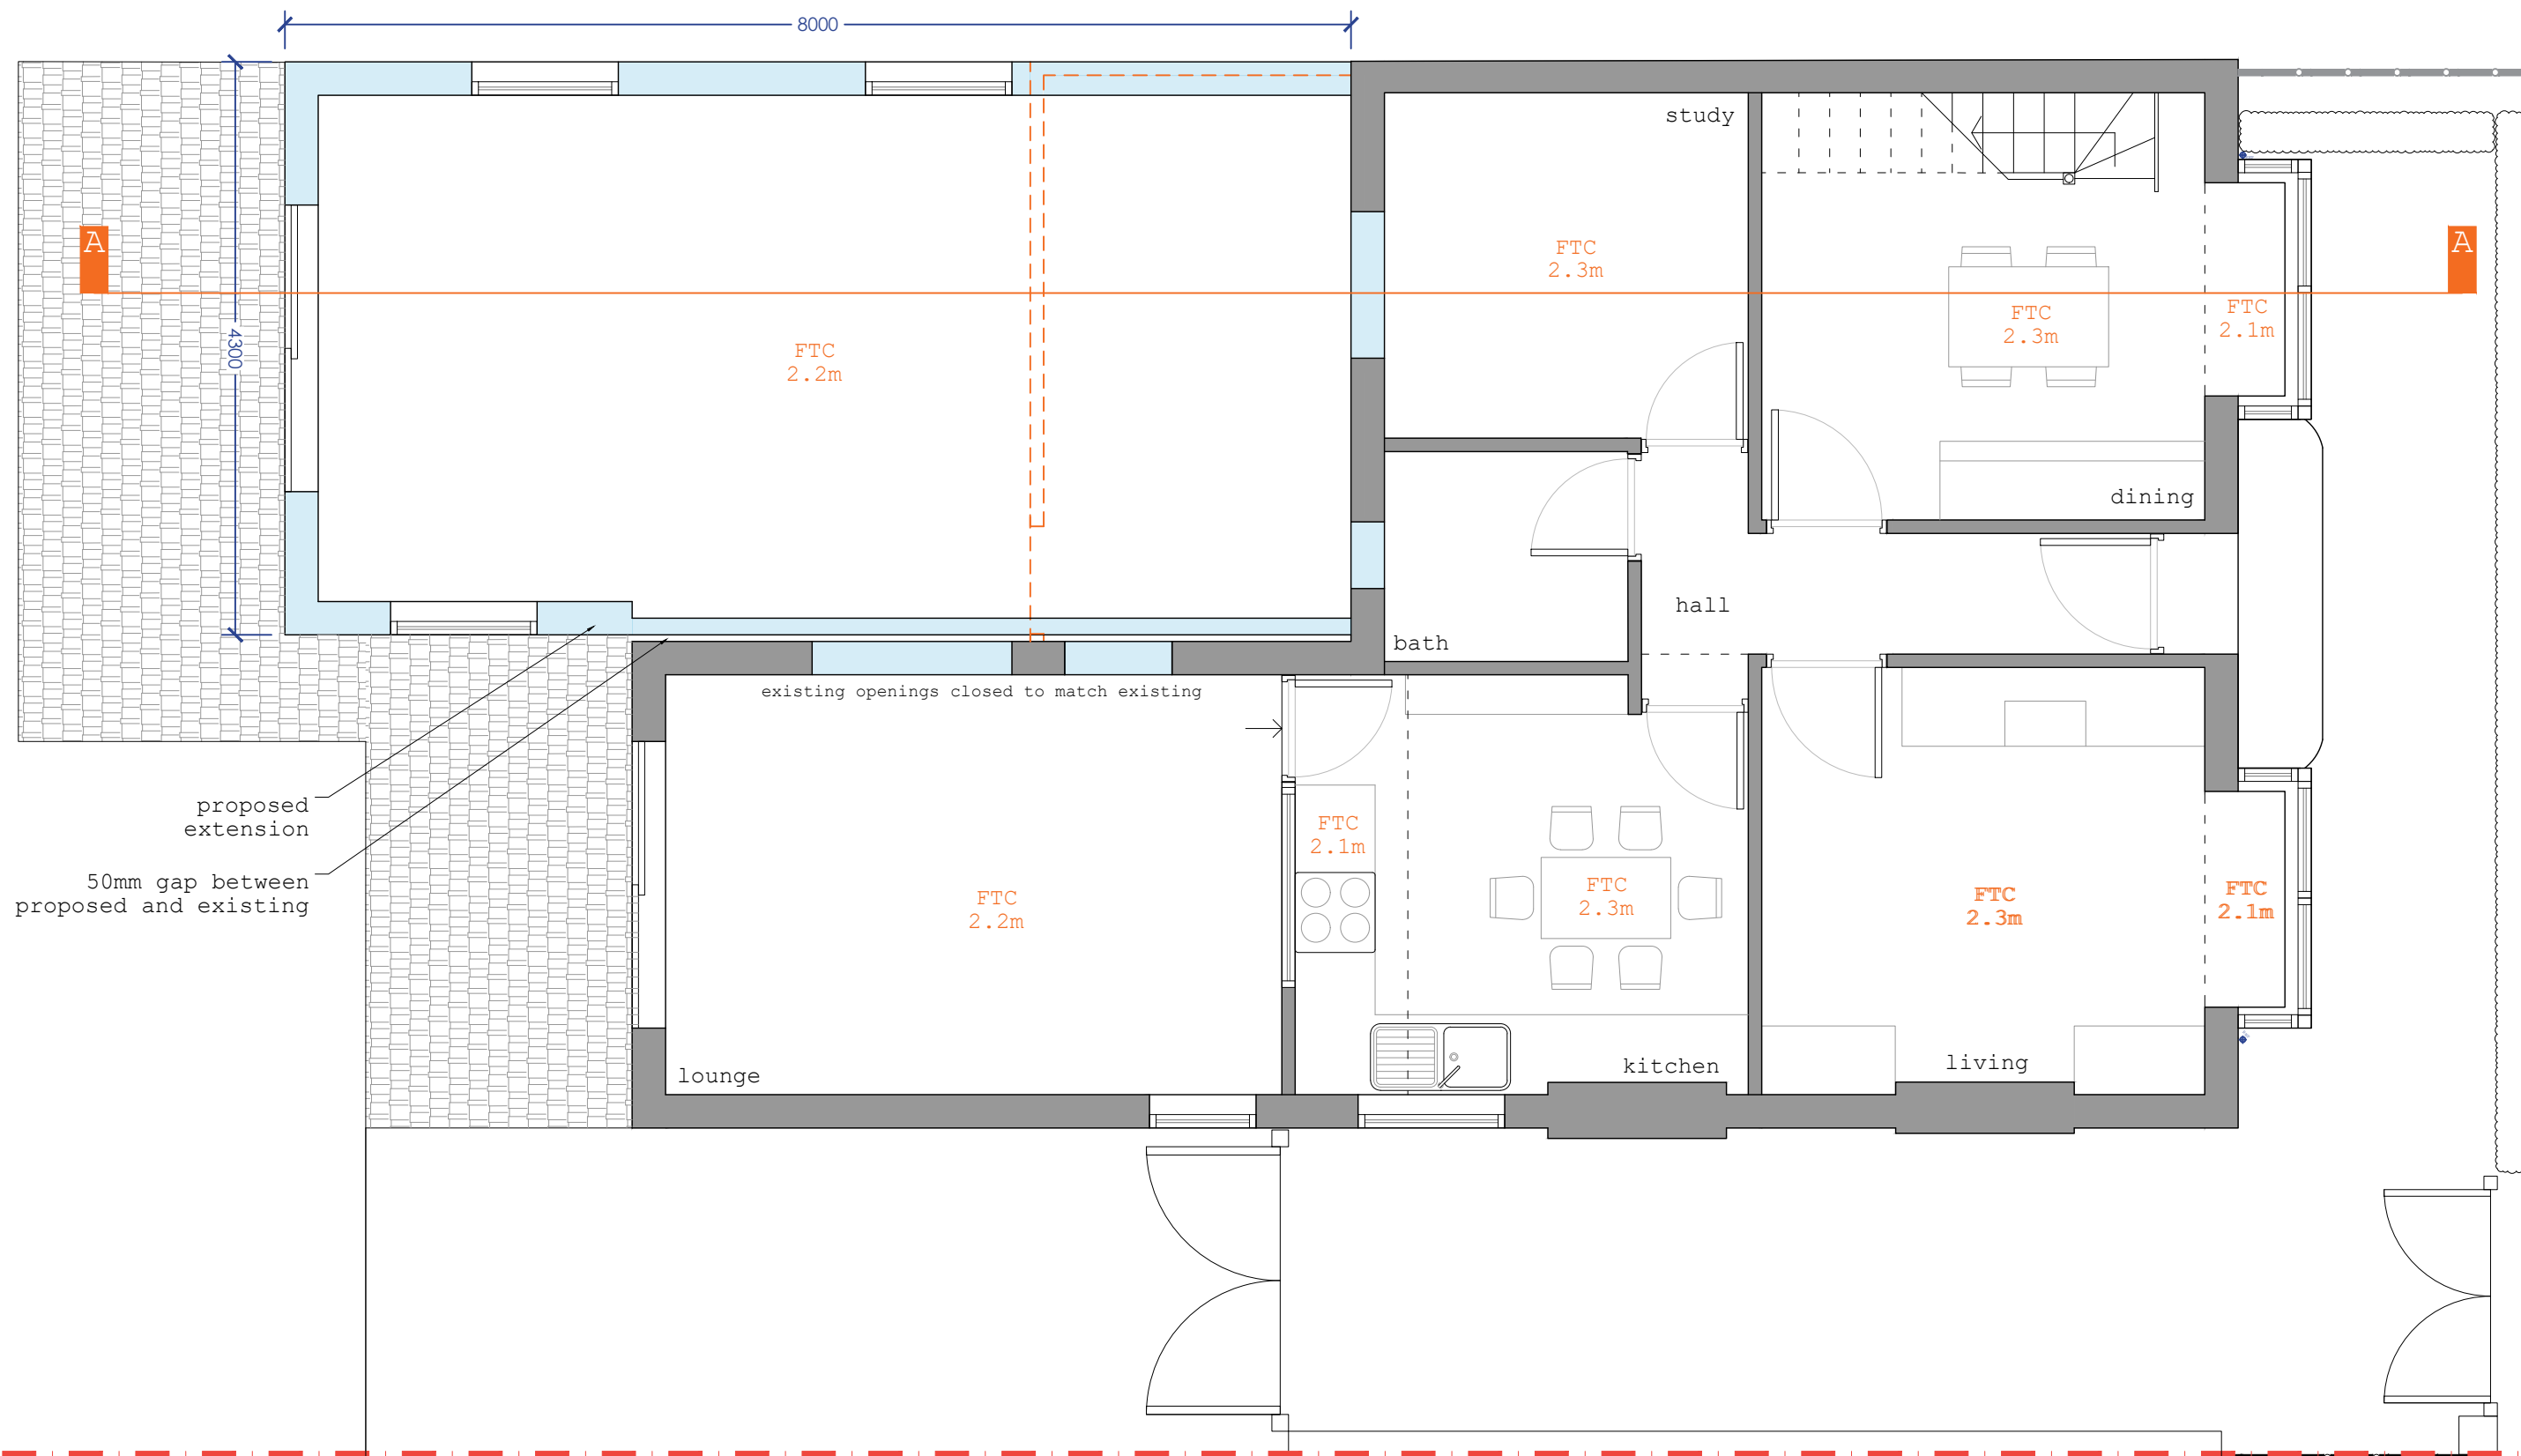

proposed extension
50mm gap between proposed and existing

all drawings remain the copyright of colony and cannot be reproduced on whole or part without our approval
this drawing is for planning purposes only and not a construction issue
documents & drawings are not to be altered without the consent of colony
dimensional accuracy only applies to the written notation
drawings issued by colony are to be cross-referenced where necessary with other relevant consultants' information
if any contradiction is found in the drawing set, or if you are in any doubt, ask the architect



Collaborating with:
Mosin Ali

Job: 1036
Drawing: 03-01
Revision: -



Project:
10 Westfield Road
Wokingham RG41 5ER

Drawing Name:
Proposed Ground Floor

Date: 09.2024
Status: planning
Drawn By: OA
Checked By: EM



Colony Architects Ltd.
The Wine Store, Brewery Court,
Theale, Reading, RG7 5AJ
+44 (0)118 380 0328
hello@colonyarchitects.com
colonyarchitects.com

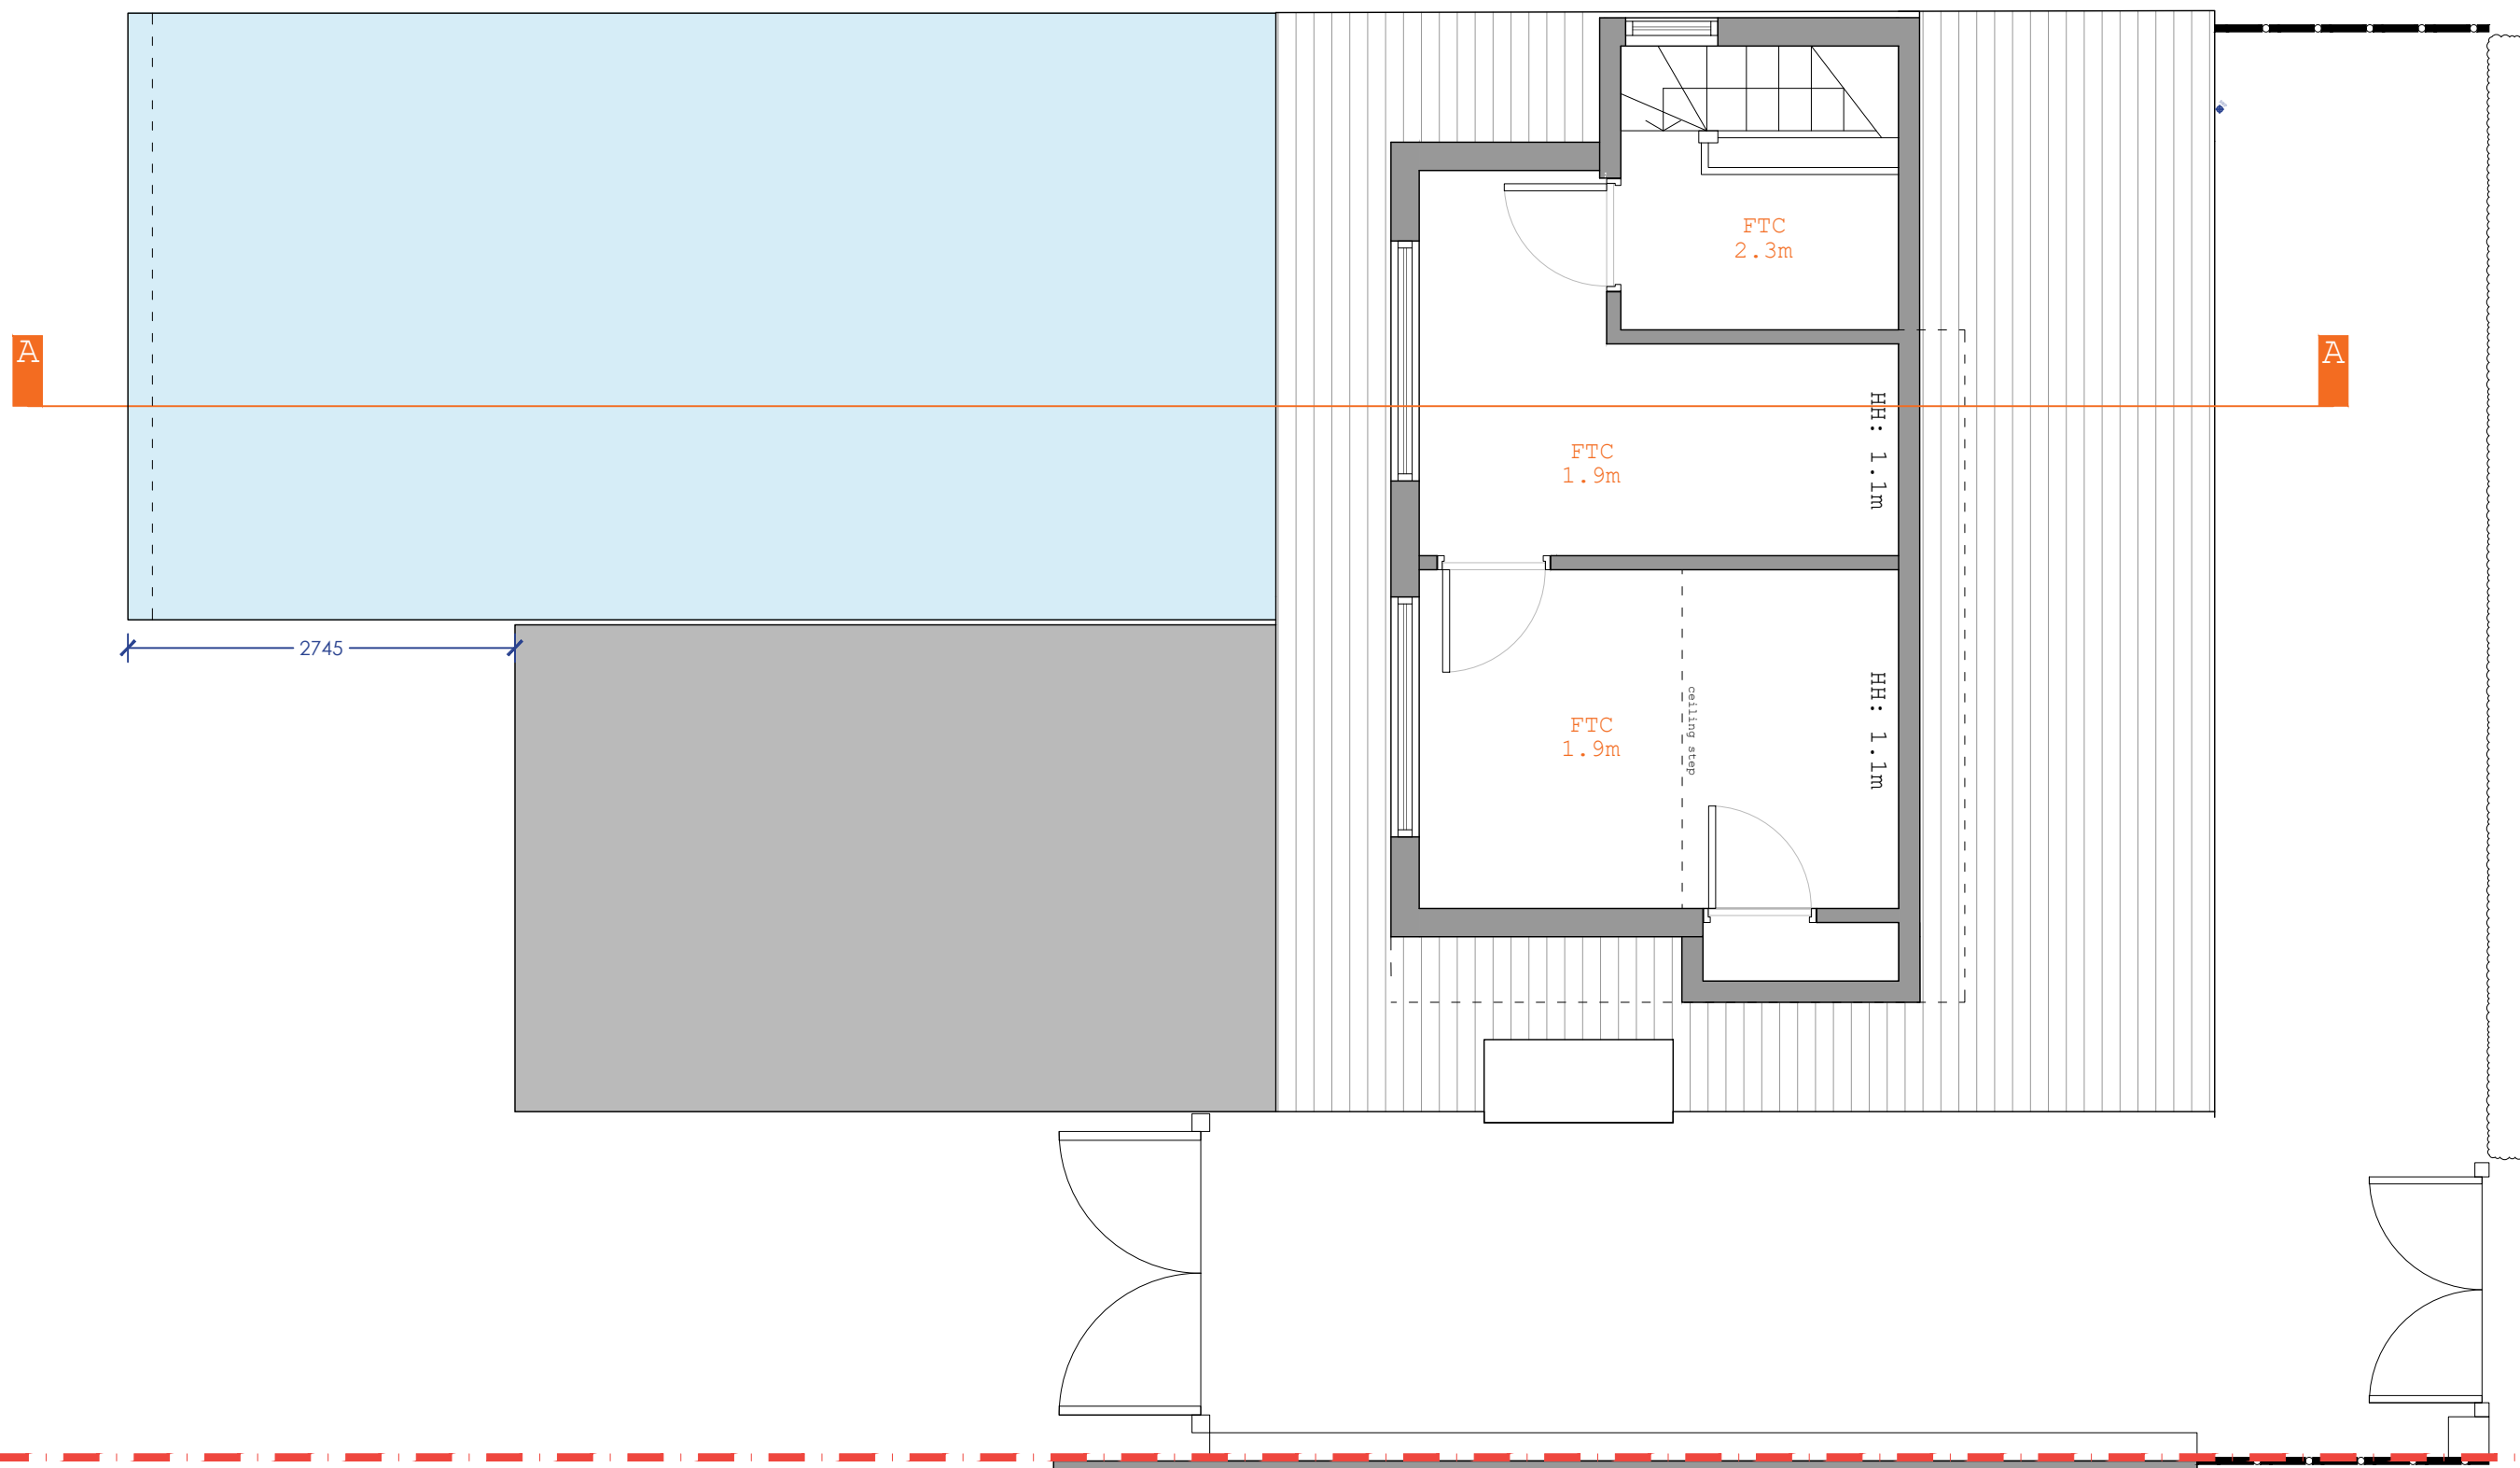 

all drawings remain the copyright of colony and cannot be reproduced on whole or part without our approval
this drawing is for planning purposes only and not a construction issue
documents & drawings are not to be altered without the consent of colony
dimensional accuracy only applies to the written notation
drawings issued by colony are to be cross-referenced where necessary with other relevant consultants' information
if any contradiction is found in the drawing set, or if you are in any doubt, ask the architect



Collaborating with:
Mohsin Ali

Job: 1036 Drawing: 03-02 Revision: -

Project:
10 Westfield Road
Wokingham RG41 5ER

Drawing Name:
Proposed First Floor

Date: 09.2024 **Status:** planning
Drawn By: OA **Checked By:** EM



Colony Architects Ltd.
The Wine Store, Brewery Court,
Theale, Reading, RG7 5AJ
+44 (0)118 380 0328
hello@colonyarchitects.com
colonyarchitects.com



all drawings remain the copyright of colony and cannot be reproduced on whole or part without our approval

this drawing is for planning purposes only and not a construction issue

documents & drawings are not to be altered without the consent of colony

dimensional accuracy only applies to the written notation

drawings issued by colony are to be cross-referenced where necessary with other relevant consultants' information

if any contradiction is found in the drawing set, or if you are in any doubt, ask the architect

colony

Collaborating with:
Mohsin Ali

Job:	Drawing:	Revision:
1036	04-01	-

Project:
10 Westfield Road
Wokingham RG41 5ER

Drawing Name:
Proposed Front Elevation

Date: 09.2024	Status: planning
Drawn By: OA	Checked By: EM

RIBA 
Chartered Practice

Colony Architects Ltd.
The Wine Store, Brewery Court,
Theale, Reading, RG7 5AJ
+44 (0)118 380 0328
hello@colonyarchitects.com
colonyarchitects.com

NOTES

1:50 | 01 02 03 04 05 06



all drawings remain the copyright of colony and cannot be reproduced on whole or part without our approval

this drawing is for planning purposes only and not a construction issue

documents & drawings are not to be altered without the consent of colony

dimensional accuracy only applies to the written notation

drawings issued by colony are to be cross-referenced where necessary with other relevant consultants' information

if any contradiction is found in the drawing set, or if you are in any doubt, ask the architect

colony

Collaborating with:

Mohsin Ali

Job:	Drawing:	Revision:
1036	04-02	-

Project:
10 Westfield Road
Wokingham RG41 5ER

Drawing Name:
Proposed Side Elevation

Date: 09.2024	Status: planning
Drawn By: OA	Checked By: EM

RIBA 
Chartered Practice

Colony Architects Ltd.
The Wine Store, Brewery Court,
Theale, Reading, RG7 5AJ
+44 (0)118 380 0328
hello@colonyarchitects.com
colonyarchitects.com



all drawings remain the copyright of colony and cannot be reproduced on whole or part without our approval

this drawing is for planning purposes only and not a construction issue

documents & drawings are not to be altered without the consent of colony

dimensional accuracy only applies to the written notation

drawings issued by colony are to be cross-referenced where necessary with other relevant consultants' information

if any contradiction is found in the drawing set, or if you are in any doubt, ask the architect



Collaborating with:

Mohsin Ali

Job:	Drawing:	Revision:
1036	04-03	-

Project:
10 Westfield Road
Wokingham RG41 5ER

Drawing Name:
Proposed Rear Elevation


Date: 09.2024	Status: planning
Drawn By: OA	Checked By: EM



Colony Architects Ltd.
The Wine Store, Brewery Court,
Theale, Reading, RG7 5AJ
+44 (0)118 380 0328
hello@colonyarchitects.com
colonyarchitects.com

NOTES

1:50	01	02	03	04	05	06
------	----	----	----	----	----	----

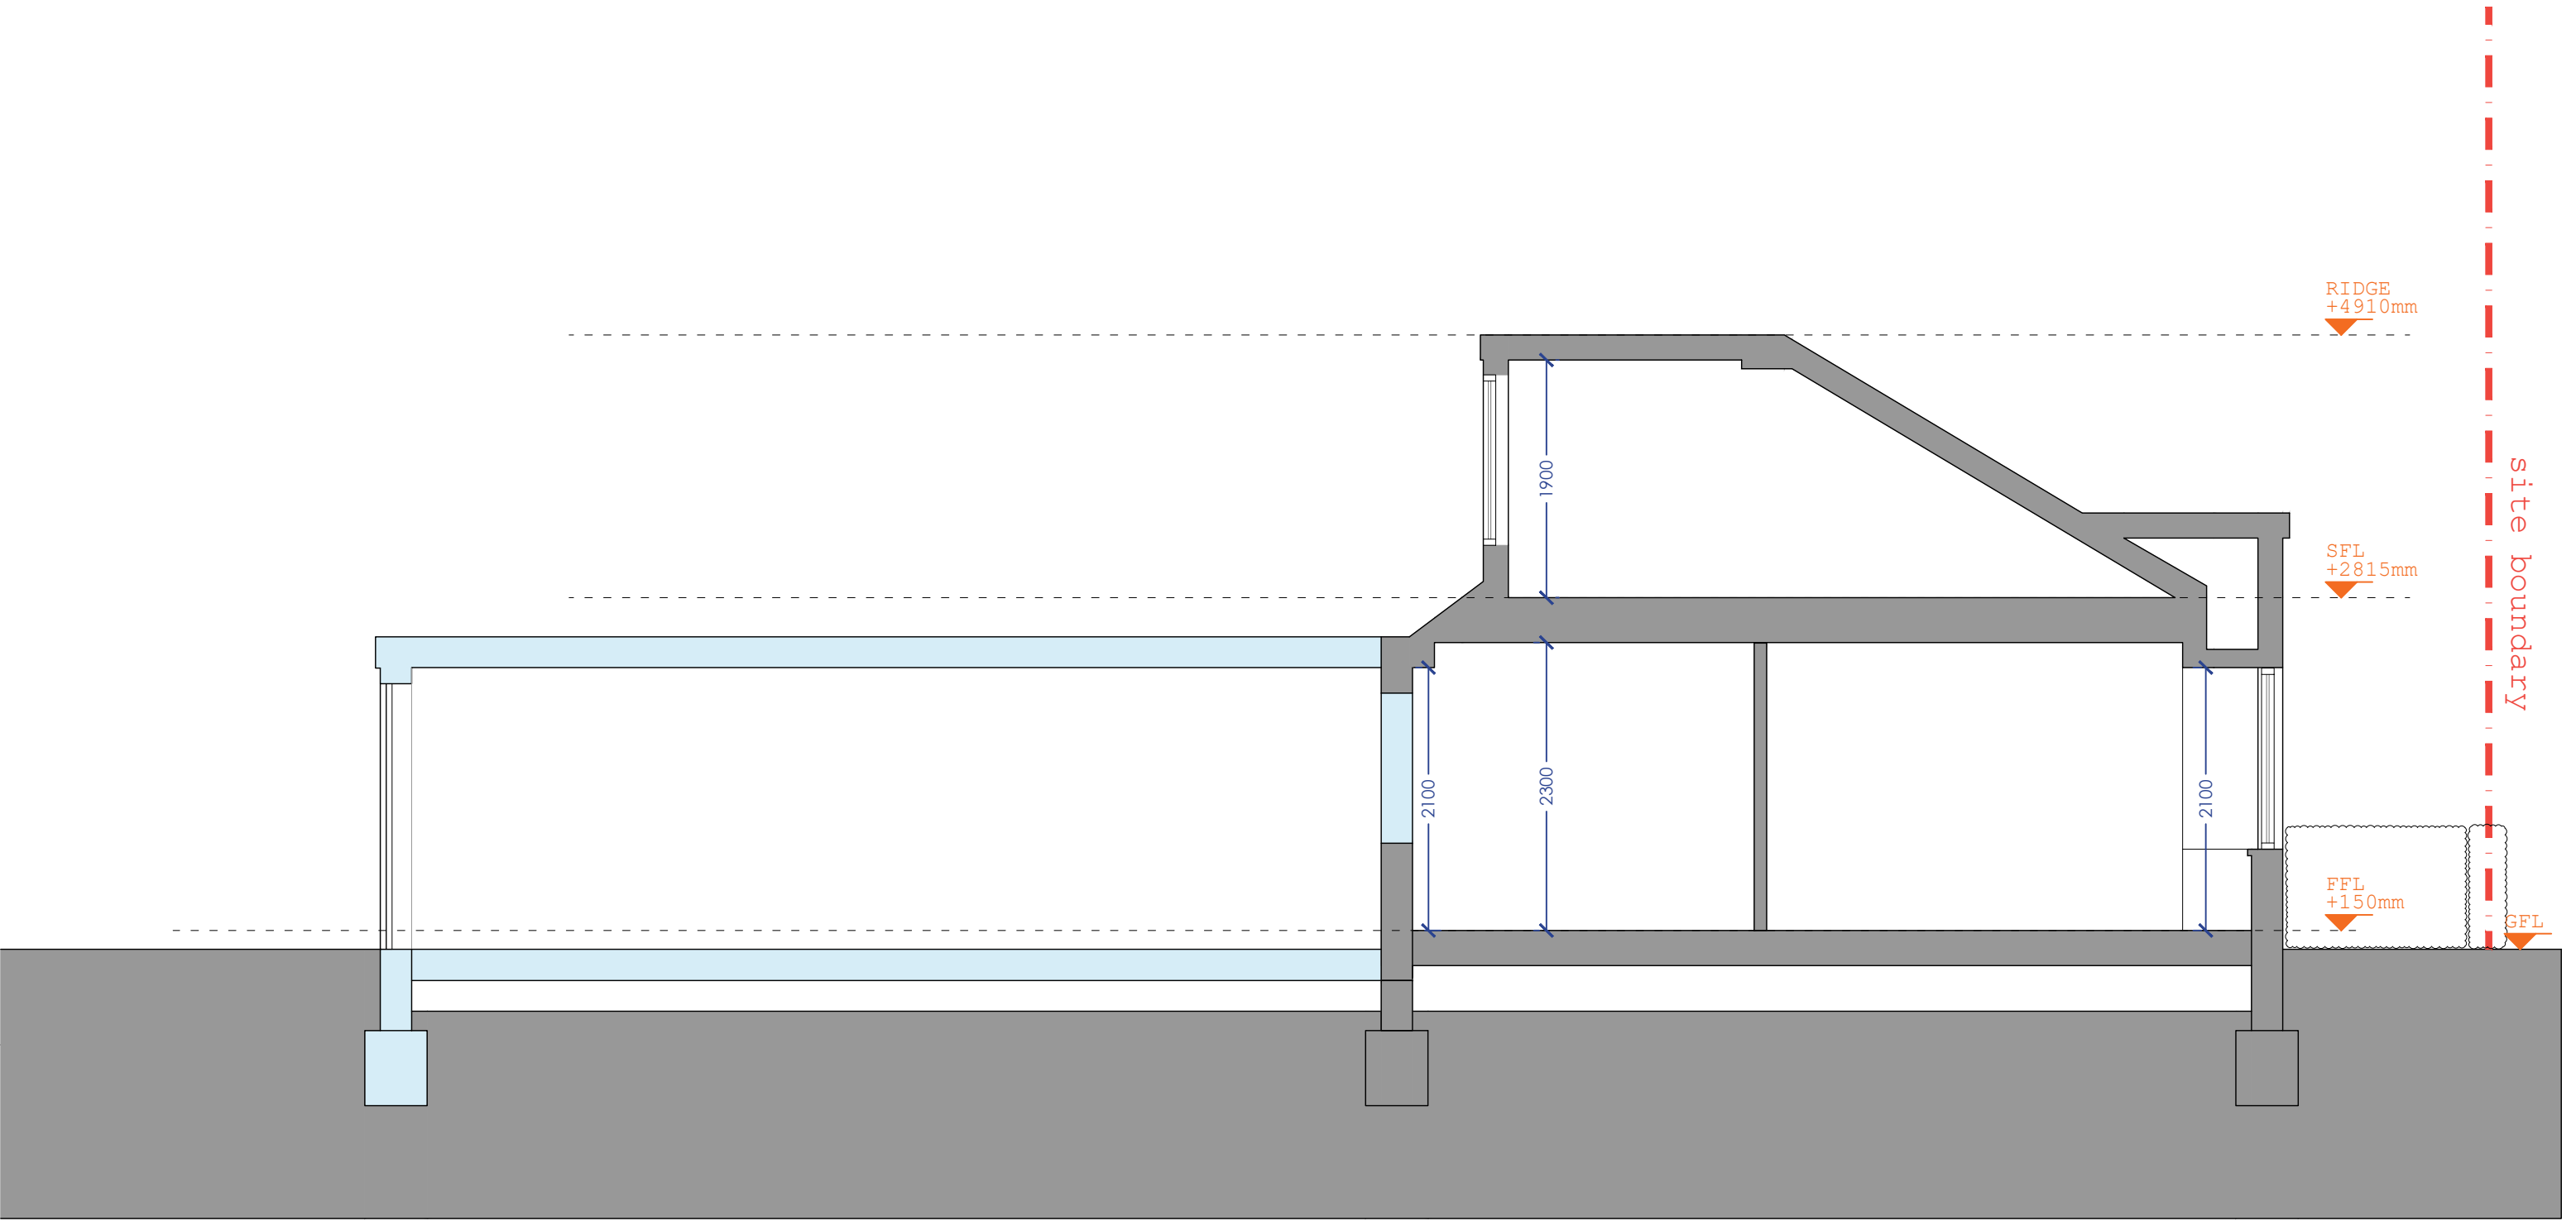

all drawings remain the copyright of colony and cannot be reproduced on whole or part without our approval this drawing is for planning purposes only and not a construction issue documents & drawings are not to be altered without the consent of colony dimensional accuracy only applies to the written notation drawings issued by colony are to be cross-referenced where necessary with other relevant consultants' information if any contradiction is found in the drawing set, or if you are in any doubt, ask the architect			Project: 10 Westfield Road Wokingham RG41 5ER		 Colony Architects Ltd. The Wine Store, Brewery Court, Theale, Reading, RG7 5AJ +44 (0)118 380 0328 hello@colonyarchitects.com colonyarchitects.com	
	Collaborating with: Mohsin Ali		Drawing Name: Proposed Section			
	Job: 1036	Drawing: 05-01	Revision: -	Date: 09.2024		Status: planning
	Drawn By: OA		Checked By: EM			
	NOTES		1:50 01 02 03 04 05 06			