



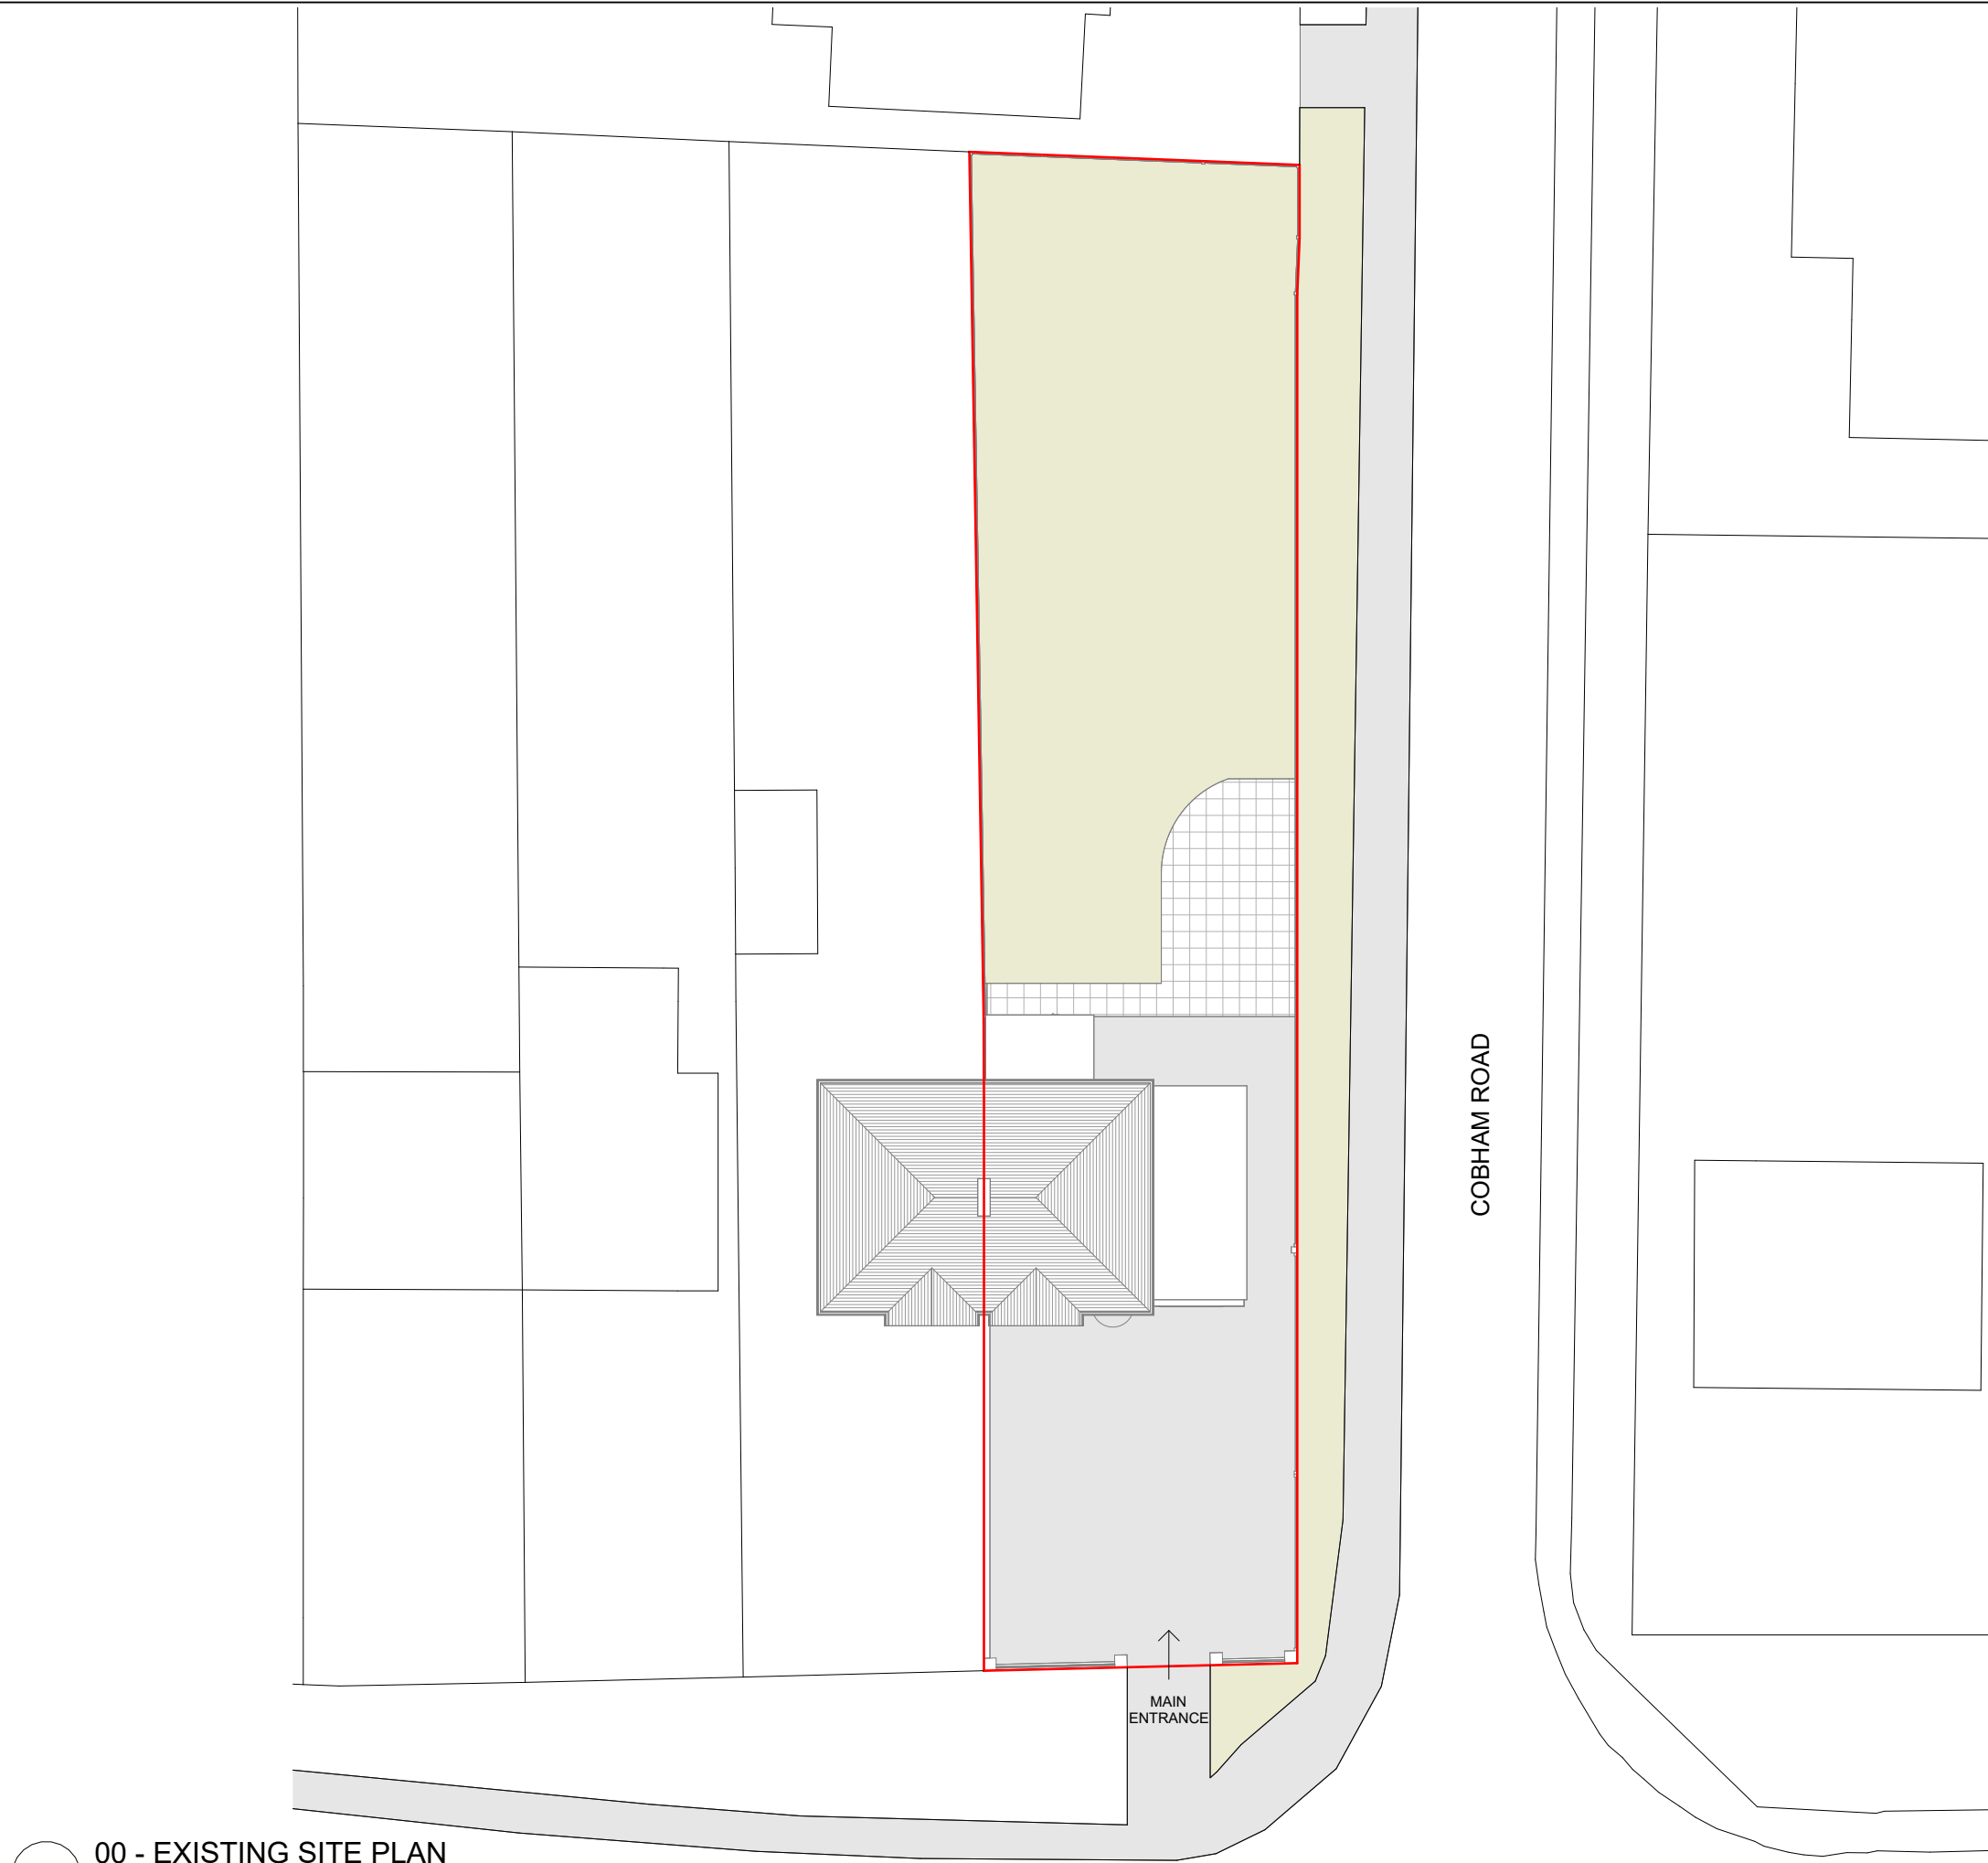

NOTES:
1. THIS DRAWING IS COPYRIGHT AND MUST NOT BE RE-PRODUCED IN WHOLE OR IN PART WITHOUT WRITTEN PERMISSION.
2. THIS DRAWING REPRESENTS DESIGN INTENT AND CONCEPT ONLY. HENCE IT CAN BE SCALED FOR PLANNING PURPOSES ONLY.
3. THIS DOCUMENT AND ALL ASSOCIATED DOCUMENTS ARE PREPARED FOR SPECIFIC SITE AND EVENT, AND INCORPORATE CALCULATIONS AND MEASUREMENTS AVAILABLE FROM THE CLIENT AT THE TIME OF DRAFTING.
4. THE RECIPIENT AGREES TO PROTECT THE CONTENTS FROM DISTRIBUTION AND DISSEMINATION EXCEPT AS REQUIRED FOR THE SPECIFIC EVENT NAMED, WITHOUT THE WRITTEN PERMISSION OF THE DESIGNER.
5. USE OF THIS DESIGN IS GRANTED TO THE CLIENT FOR THE SPECIFIC AND NAMED EVENT ONLY.

AS | DESIGN STUDIO

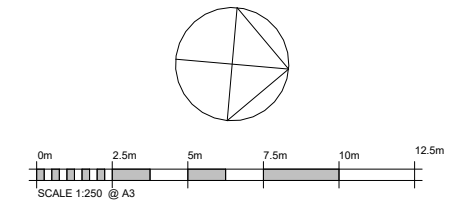

PROJECT
273 Loddon Bridge Road, Woodley,
Reading, RG4 5BL

TITLE
Existing Site Plan

CLIENT
Mr Neel Bhogal

DRAWN BY AS	CHECKED BY AS	DATE 13/04/2025
----------------	------------------	--------------------


SCALE (@ A3) 1 : 250	PROJECT NUMBER 25008
-------------------------	-------------------------

DRAWING NUMBER 25008-ZZ-00-DR-T-0300	REV A
---	----------



NOTES:
1. THIS DRAWING IS COPYRIGHT AND MUST NOT BE RE-PRODUCED IN WHOLE OR IN PART WITHOUT WRITTEN PERMISSION.
2. THIS DRAWING REPRESENTS DESIGN INTENT AND CONCEPT ONLY. HENCE IT CAN BE SCALED FOR PLANNING PURPOSES ONLY.
3. THIS DOCUMENT AND ALL ASSOCIATED DOCUMENTS ARE PREPARED FOR SPECIFIC SITE AND EVENT, AND INCORPORATE CALCULATIONS AND MEASUREMENTS AVAILABLE FROM THE CLIENT AT THE TIME OF DRAFTING.
4. THE RECIPIENT AGREES TO PROTECT THE CONTENTS FROM DISTRIBUTION AND DISSEMINATION EXCEPT AS REQUIRED FOR THE SPECIFIC EVENT NAMED, WITHOUT THE WRITTEN PERMISSION OF THE DESIGNER.
5. USE OF THIS DESIGN IS GRANTED TO THE CLIENT FOR THE SPECIFIC AND NAMED EVENT ONLY.

AS | DESIGN STUDIO

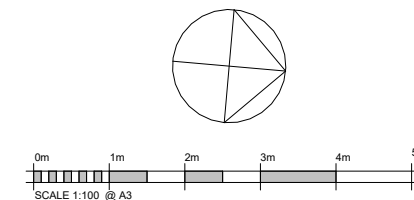


PROJECT
273 Loddon Bridge Road, Woodley,
Reading, RG4 5BL

TITLE
Existing Ground Floor Plan

CLIENT
Mr Neel Bhogal

DRAWN BY AS	CHECKED BY AS	DATE 13/04/2025
SCALE (@ A3) 1 : 100	PROJECT NUMBER 25008	
DRAWING NUMBER 25008-ZZ-00-DR-T-0301		REV A


1 00 - EXISTING GROUND FLOOR PLAN
1 : 100

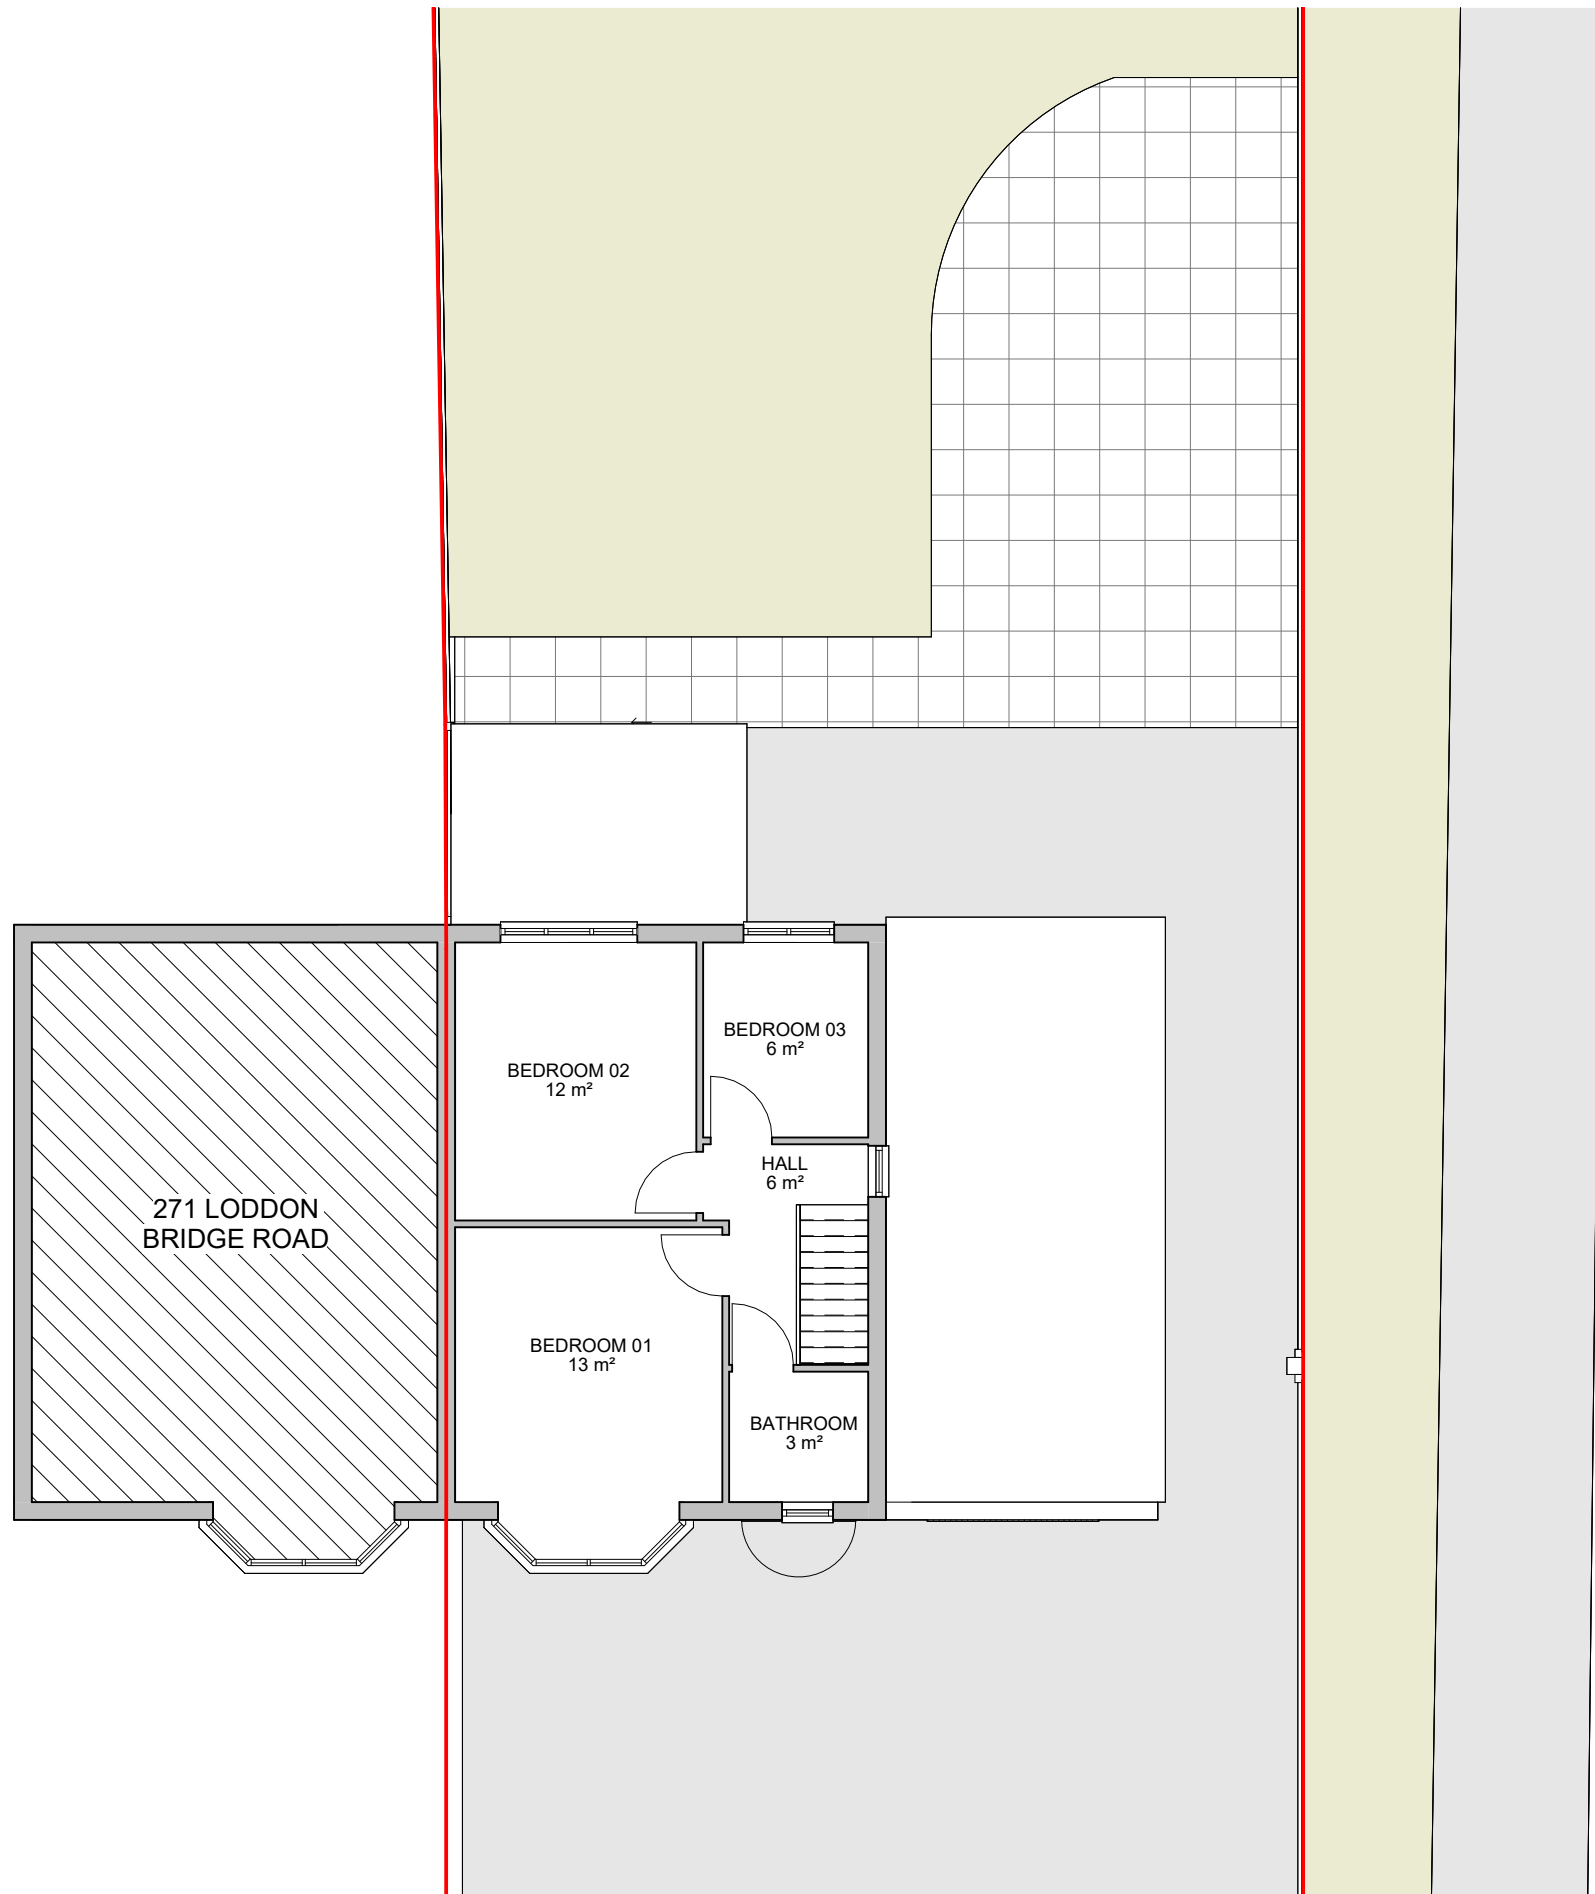


1 01 - EXISTING FIRST FLOOR PLAN
1 : 100

NOTES:
1. THIS DRAWING IS COPYRIGHT AND MUST NOT BE RE-PRODUCED IN WHOLE OR IN PART WITHOUT WRITTEN PERMISSION.
2. THIS DRAWING REPRESENTS DESIGN INTENT AND CONCEPT ONLY. HENCE IT CAN BE SCALED FOR PLANNING PURPOSES ONLY.
3. THIS DOCUMENT AND ALL ASSOCIATED DOCUMENTS ARE PREPARED FOR SPECIFIC SITE AND EVENT, AND INCORPORATE CALCULATIONS AND MEASUREMENTS AVAILABLE FROM THE CLIENT AT THE TIME OF DRAFTING.
4. THE RECIPIENT AGREES TO PROTECT THE CONTENTS FROM DISTRIBUTION AND DISSEMINATION EXCEPT AS REQUIRED FOR THE SPECIFIC EVENT NAMED, WITHOUT THE WRITTEN PERMISSION OF THE DESIGNER.
5. USE OF THIS DESIGN IS GRANTED TO THE CLIENT FOR THE SPECIFIC AND NAMED EVENT ONLY.

AS | DESIGN STUDIO

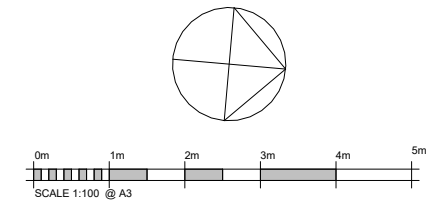


PROJECT		
273 Loddon Bridge Road, Woodley, Reading, RG4 5BL		
TITLE		
Existing First Floor Plan		
CLIENT		
Mr Neel Bhogal		
DRAWN BY AS	CHECKED BY AS	DATE 13/04/2025
SCALE (@ A3) 1 : 100		PROJECT NUMBER 25008
DRAWING NUMBER 25008-ZZ-01-DR-T-0302		REV A

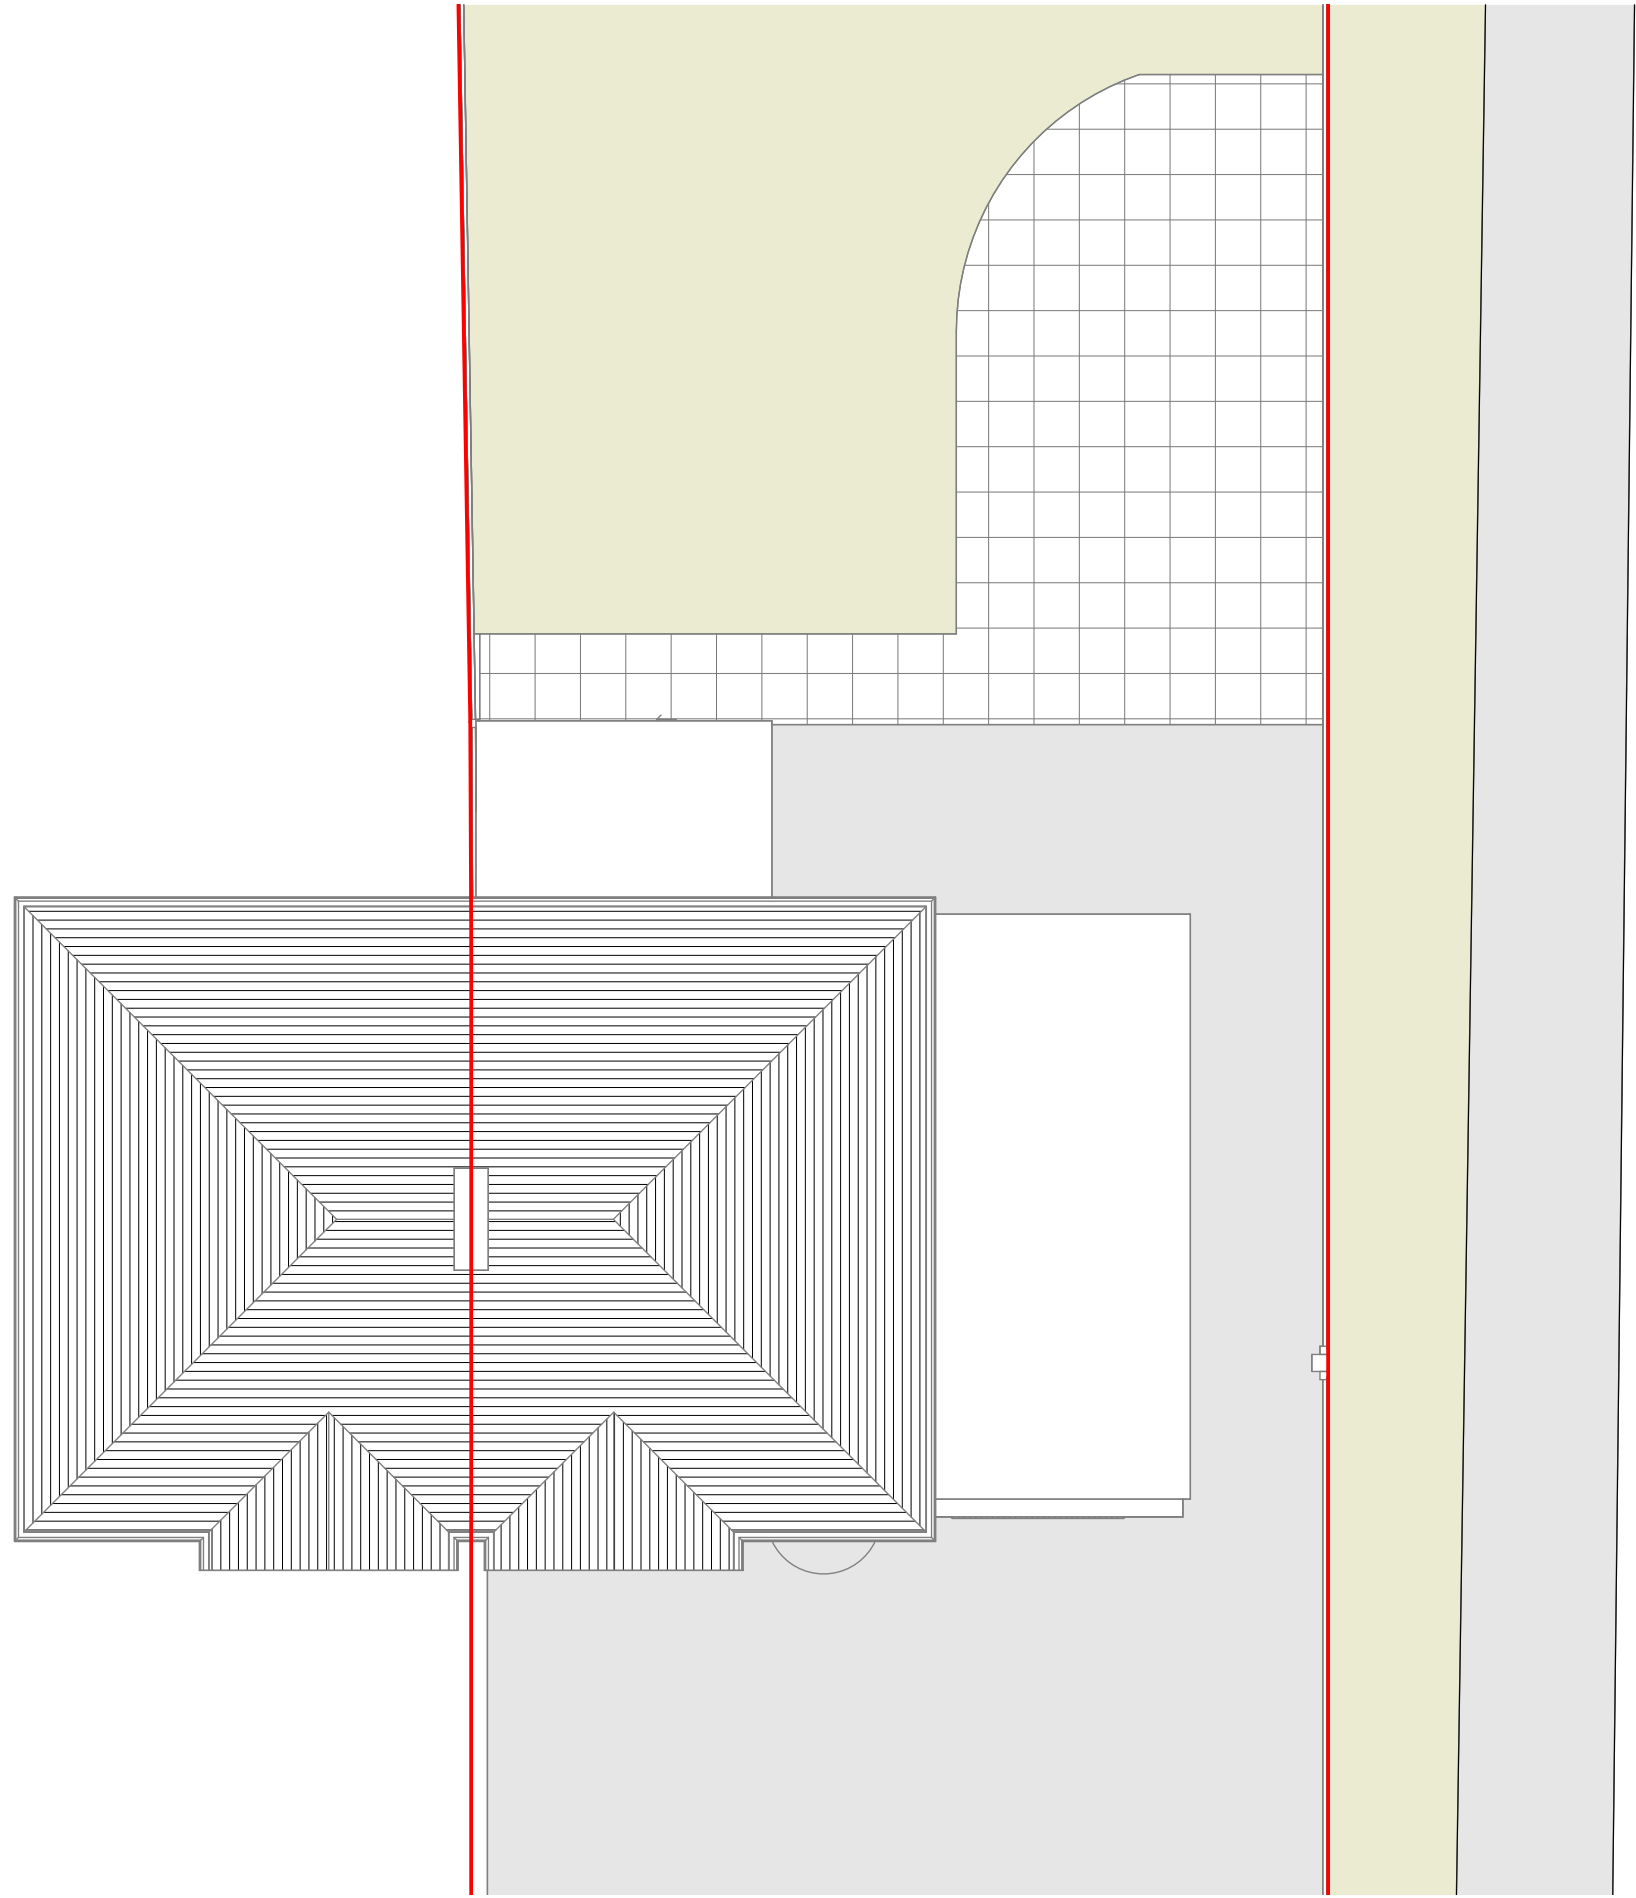

NOTES:
1. THIS DRAWING IS COPYRIGHT AND MUST NOT BE RE-PRODUCED IN WHOLE OR IN PART WITHOUT WRITTEN PERMISSION.
2. THIS DRAWING REPRESENTS DESIGN INTENT AND CONCEPT ONLY. HENCE IT CAN BE SCALED FOR PLANNING PURPOSES ONLY.
3. THIS DOCUMENT AND ALL ASSOCIATED DOCUMENTS ARE PREPARED FOR SPECIFIC SITE AND EVENT, AND INCORPORATE CALCULATIONS AND MEASUREMENTS AVAILABLE FROM THE CLIENT AT THE TIME OF DRAFTING.
4. THE RECIPIENT AGREES TO PROTECT THE CONTENTS FROM DISTRIBUTION AND DISSEMINATION EXCEPT AS REQUIRED FOR THE SPECIFIC EVENT NAMED, WITHOUT THE WRITTEN PERMISSION OF THE DESIGNER.
5. USE OF THIS DESIGN IS GRANTED TO THE CLIENT FOR THE SPECIFIC AND NAMED EVENT ONLY.

AS | DESIGN STUDIO

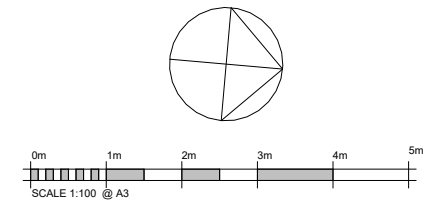

PROJECT

273 Loddon Bridge Road, Woodley,
Reading, RG4 5BL

TITLE

Existing Roof Plan

CLIENT

Mr Neel Bhogal

DRAWN BY AS	CHECKED BY AS	DATE 13/04/2025
----------------	------------------	--------------------

SCALE (@ A3) 1 : 100	PROJECT NUMBER 25008
-------------------------	-------------------------

DRAWING NUMBER 25008-ZZ-RF-DR-T-0303	REV A
---	----------

1 02 - EXISTING ROOF PLAN
1 : 100




1 EXISTING FRONT/ EAST ELEVATION
1 : 100



2 EXISTING REAR/ WEST ELEVATION
1 : 100

NOTES:
1. THIS DRAWING IS COPYRIGHT AND MUST NOT BE RE-PRODUCED IN WHOLE OR IN PART WITHOUT WRITTEN PERMISSION.
2. THIS DRAWING REPRESENTS DESIGN INTENT AND CONCEPT ONLY. HENCE IT CAN BE SCALED FOR PLANNING PURPOSES ONLY.
3. THIS DOCUMENT AND ALL ASSOCIATED DOCUMENTS ARE PREPARED FOR SPECIFIC SITE AND EVENT, AND INCORPORATE CALCULATIONS AND MEASUREMENTS AVAILABLE FROM THE CLIENT AT THE TIME OF DRAFTING.
4. THE RECIPIENT AGREES TO PROTECT THE CONTENTS FROM DISTRIBUTION AND DISSEMINATION EXCEPT AS REQUIRED FOR THE SPECIFIC EVENT NAMED, WITHOUT THE WRITTEN PERMISSION OF THE DESIGNER.
5. USE OF THIS DESIGN IS GRANTED TO THE CLIENT FOR THE SPECIFIC AND NAMED EVENT ONLY.


AS | DESIGN STUDIO

 

PROJECT		
273 Loddon Bridge Road, Woodley, Reading, RG4 5BL		
TITLE		
Existing Elevations		
CLIENT		
Mr Neel Bhogal		
DRAWN BY AS	CHECKED BY AS	DATE 13/04/2025
SCALE (@ A3) 1 : 100		PROJECT NUMBER 25008
DRAWING NUMBER 25008-ZZ-XX-DR-T-0304		REV A




1 EXISTING SIDE/ NORTH ELEVATION
1 : 100

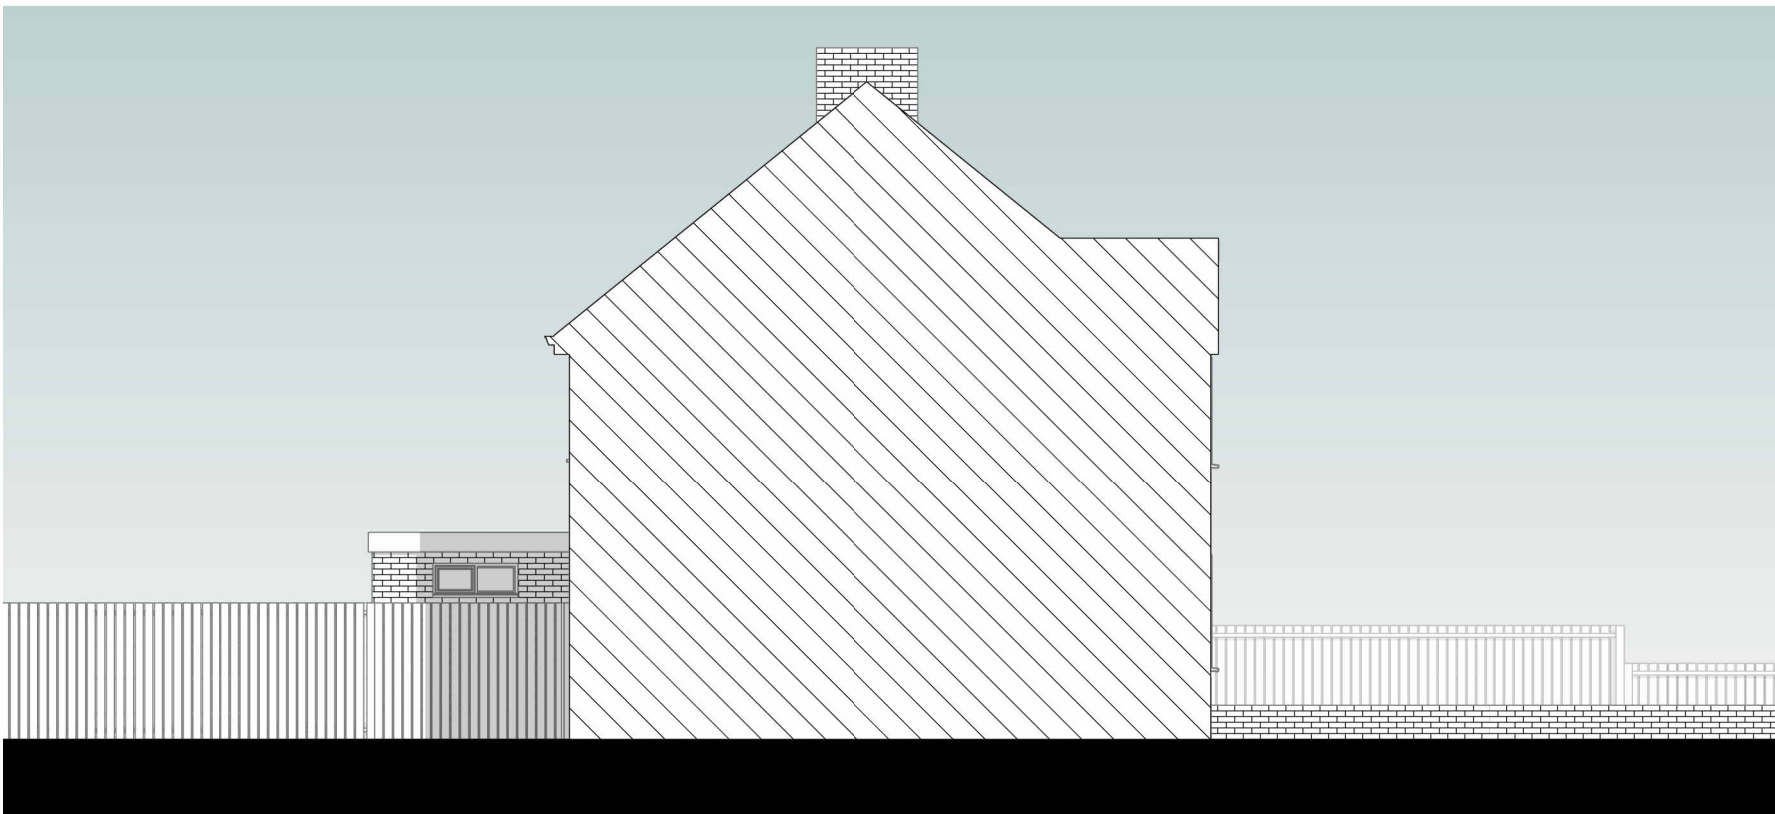

2 EXISTING SIDE/ SOUTH ELEVATION
1 : 100

NOTES:
1. THIS DRAWING IS COPYRIGHT AND MUST NOT BE RE-PRODUCED IN WHOLE OR IN PART WITHOUT WRITTEN PERMISSION.
2. THIS DRAWING REPRESENTS DESIGN INTENT AND CONCEPT ONLY. HENCE IT CAN BE SCALED FOR PLANNING PURPOSES ONLY.
3. THIS DOCUMENT AND ALL ASSOCIATED DOCUMENTS ARE PREPARED FOR SPECIFIC SITE AND EVENT, AND INCORPORATE CALCULATIONS AND MEASUREMENTS AVAILABLE FROM THE CLIENT AT THE TIME OF DRAFTING.
4. THE RECIPIENT AGREES TO PROTECT THE CONTENTS FROM DISTRIBUTION AND DISSEMINATION EXCEPT AS REQUIRED FOR THE SPECIFIC EVENT NAMED, WITHOUT THE WRITTEN PERMISSION OF THE DESIGNER.
5. USE OF THIS DESIGN IS GRANTED TO THE CLIENT FOR THE SPECIFIC AND NAMED EVENT ONLY.

AS | DESIGN STUDIO

 

PROJECT		
273 Loddon Bridge Road, Woodley, Reading, RG4 5BL		
TITLE		
Existing Elevations		
CLIENT		
Mr Neel Bhogal		
DRAWN BY AS	CHECKED BY AS	DATE 13/04/2025
SCALE (@ A3) 1 : 100		PROJECT NUMBER 25008
DRAWING NUMBER 25008-ZZ-XX-DR-T-0305		REV A