



All dimensions are to be checked on site before work commences.
Figured dimensions to be taken in preference to scaled dimensions.
If in doubt please ask.
© Copyright reserved.

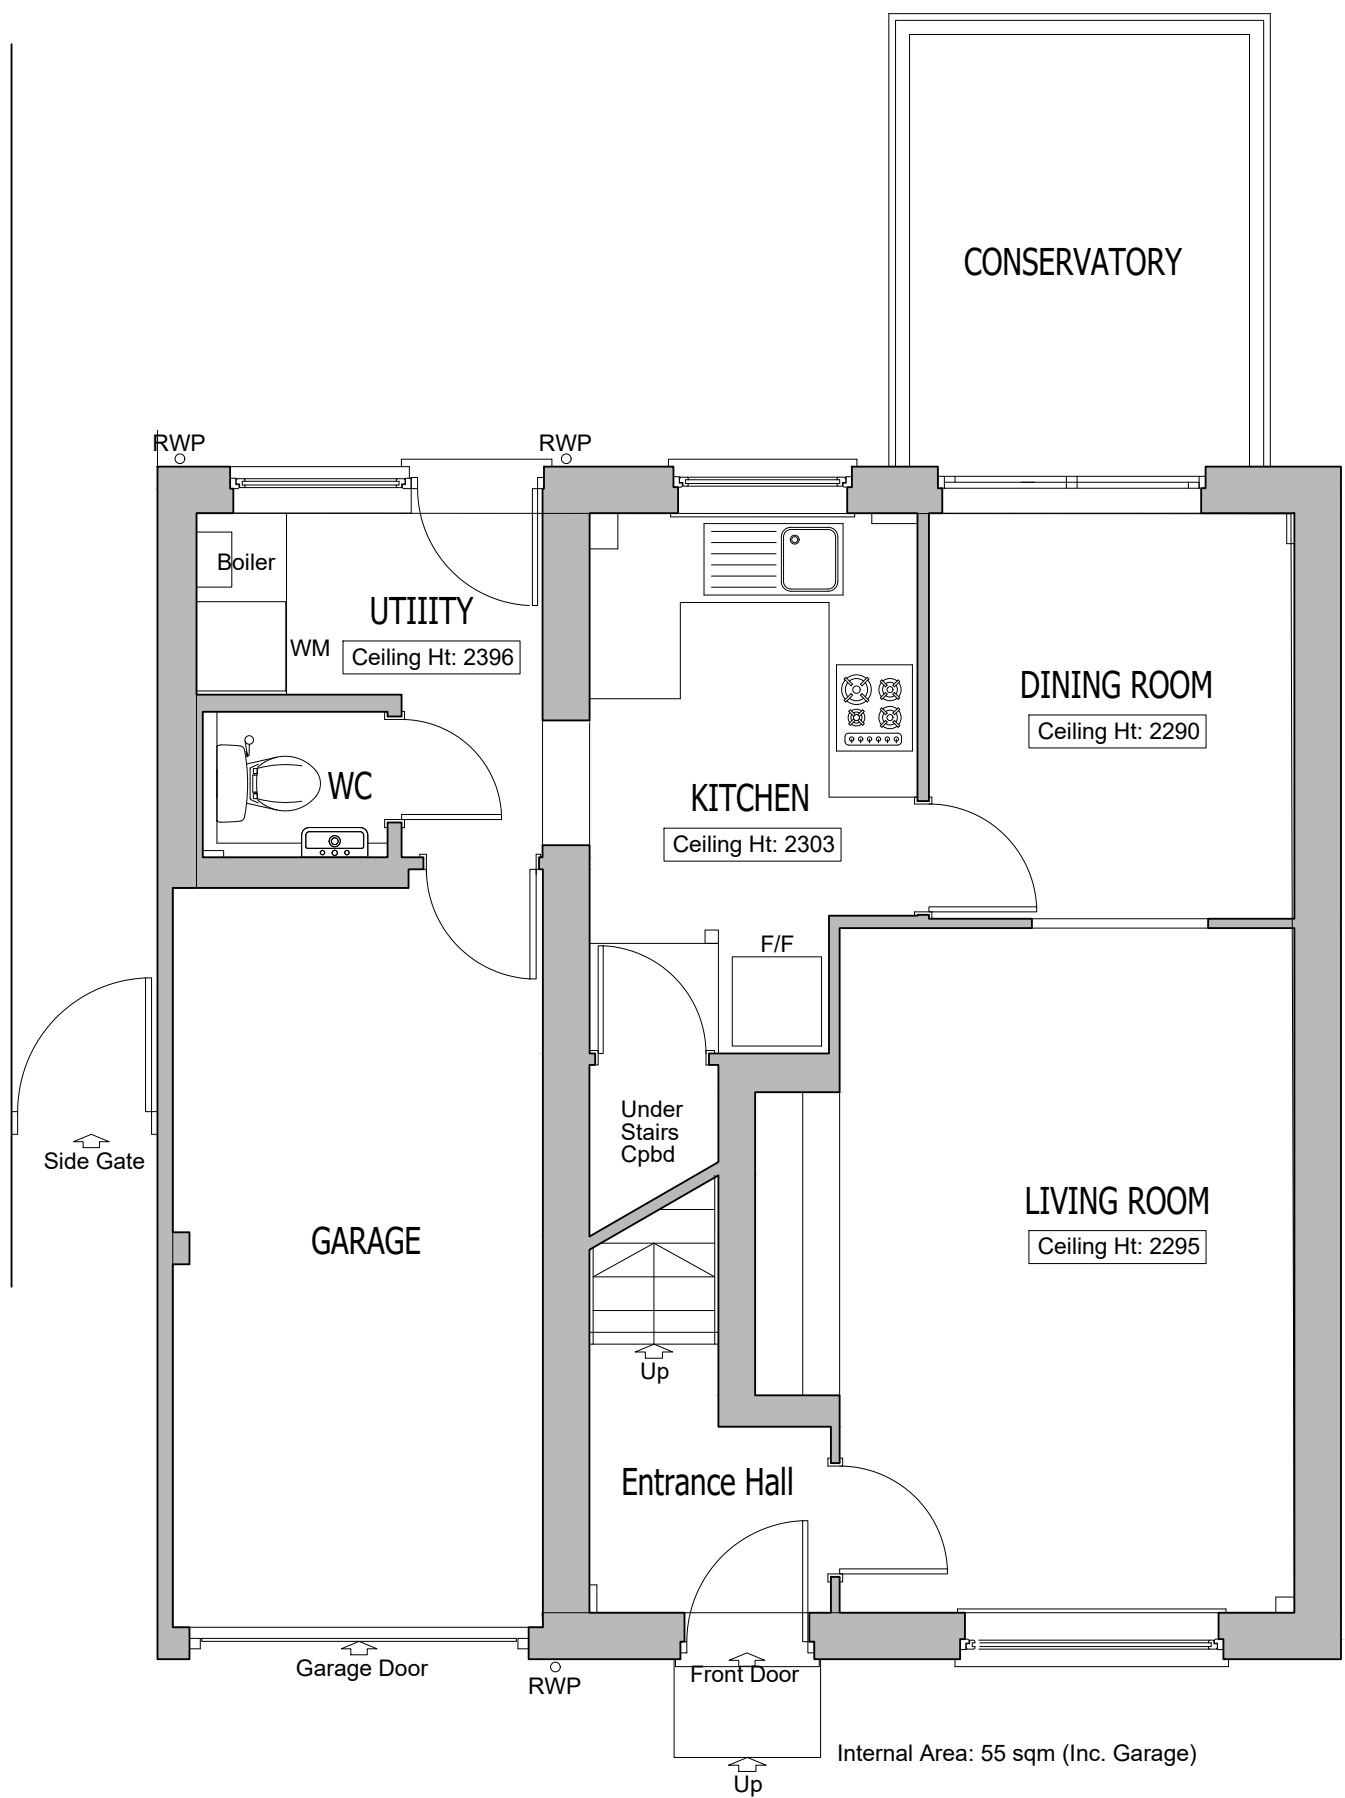

GROUND FLOOR PLAN As Existing
Scale 1:50



FIRST FLOOR PLAN As Existing
Scale 1:50

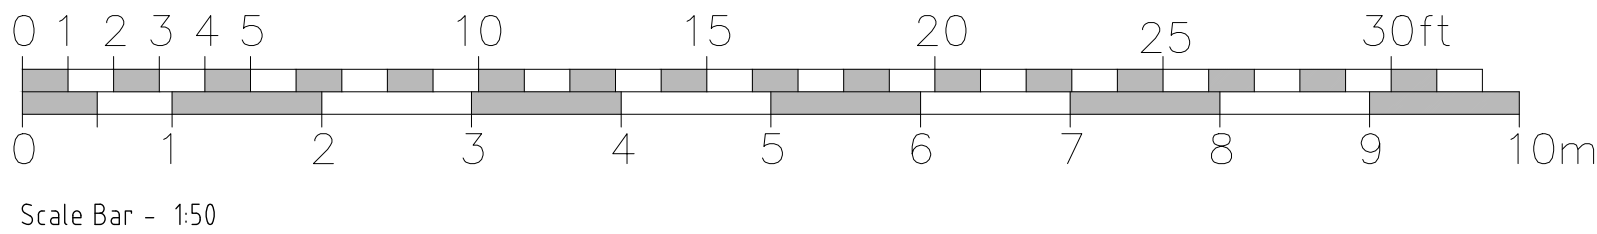

Rev	Description	Date	Initials
FOR PLANNING SUBMISSION			
HOLTHAM+NEWMAN ARCHITECTS The Old Dairy 282a Hyde End Road, Spencers' Wood, Reading, Berkshire RG7 1DN T: 07971 316499 E: hello@hnarchitects.co.uk			
Project: 53, Skelmerdale Way Lower Earley Reading RG6 7YB			
Client Mr and Mrs M. Touhami			
Drawing Title: General Arrangement Plans Ground and First Floor Levels - As Existing			
Scale: Varies @ A1		Rev.: -	
Dwg. No.: 2427-P101		-	
Drawn by: DH			
Date: Aug 2024			