


All dimensions are to be checked on site before work commences.
Figured dimensions to be taken in preference to scaled dimensions.
If in doubt please ask.
© Copyright reserved.




FRONT ELEVATION - As Proposed
Scale 1:100

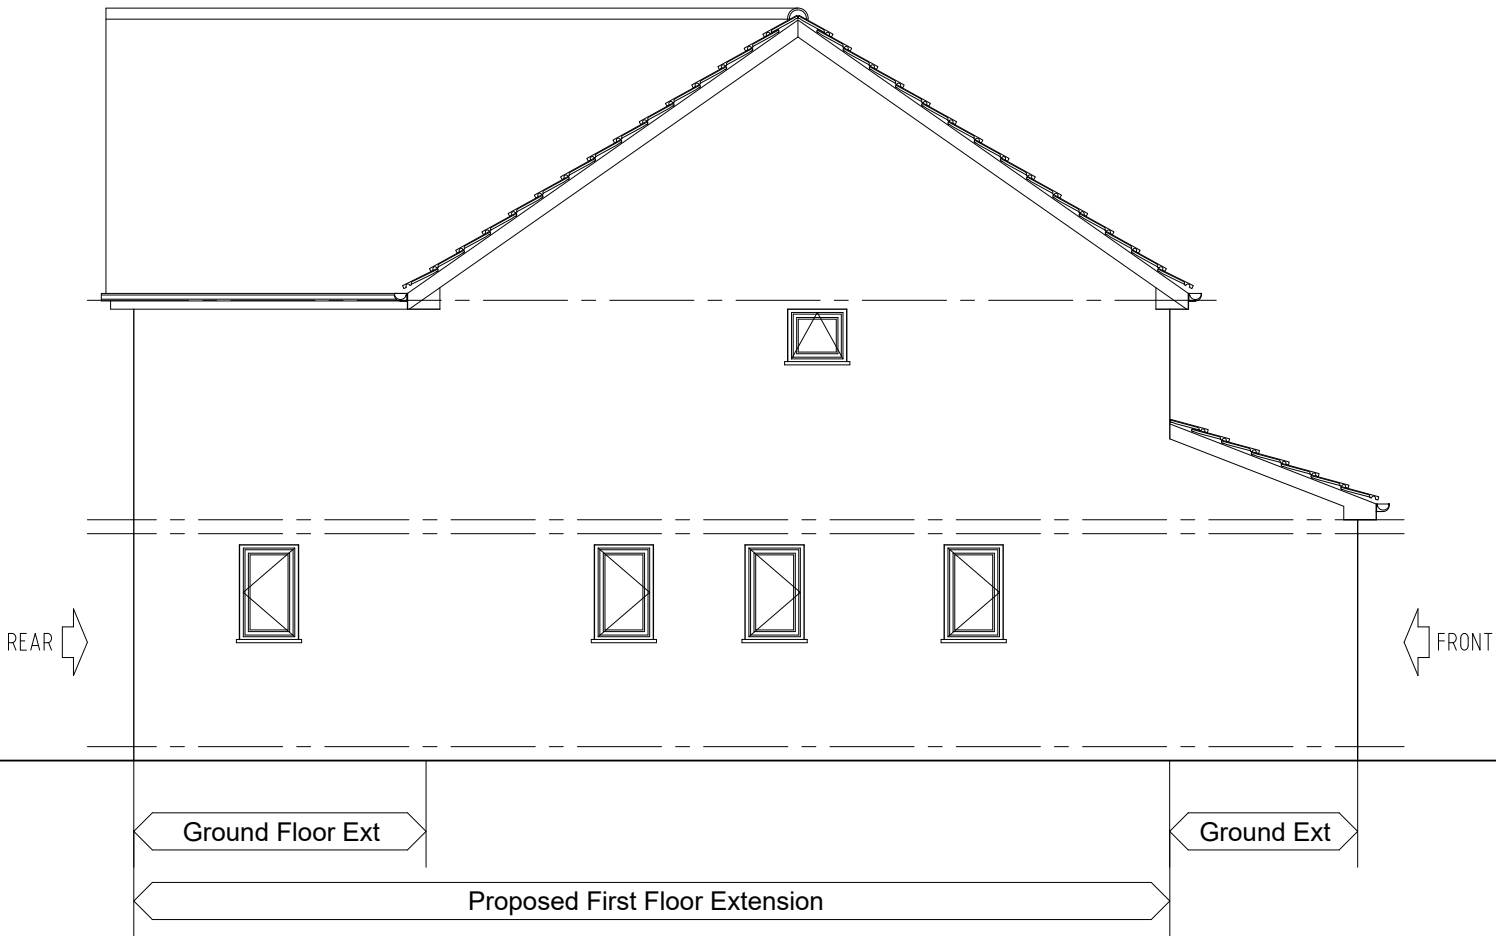

SIDE ELEVATION - As Proposed
Scale 1:100




REAR ELEVATION - As Proposed
Scale 1:100

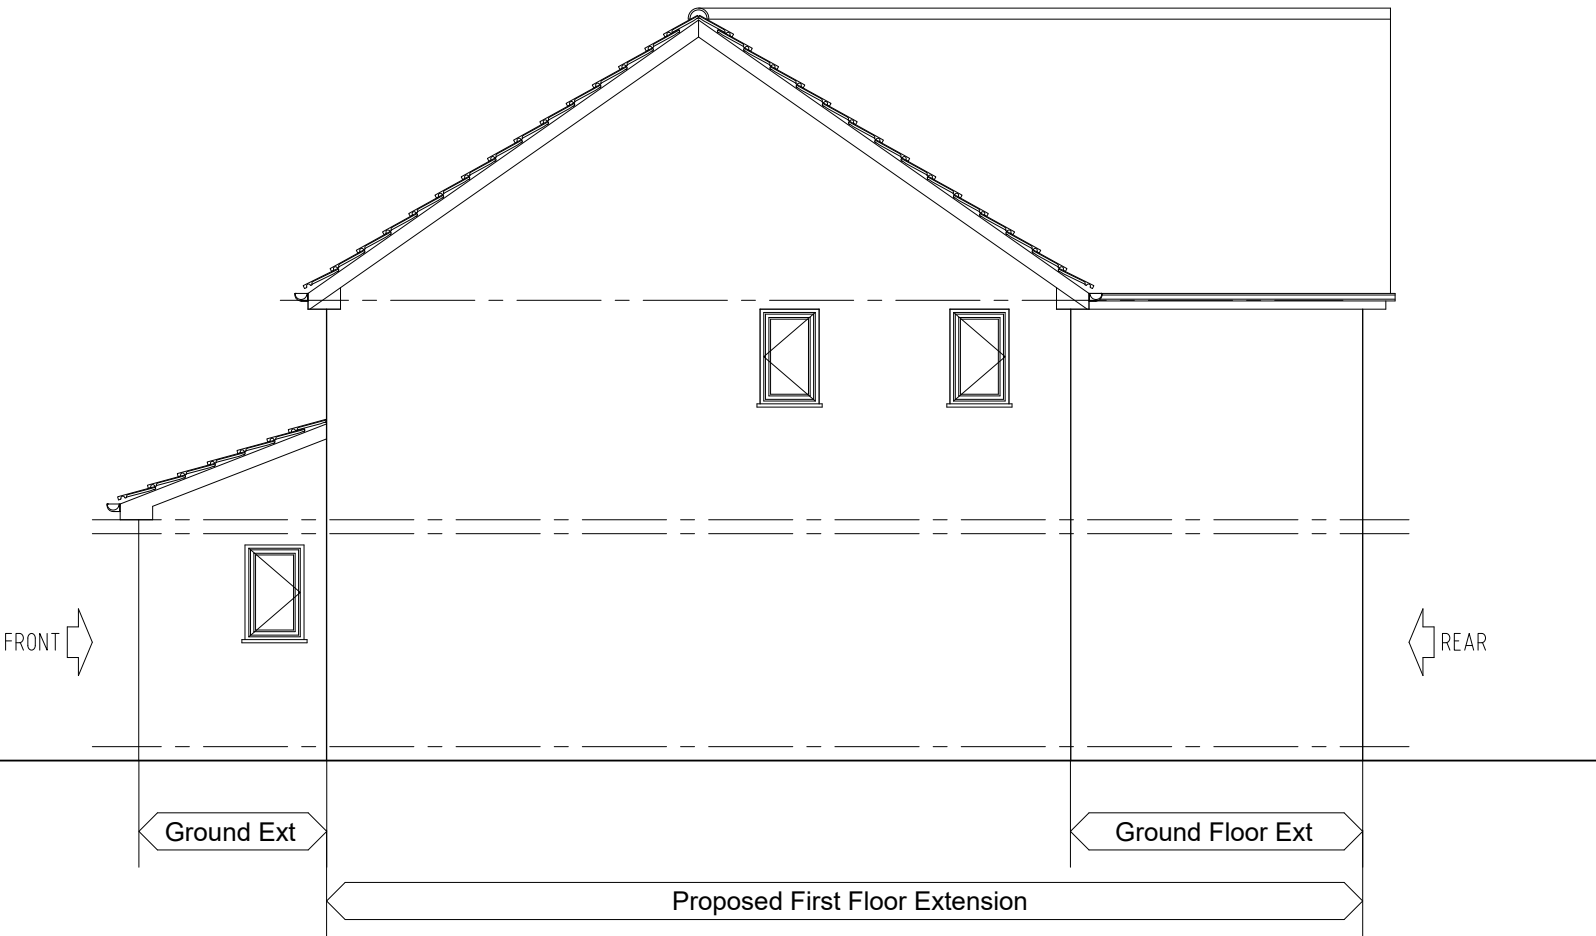

SIDE ELEVATION - As Proposed
Scale 1:100




FRONT ELEVATION - As Existing
Scale 1:100

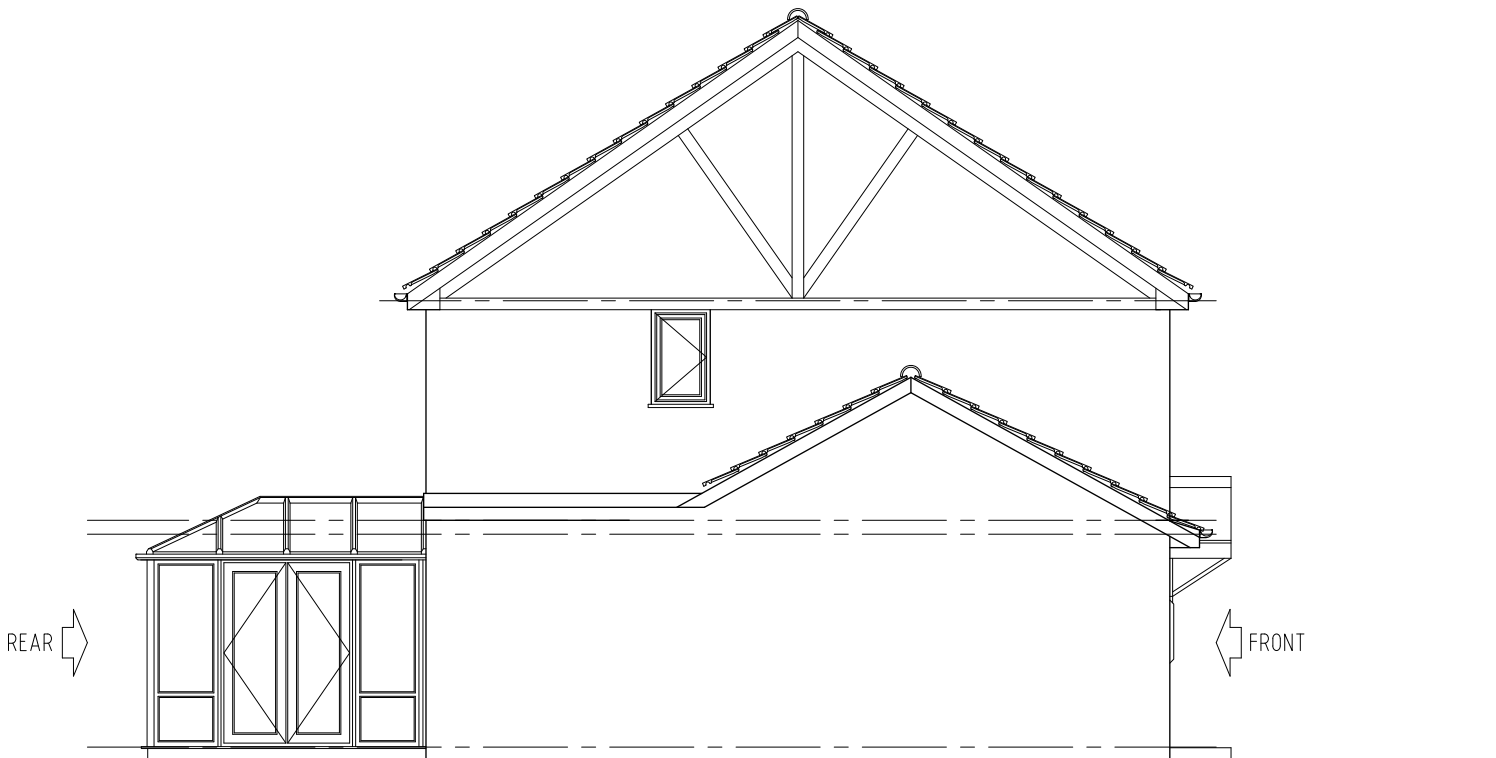


SIDE ELEVATION - As Existing
Scale 1:100



REAR ELEVATION - As Existing
Scale 1:100

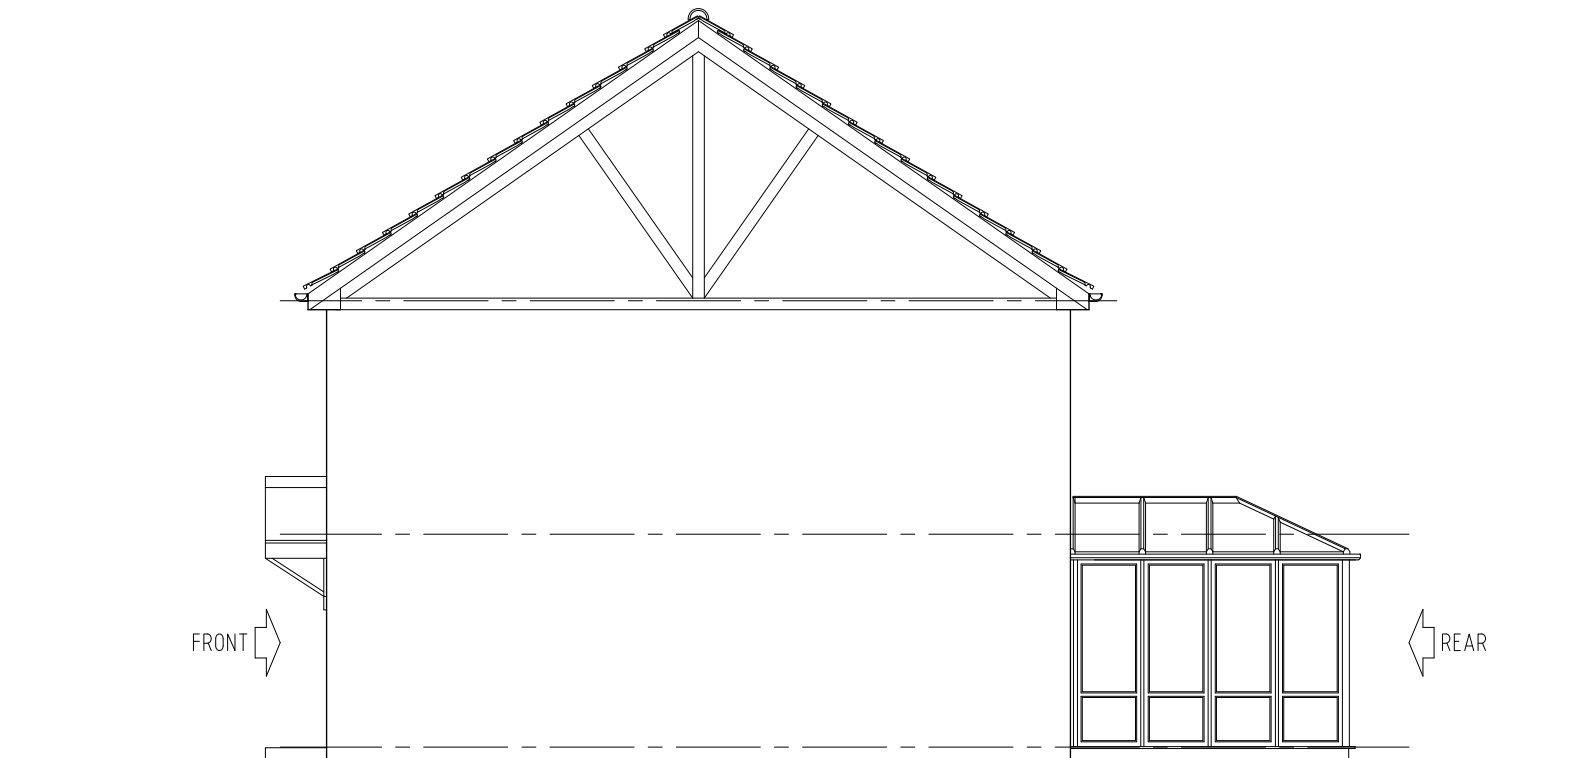

SIDE ELEVATION - As Existing
Scale 1:100

 

Scale Bar - 1:100

Rev	Description	Date	Initials
FOR PLANNING SUBMISSION			
HOLTHAM+NEWMAN ARCHITECTS The Old Dairy' 282a Hyde End Road, Spencers' Wood, Reading, Berkshire RG7 1DN T: 07971 316499 E: hello@hnarchitects.co.uk			
Project: 53, Skelmerdale Way Lower Earley Reading RG6 7YB			
Client Mr and Mrs M. Touhami			
Drawing Title: External Elevations Inc. Front, Rear and Side Views - As Existing and Proposed			
Scale: 1:100 @ A1		Dwg. No.: 2427-P103	
-		-	
Drawn by: DH		-	
Date: Aug 2024		-	