



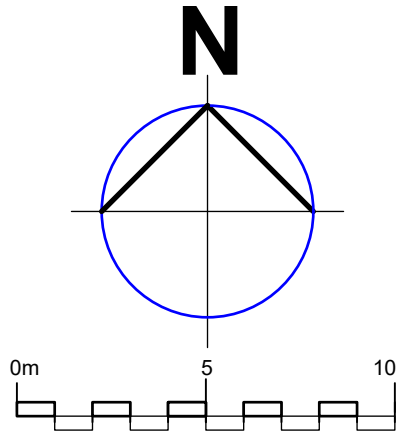

ORIGINAL DRAWING SIZE 1:200 AT A3

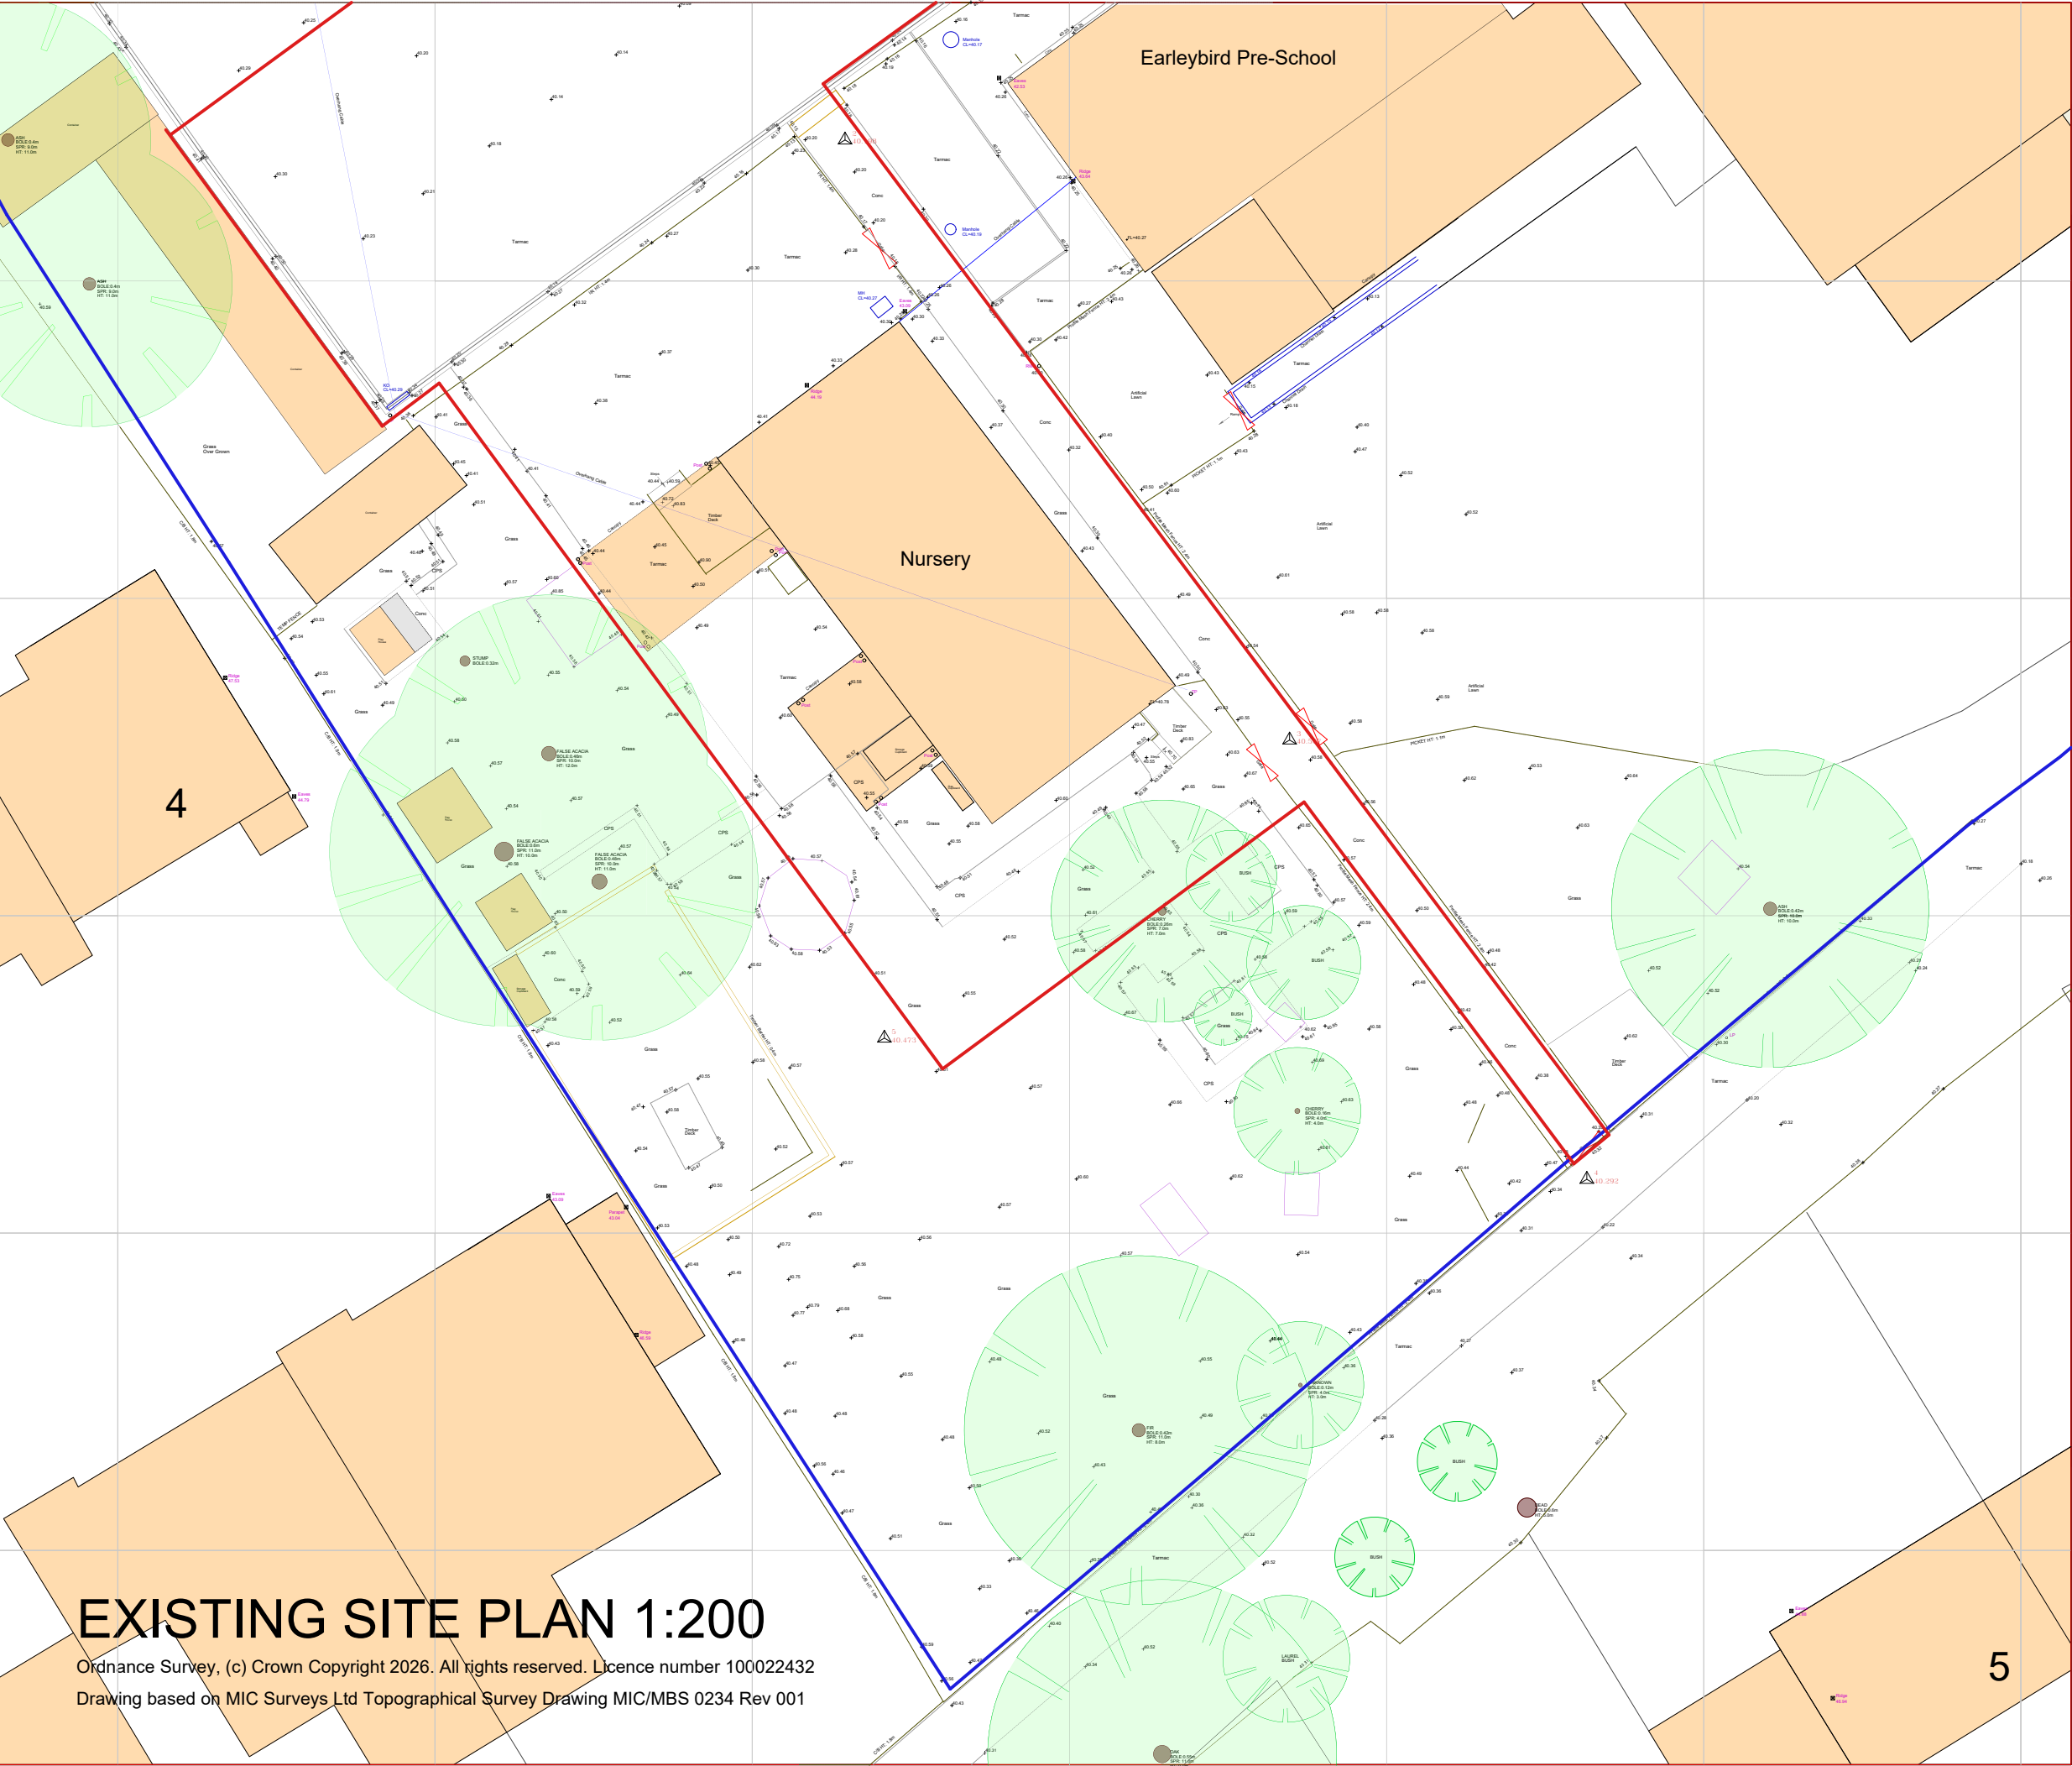

Revision			
Client			
ORCHARD LEARNING ALLIANCE			
Job			Job No
REPLACEMENT FAMILY CENTRE MODULAR NURSERY BUILDING EARLY BIRD PRE SCHOOL HAWKEDON PRIMARY SCHOOL READING RG6 3AP.			5025
Drawing			Drawing No
EXISTING SITE PLAN			PL-04
Drawn	Checked	Date	Scale
DH		March 26	1:200 @A3
h h a architects			
horsley huber architects ltd			
Stafford Castleberg studios 134 Newport Road ST16 2HB t: 01785 251238 f: 01785 257843 e: stafford@hhastudio.com w: www.hhastudio.com			
			
preliminary	for comment	for approval	
for tender	construction	as built	