



5 Victoria Gardens, Wokingham, Berks, RG40 5YJ
Proposed 2nd Floor Loft Conversion.

Drawing No: 2nd Floor Plans 5 Victoria Gdns 003 Rev 6
Date: January 2025
Drawn: PRJ
Scale: 1:50 @ A3

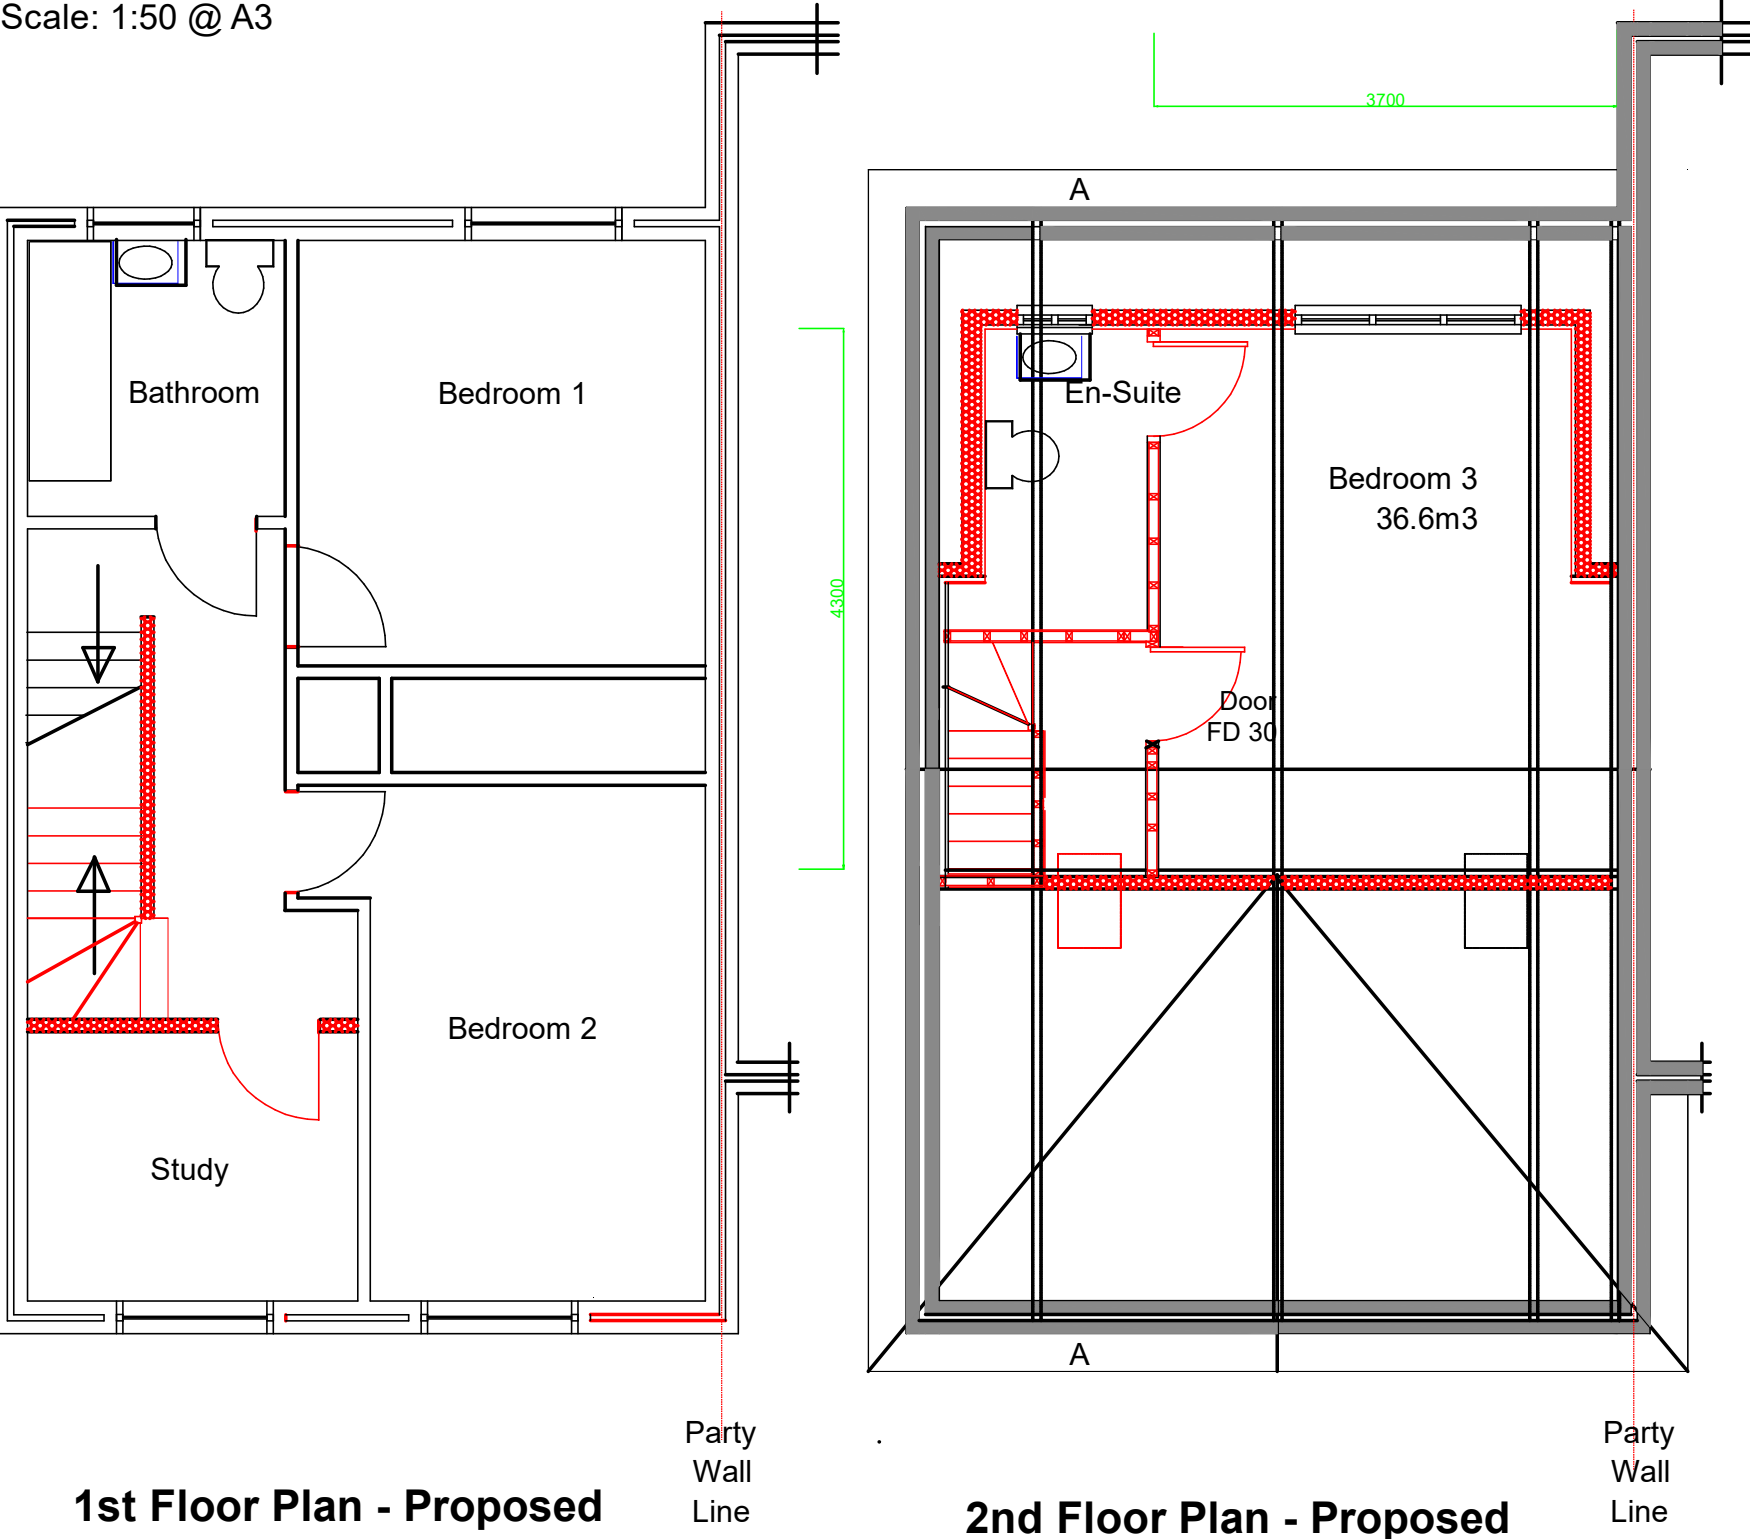

Loft Extension - Habitable Volume
3.7m x 4.5m x 2.3m = 38.3m³

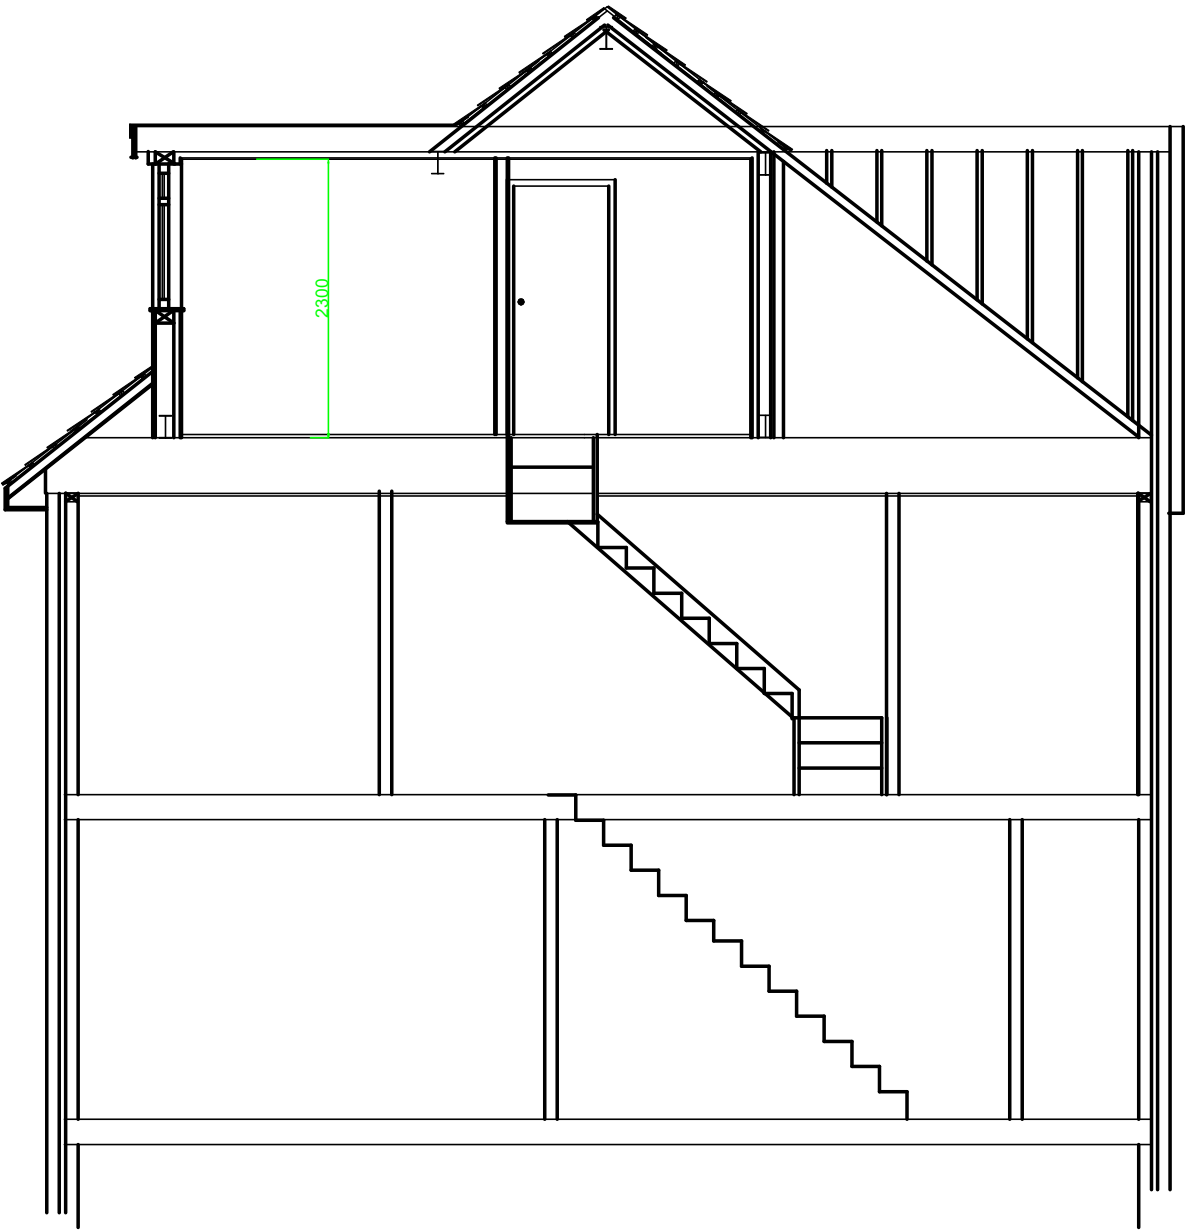

Section AA