
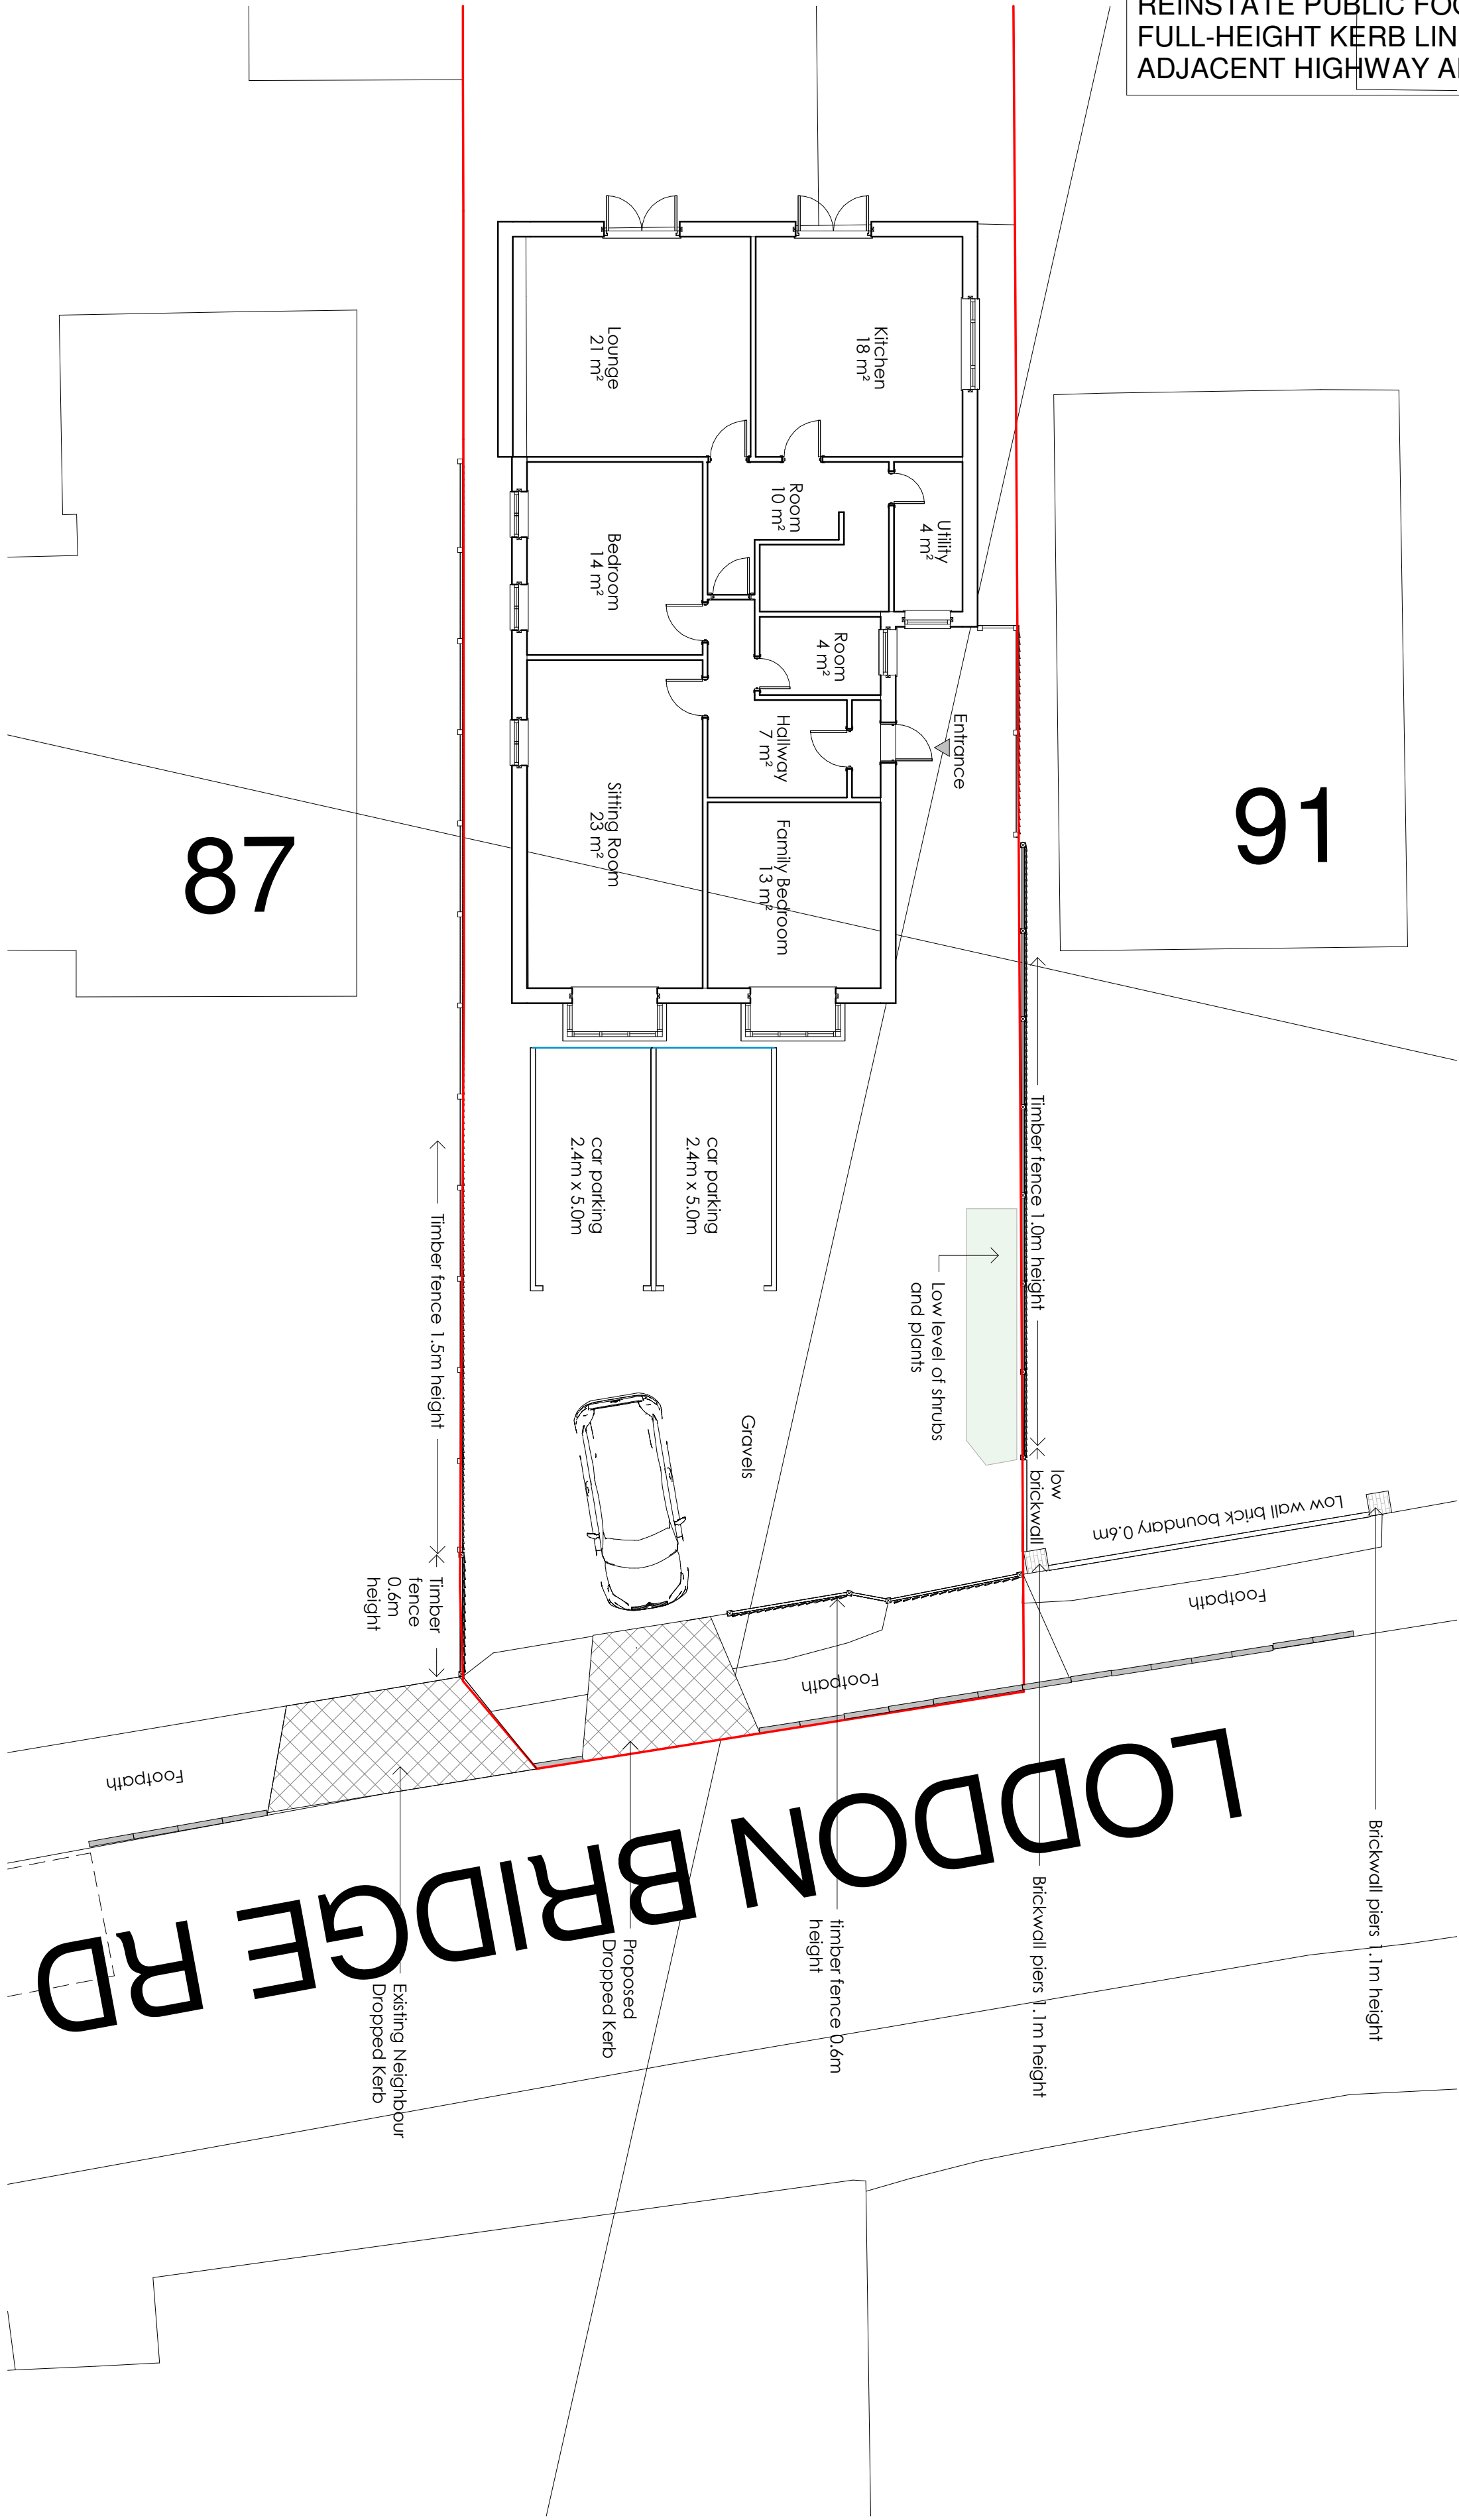


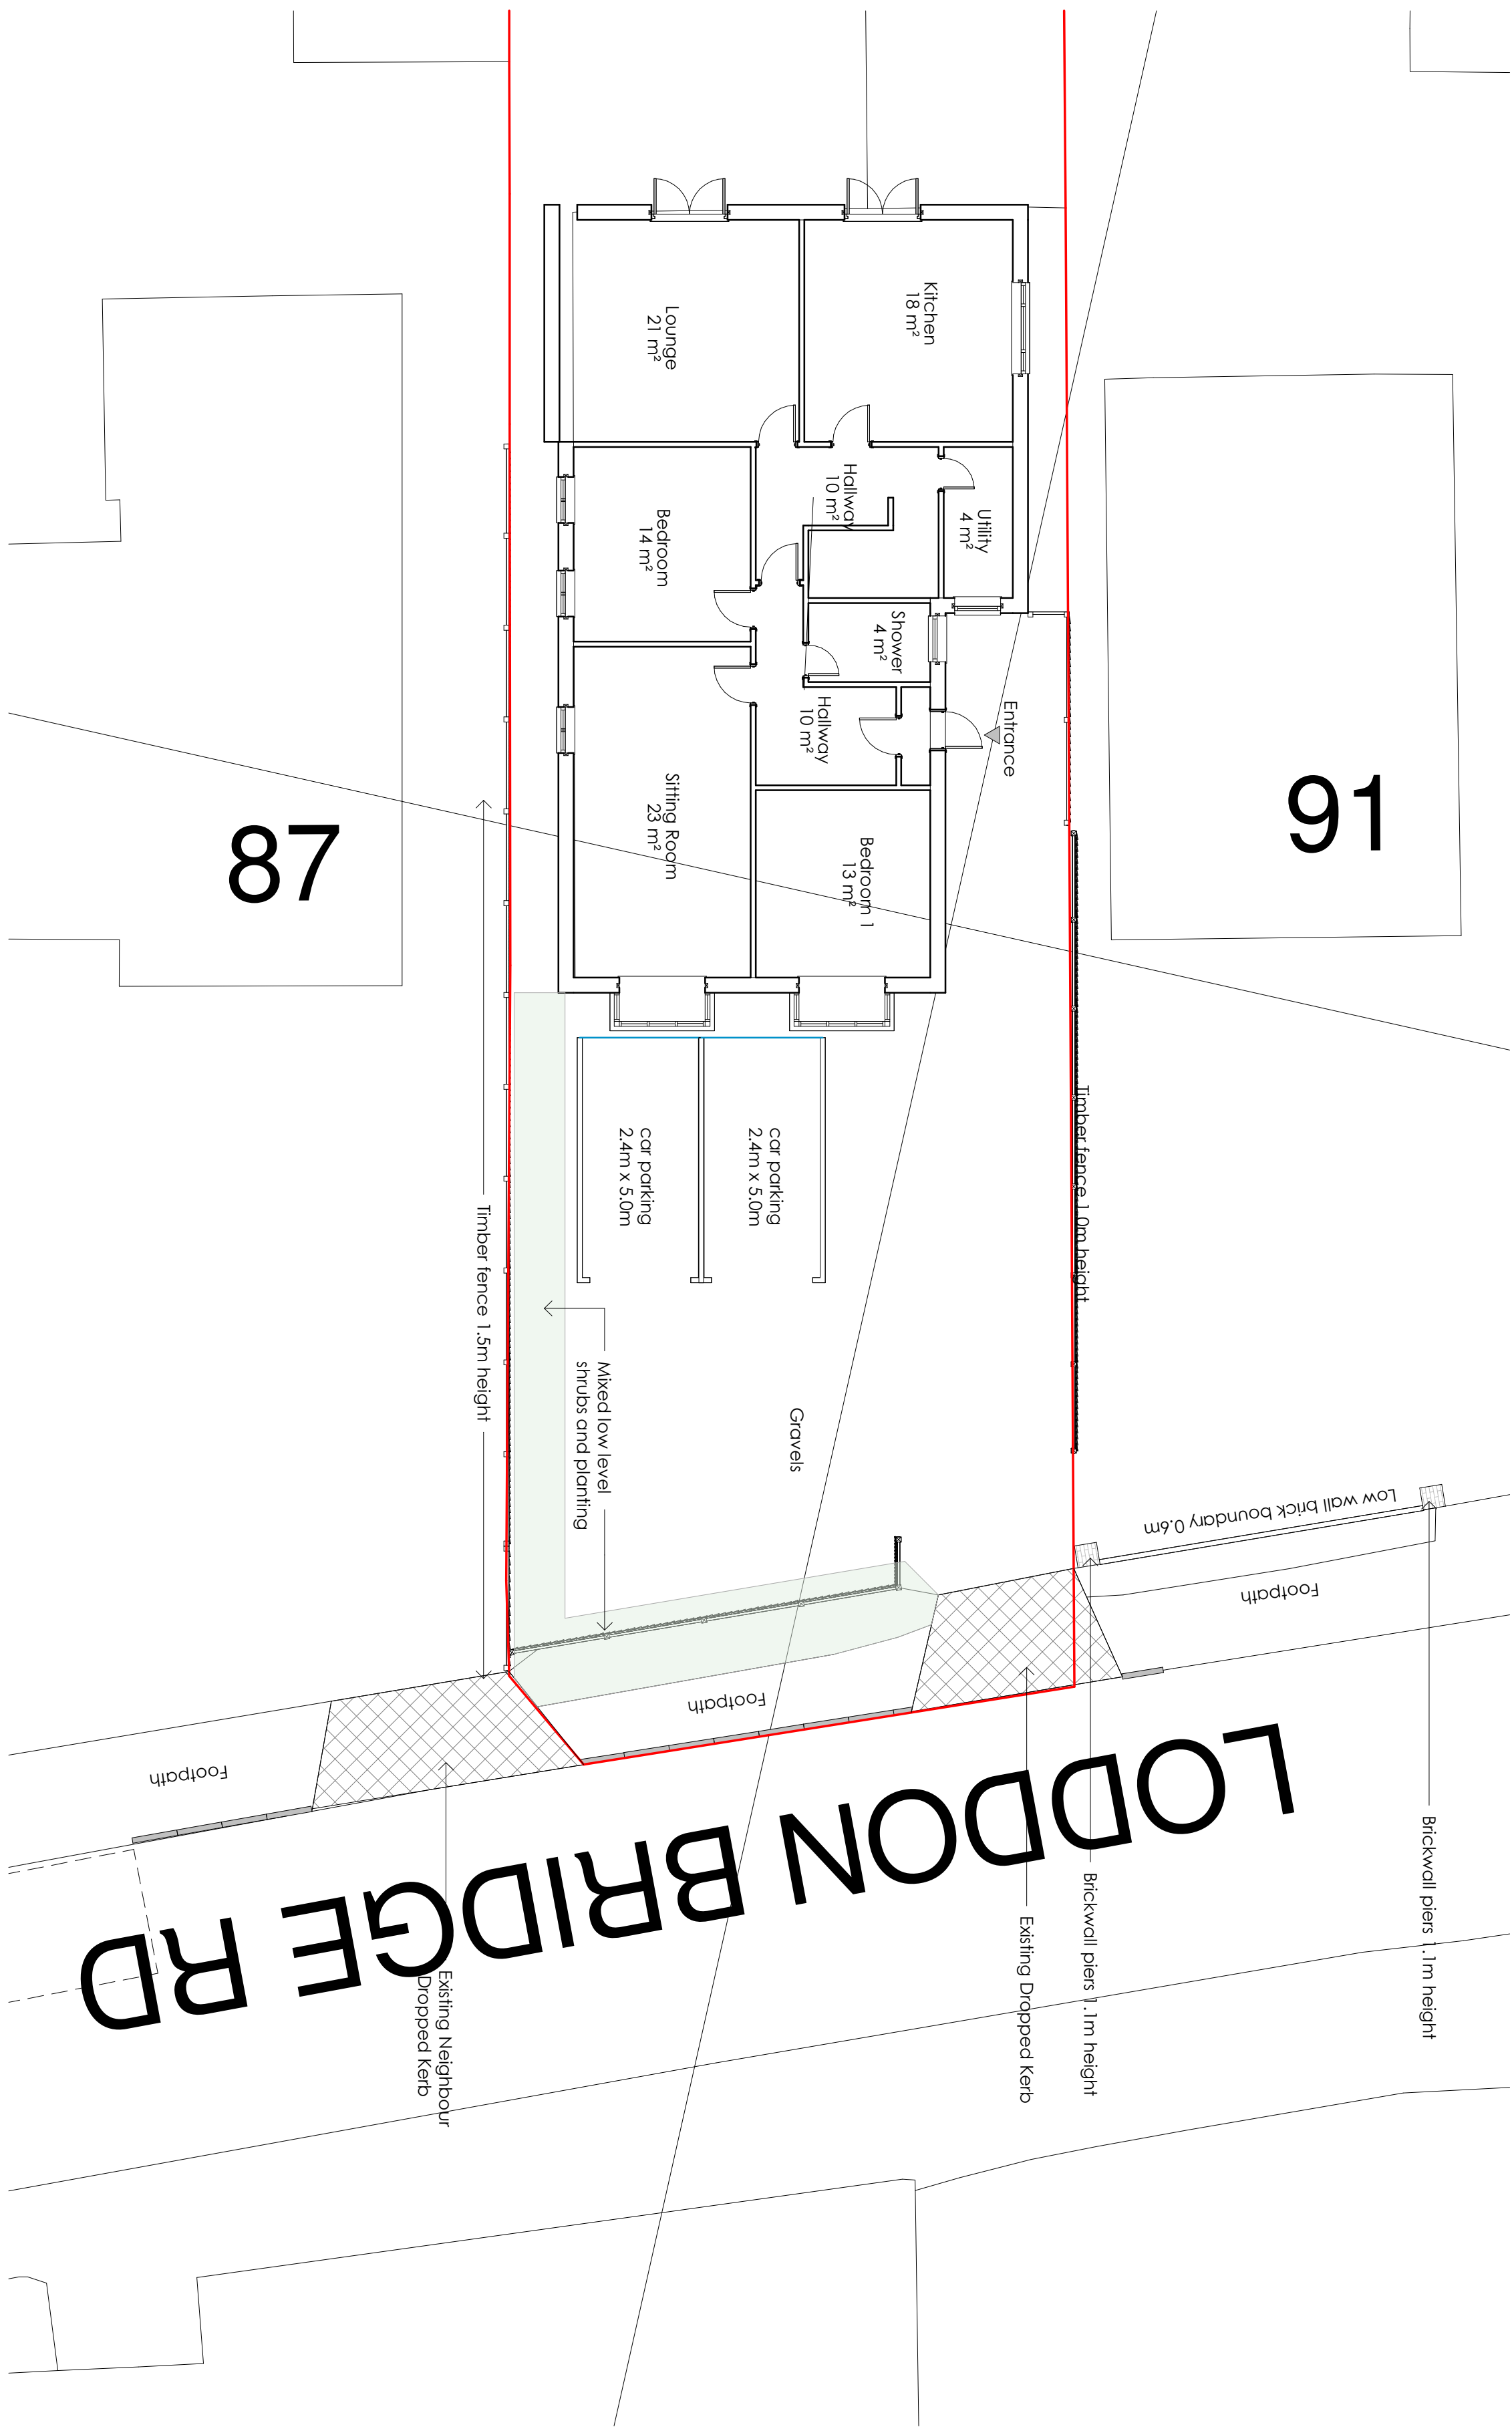


PLAN | DESIGN | BUILD
JCENG SOLUTIONS
tel:0118 348 6230 mob:07411070270
email:info@jcengsolutions.com
web:www.jcengsolutions.com


NOTES:

THE CONTRACTORS ARE TO CHECK ALL DIMENSIONS, DRAIN RUNS AND GENERAL CONDITIONS ON THE SITE BEFORE WORKS COMMENCE, AND INFORM JCENG SOLUTIONS IMMEDIATELY UPON DISCOVERY OF ANY ERRORS, OMISSIONS OR DISCREPANCIES. ALL WORKS ARE TO BE CARRIED OUT IN ACCORDANCE WITH CURRENT BUILDING REGULATIONS, BRITISH STANDARDS, CODE OF PRACTICE AND LOCAL AUTHORITY REQUIREMENTS. DO NOT SCALE FROM THIS DRAWING WITHOUT FIRST OBTAINING WRITTEN AUTHORISATION FROM JCENG SOLUTIONS.

THIS DRAWING IS THE PROPERTY OF JCENG SOLUTIONS AND IS ISSUED ON THE CONDITION THAT IT IS NOT REPRODUCED, DISCLOSED OR COPIED TO ANY UNAUTHORISED PERSON IN WHOLE OR PART WITHOUT PRIOR WRITTEN CONSENT

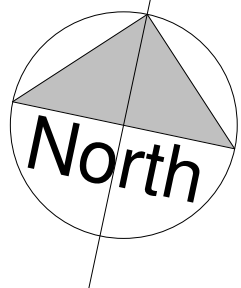

- Site boundary
- Beam /Lintels
- Demolition
- MH Man hole
- IC Inspection chamber
- rwp Rain water pipe
- RL Roof Light

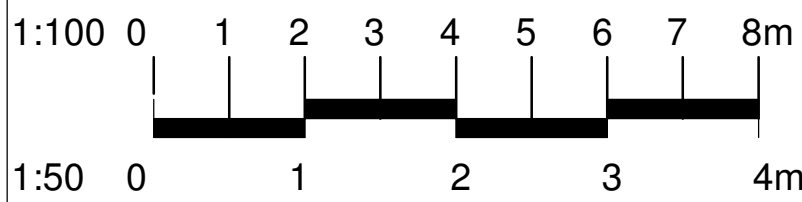

03	02.10.26	Boundary line amended
02	02.08.26	Drawing updated to show the required visibility splay.
REV	DATE	DESCRIPTION

CLIENT ADDRESS

89 Loddon Bridge Rd, Woodley,
Reading RG5 4AE

TITLE

Existing and Proposed Floor Plan

CLIENT

Usha Sannananja

DRAWN BY JC	CHECKED BY RB	PROJECT NO. 362
----------------	------------------	--------------------

SCALE (@ A1) As indicated	
------------------------------	--

DRAWING NUMBER PP-362-RG-02	REV 03
--------------------------------	-----------