



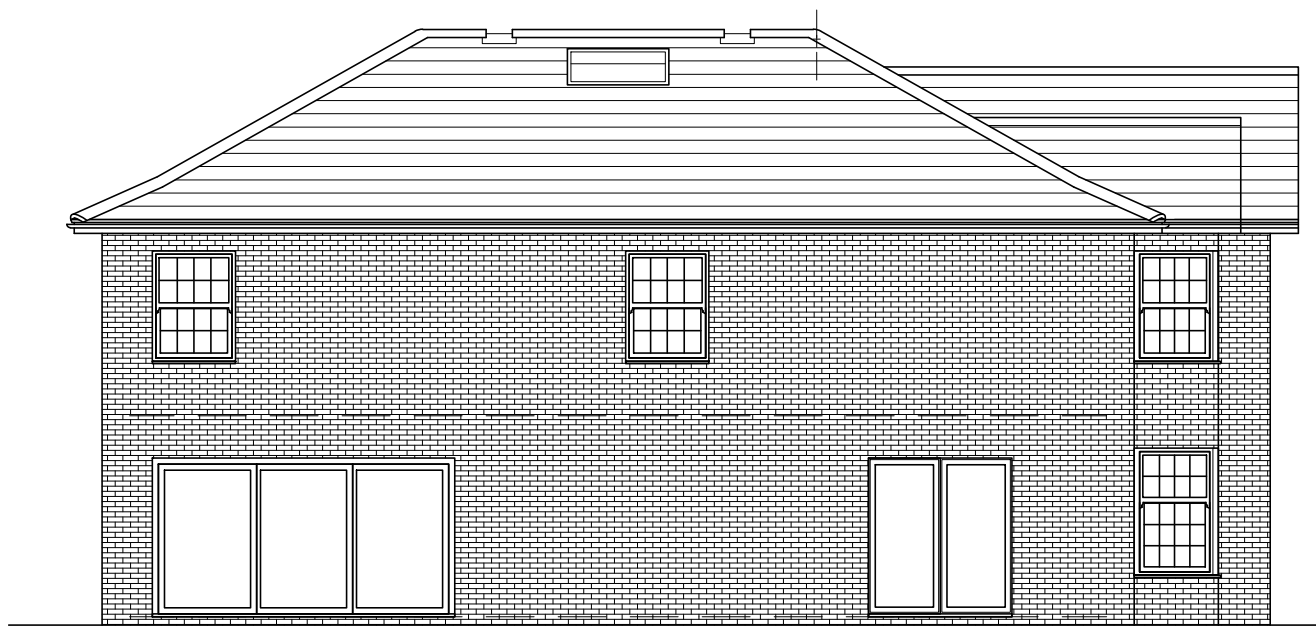

Proposed north side elevation
(1:100)




Proposed front (west) elevation
(1:100)

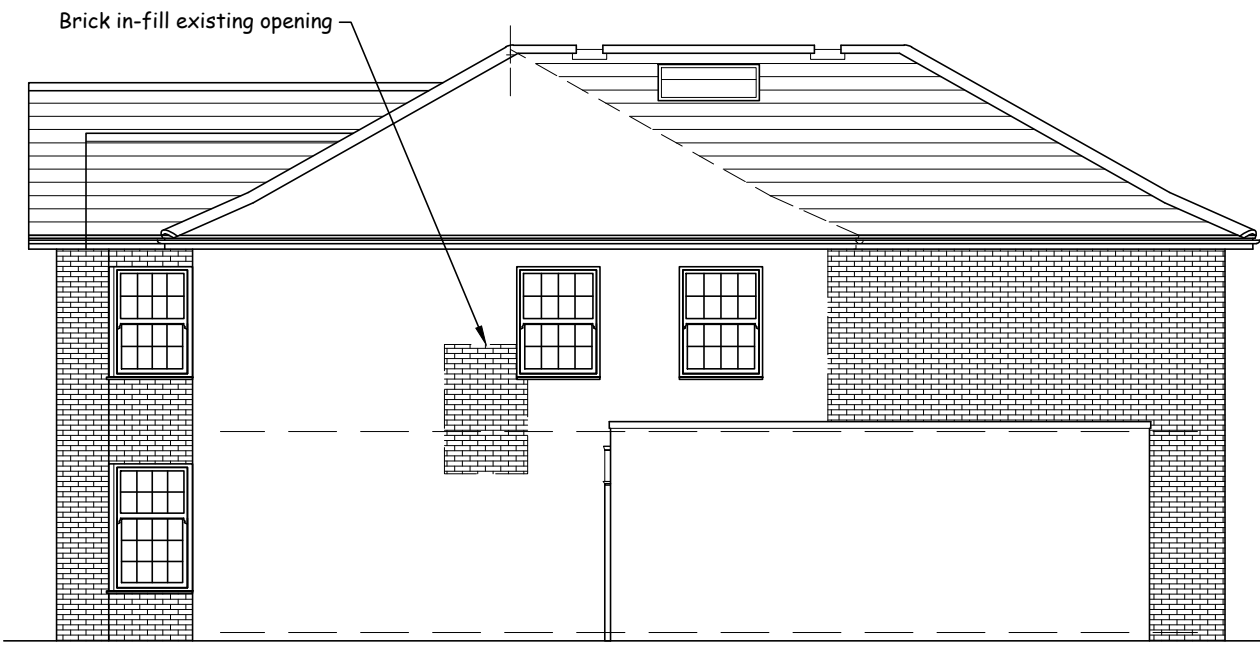


Proposed south side elevation
(1:100)




Proposed rear (east) elevation
(1:100)

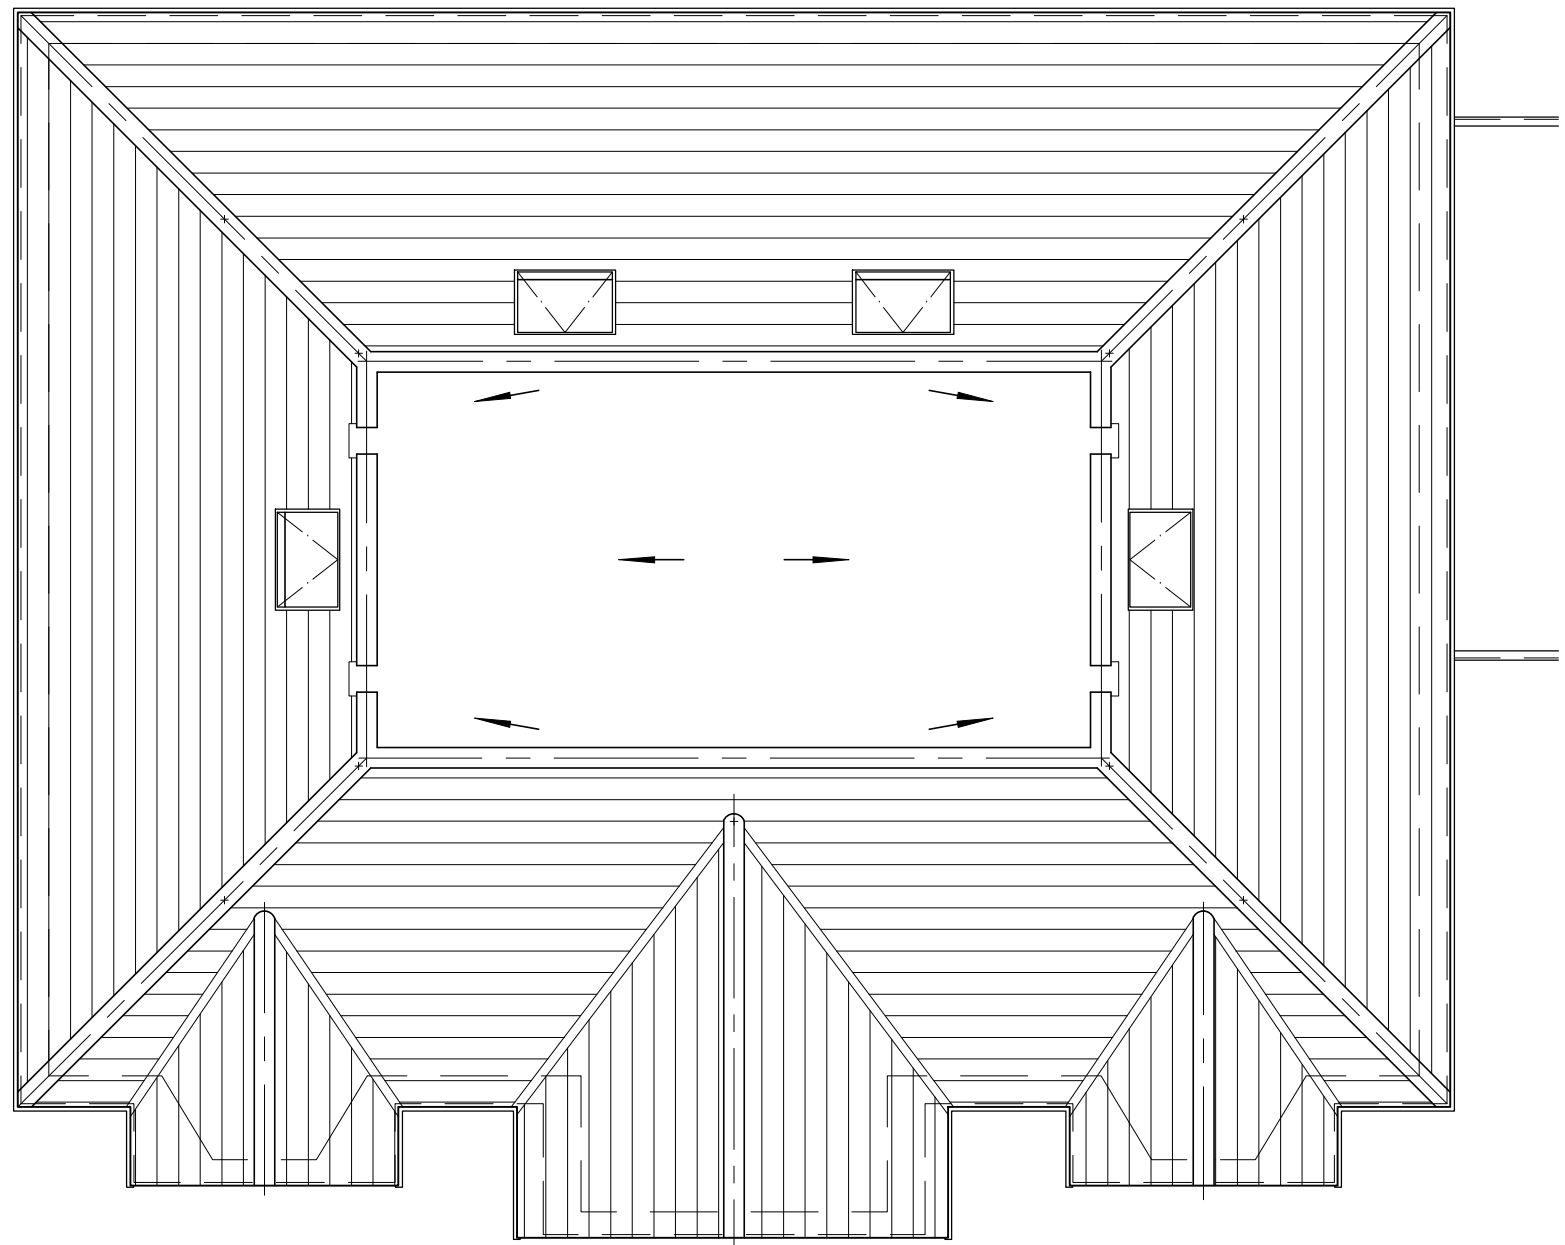


Proposed roof plan (1:100)

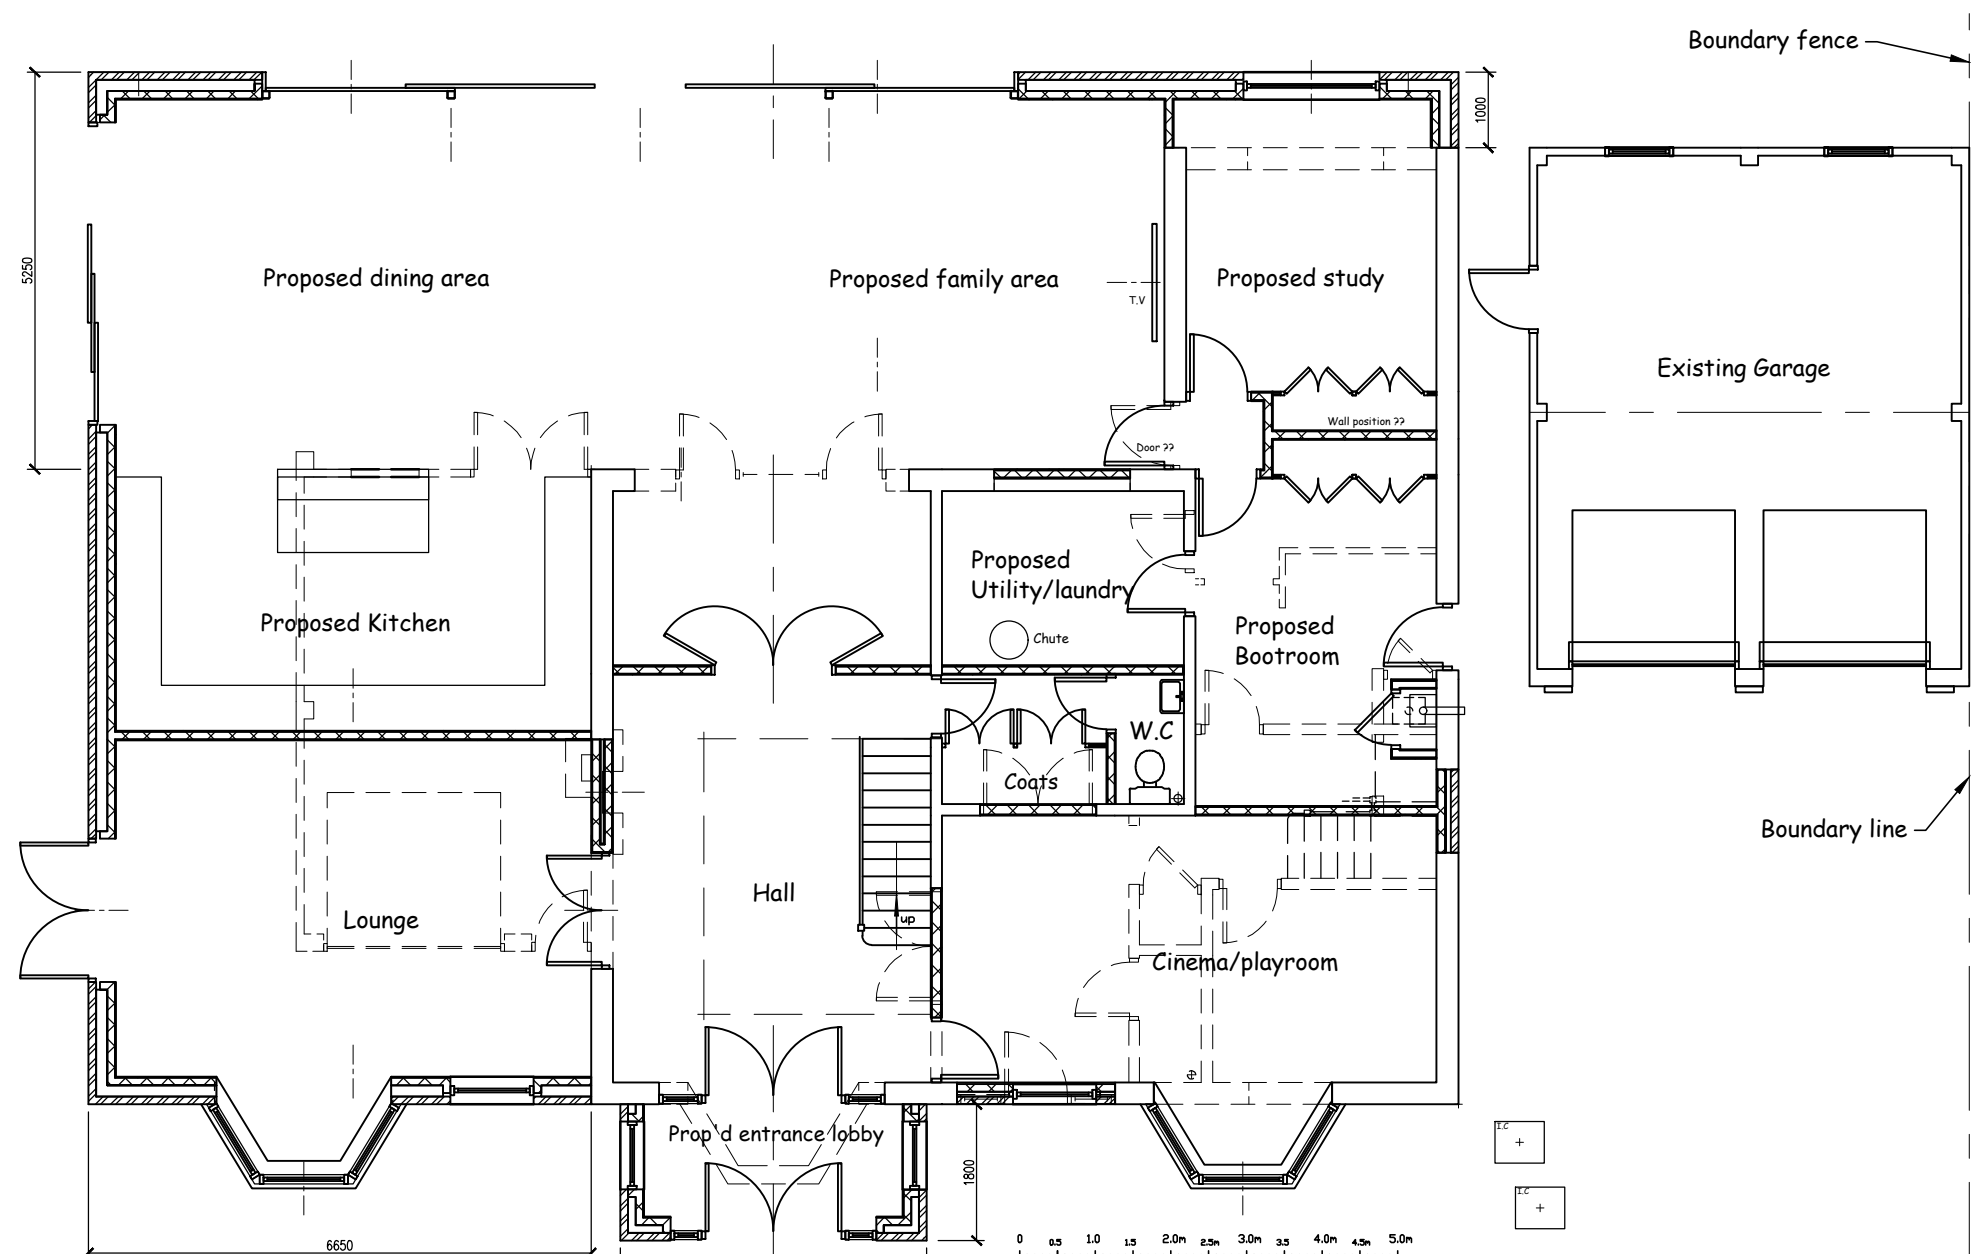

Proposed ground floor plan (1:100)

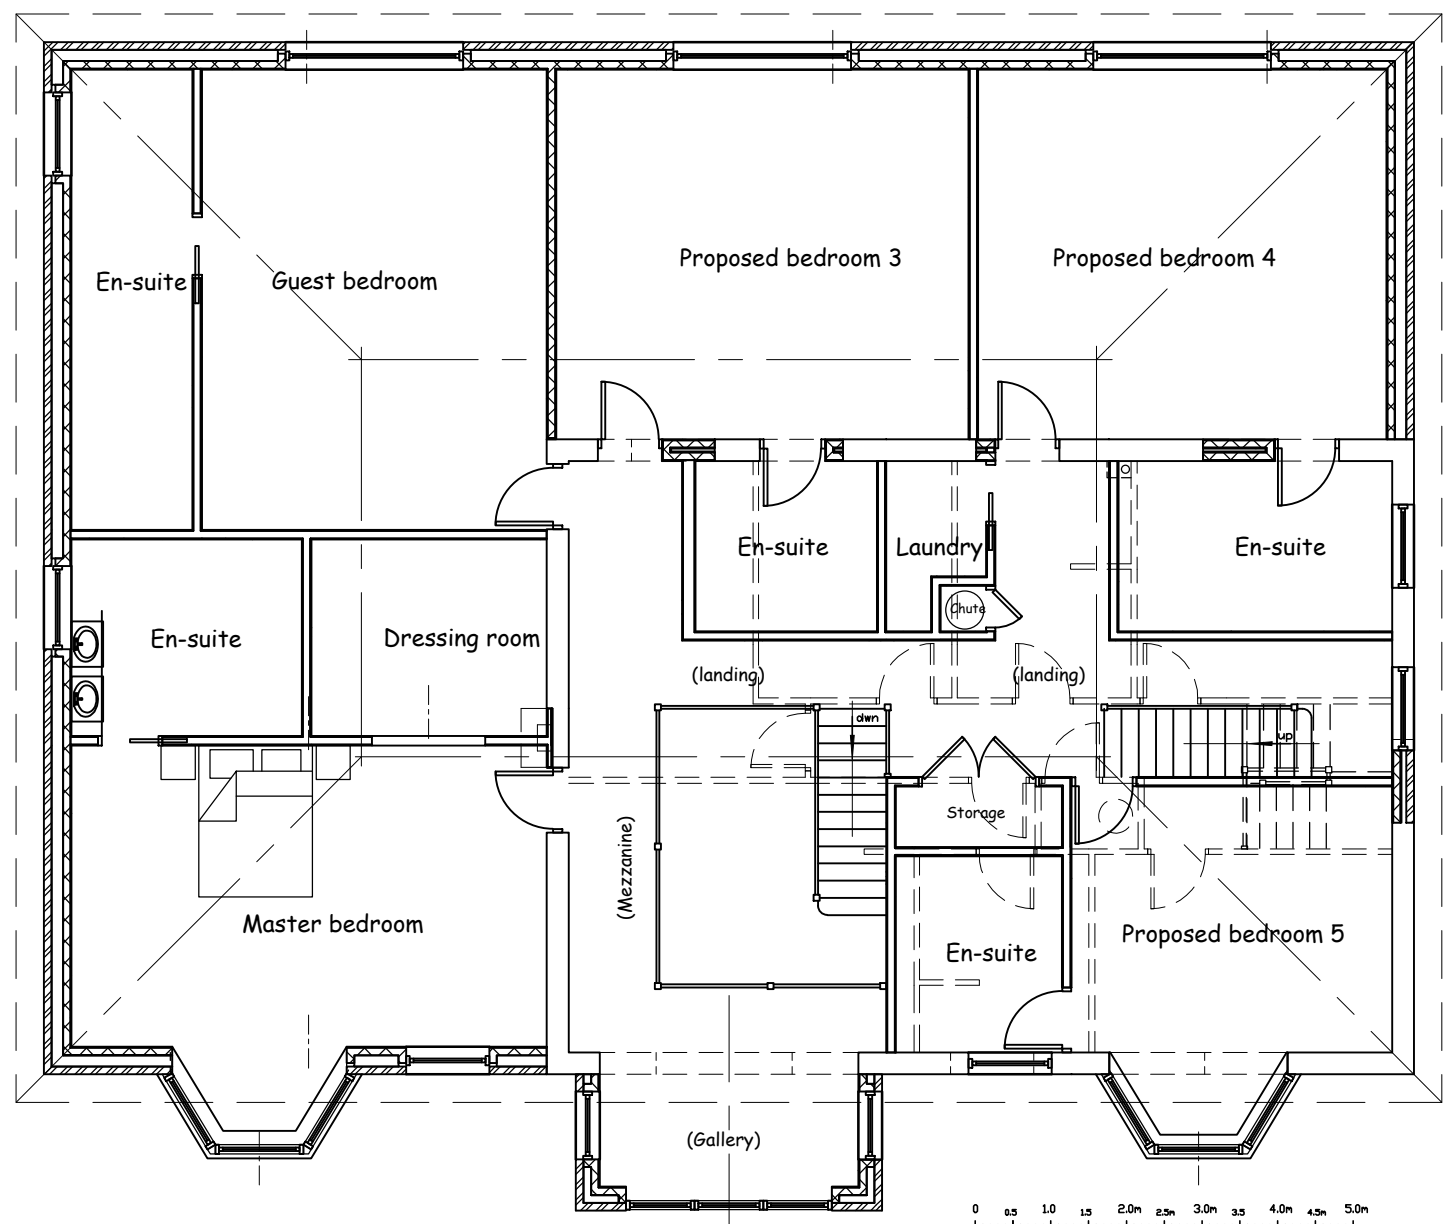

Proposed first floor plan (1:100)

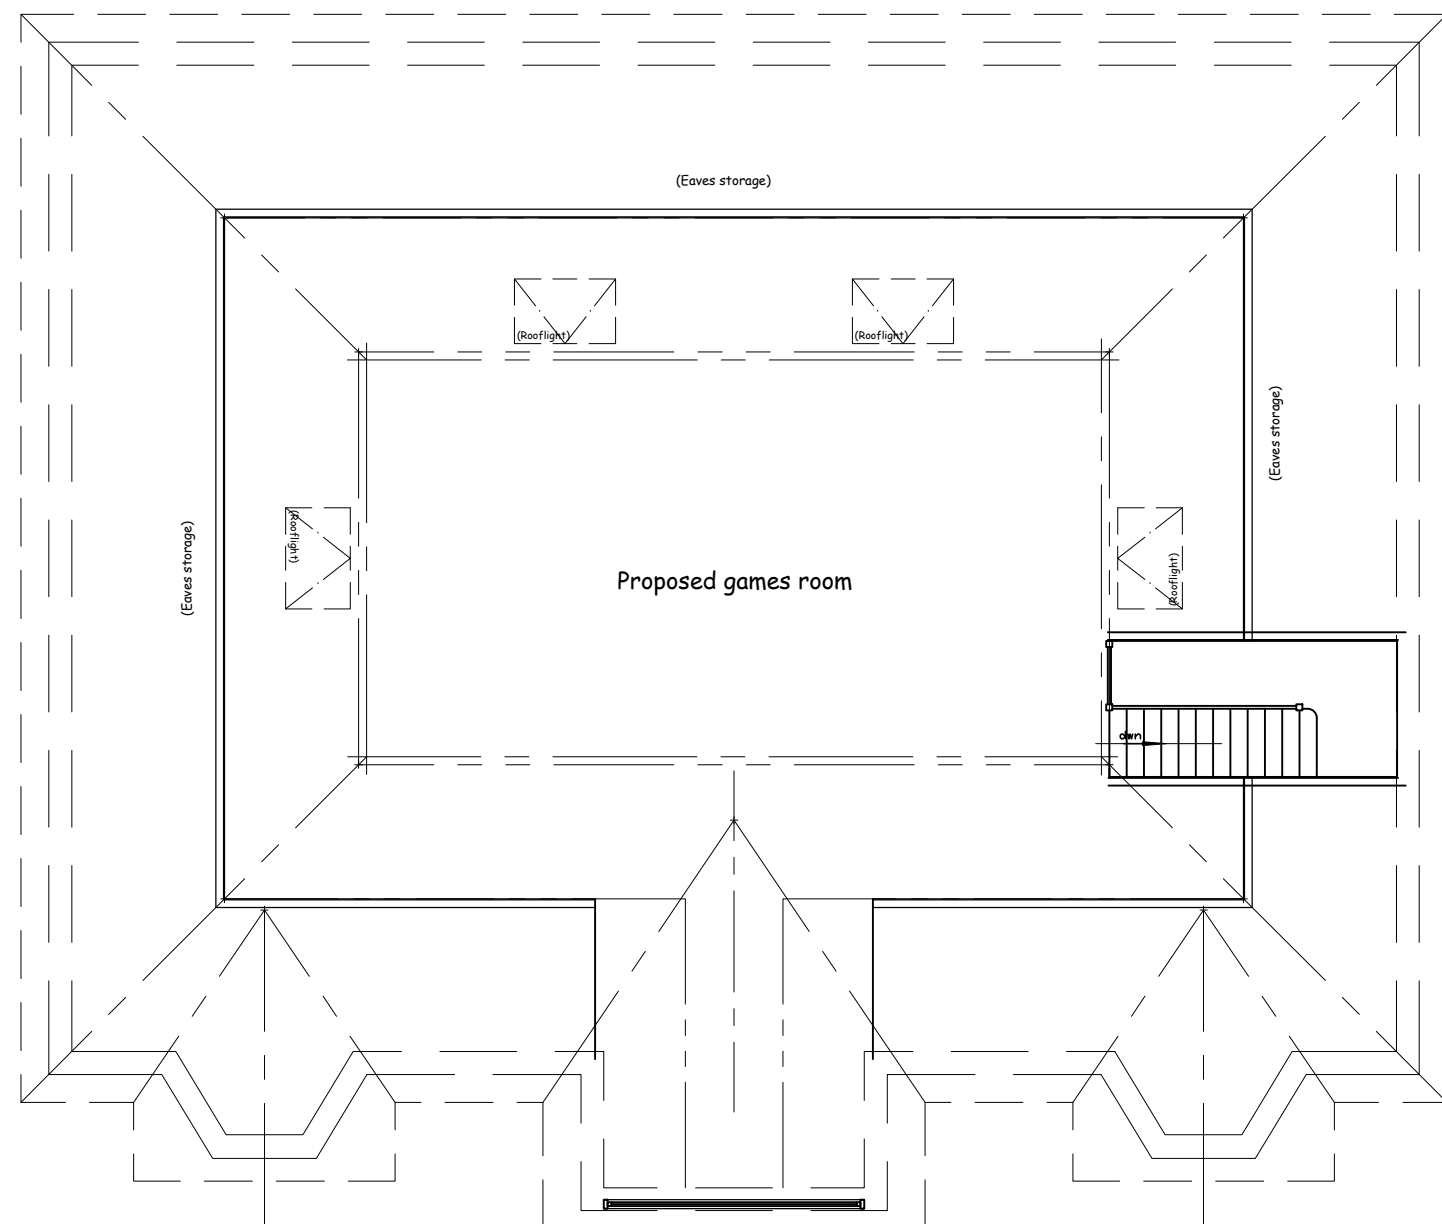

Proposed second floor plan (1:100)

Client: Mr & Mrs M Tucker 28 Dark Lane Wargrave RG10 8JU		-- PROPOSED --	
Title: Proposed two storey side and rear extensions following removal of existing garage and single storey rear extension, two storey front extension and alterations to roof to accommodate loft conversion. (Sheet 1 of 2)			
Scale:	1:50 & 1:100 (@ A1)	Date:	March 2025
Drawn:	R Williams	Drw. No.	MT0938-01-25 Issue A
Williams Design & Development Ltd			