


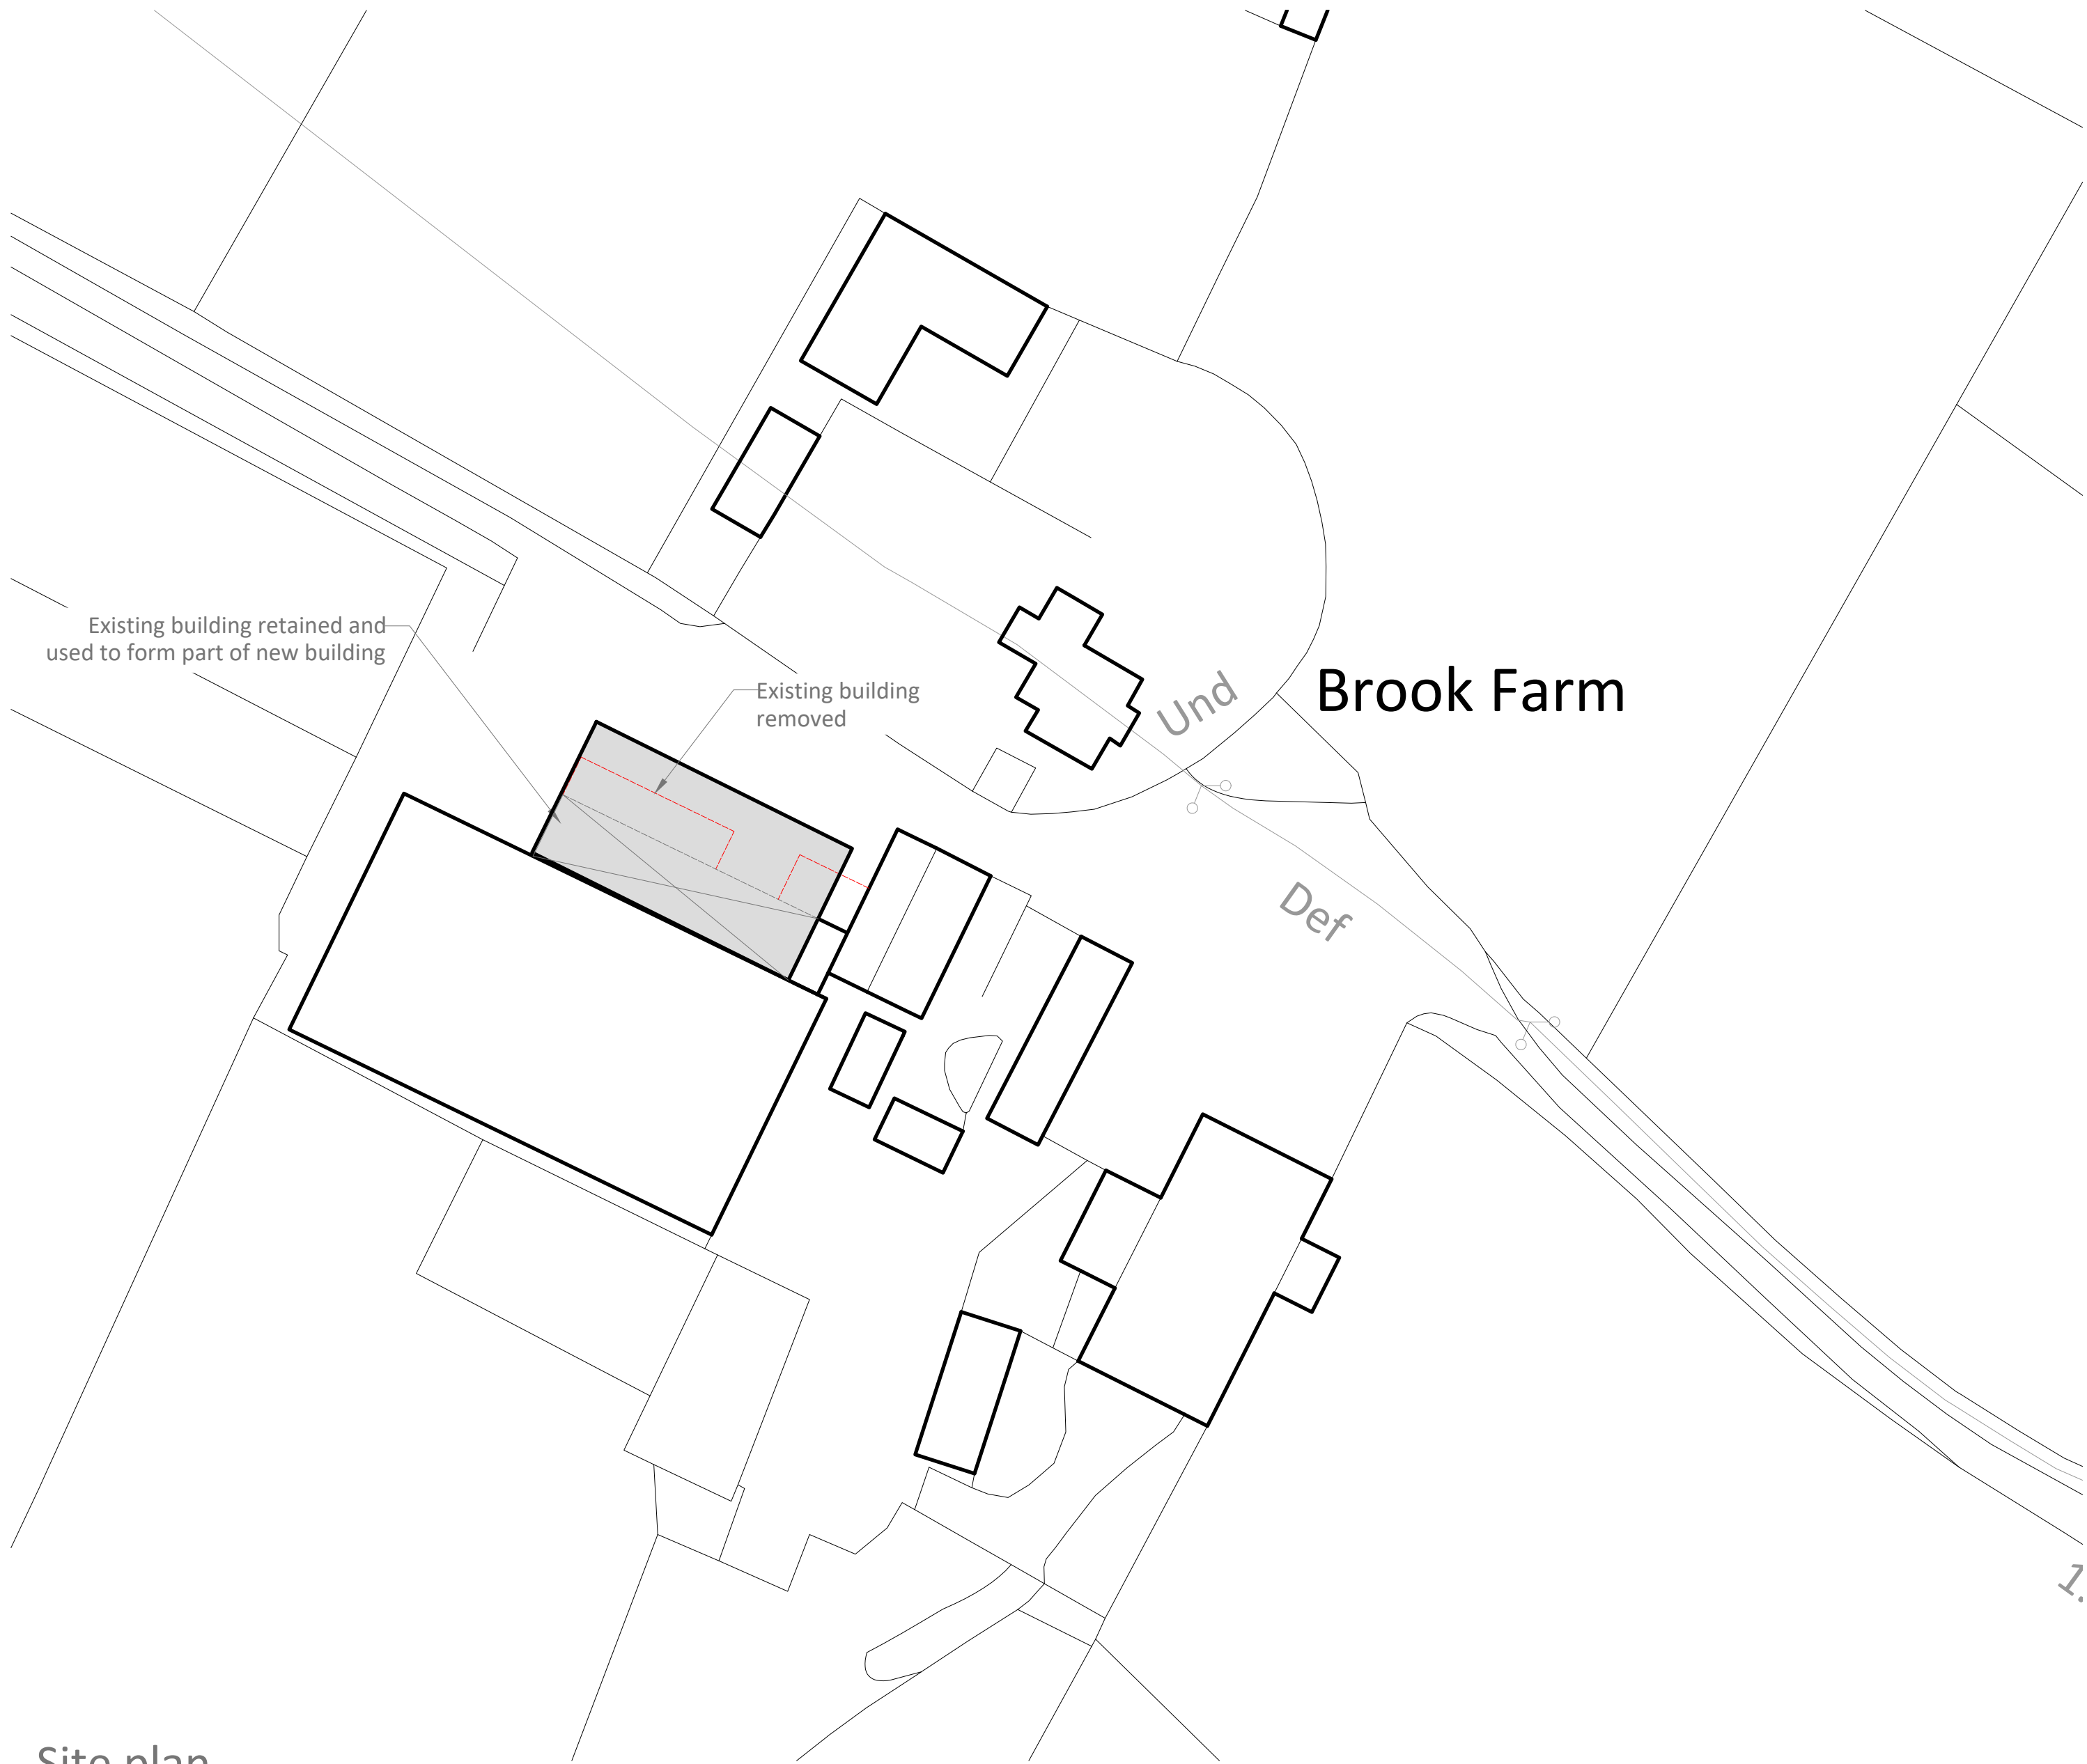


Site plan
Scale 1:500



Ordnance Survey (c) Crown Copyright 2023. All rights reserved. Licence number 100022432

Location plan
Scale 1:2500

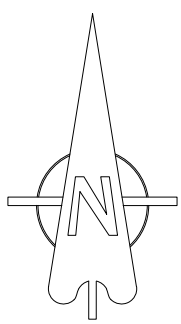

Creation Date

March 2023

Revisions

Rev	Date	Description	By
A	18.04.23	Amendments to proposed building	JF
B	27.01.2026	Revised scheme	HGP

NOTES:

1. This drawing remains the copyright of BCM

2. All dimensions and levels are to be checked on site prior to works commencing.

3. Do not scale from this drawing: Use figured dimensions only.

4. Any discrepancies found are to be reported to the Project Manager immediately.

5. This drawing is to be read in conjunction with sub-consultants and specialists drawings.

6. CAD File name: New Building A - Revised Scheme.dwg

7. If BCM logo is not in colour this is not an original drawing

Key

Site Boundary Line

Ownership Boundary Line

2550

1:500

Meters

125250

1:2500

Meters

PLANNING

Client	Miss D Jenkins		
Project Name	New Farm building at Brook Farm		
Drawing Title	Site and location plan		
Drawn By	JF		
Scale	1:2500 and 1:500	Sheet Size	A1
Drawing No.	10893 .01	Revision	B

BCM
The Old Dairy
Winchester Hill
Sutton Scotney
Near Winchester
Hampshire
SO21 3NZ

t 01962 763 900
www.bcm.co.uk

BCM