
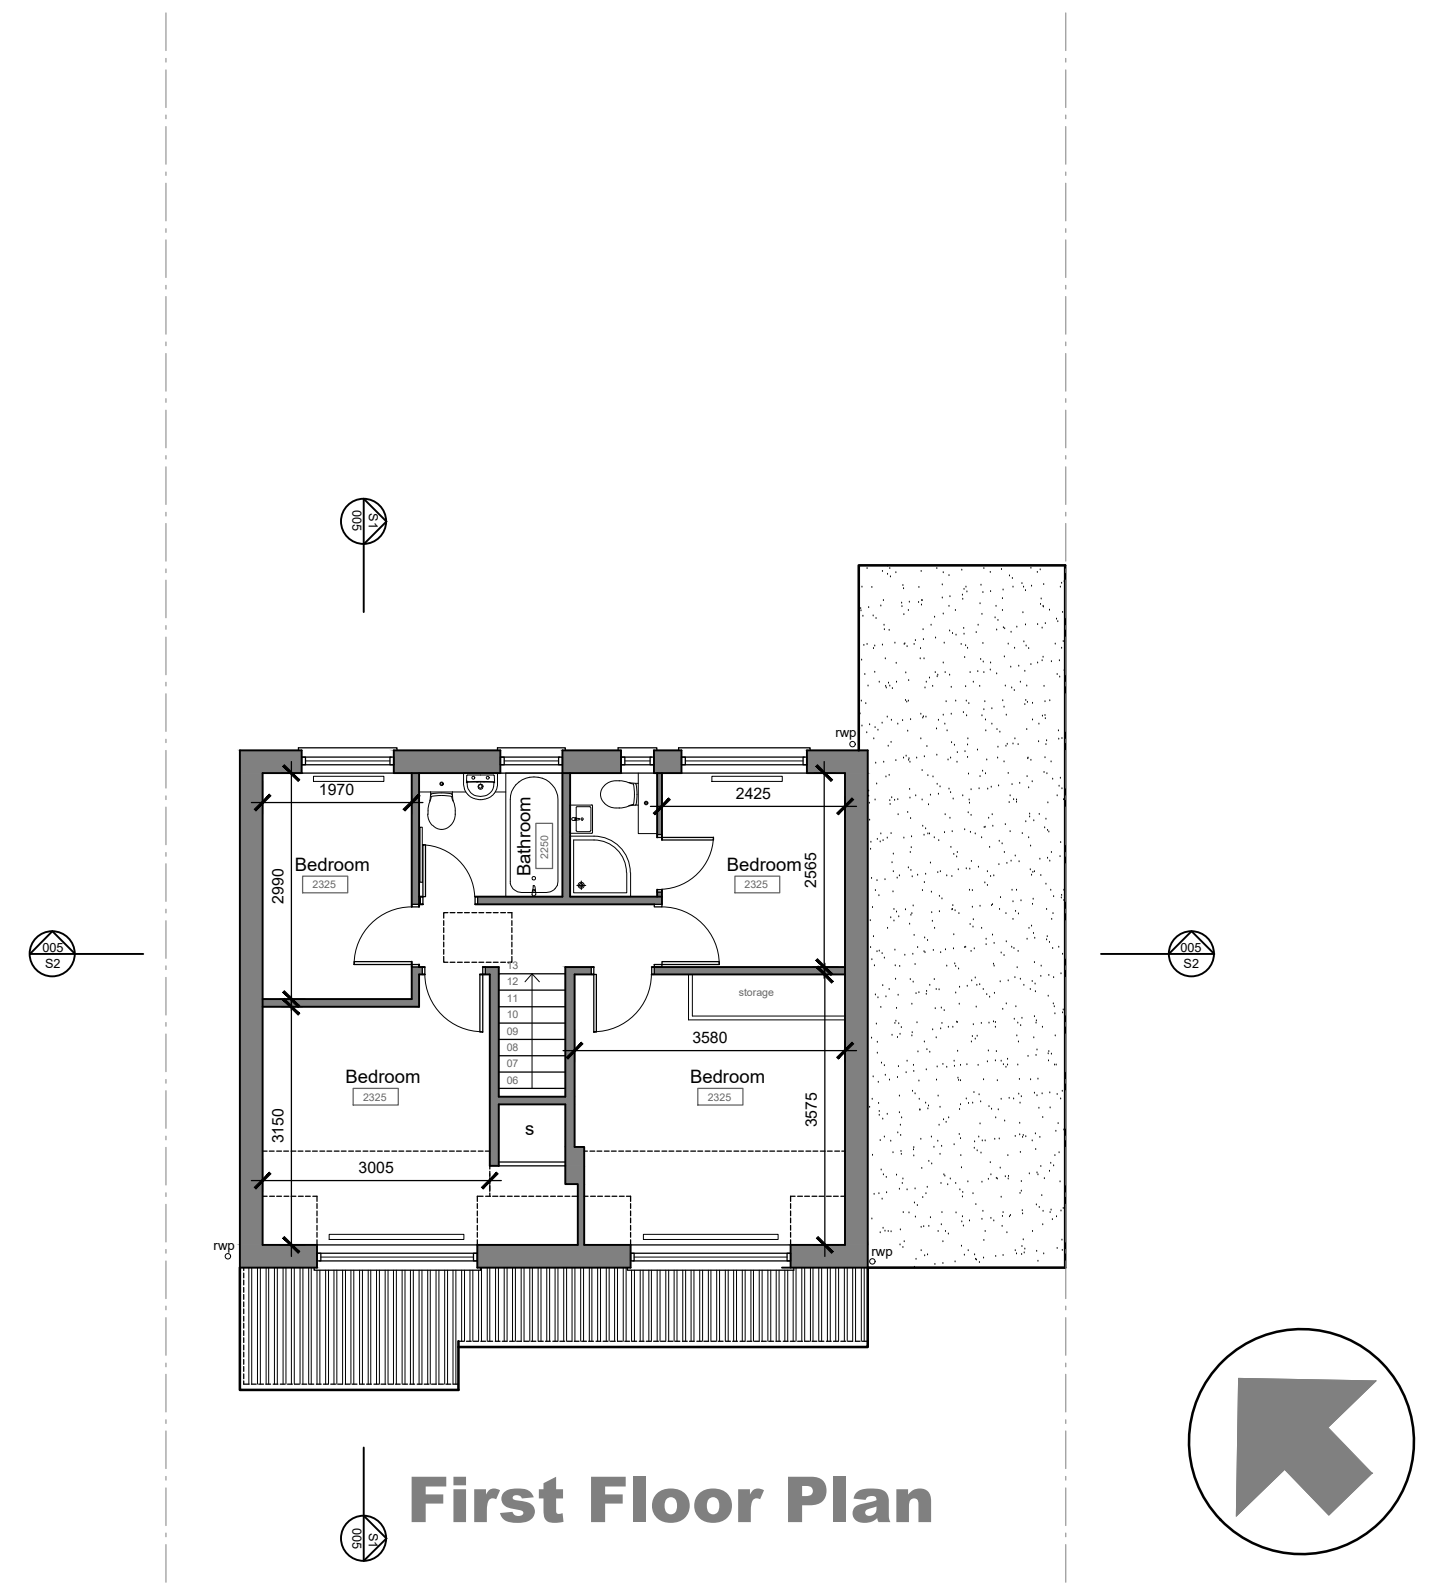


IAN HUNT ASSOCIATES

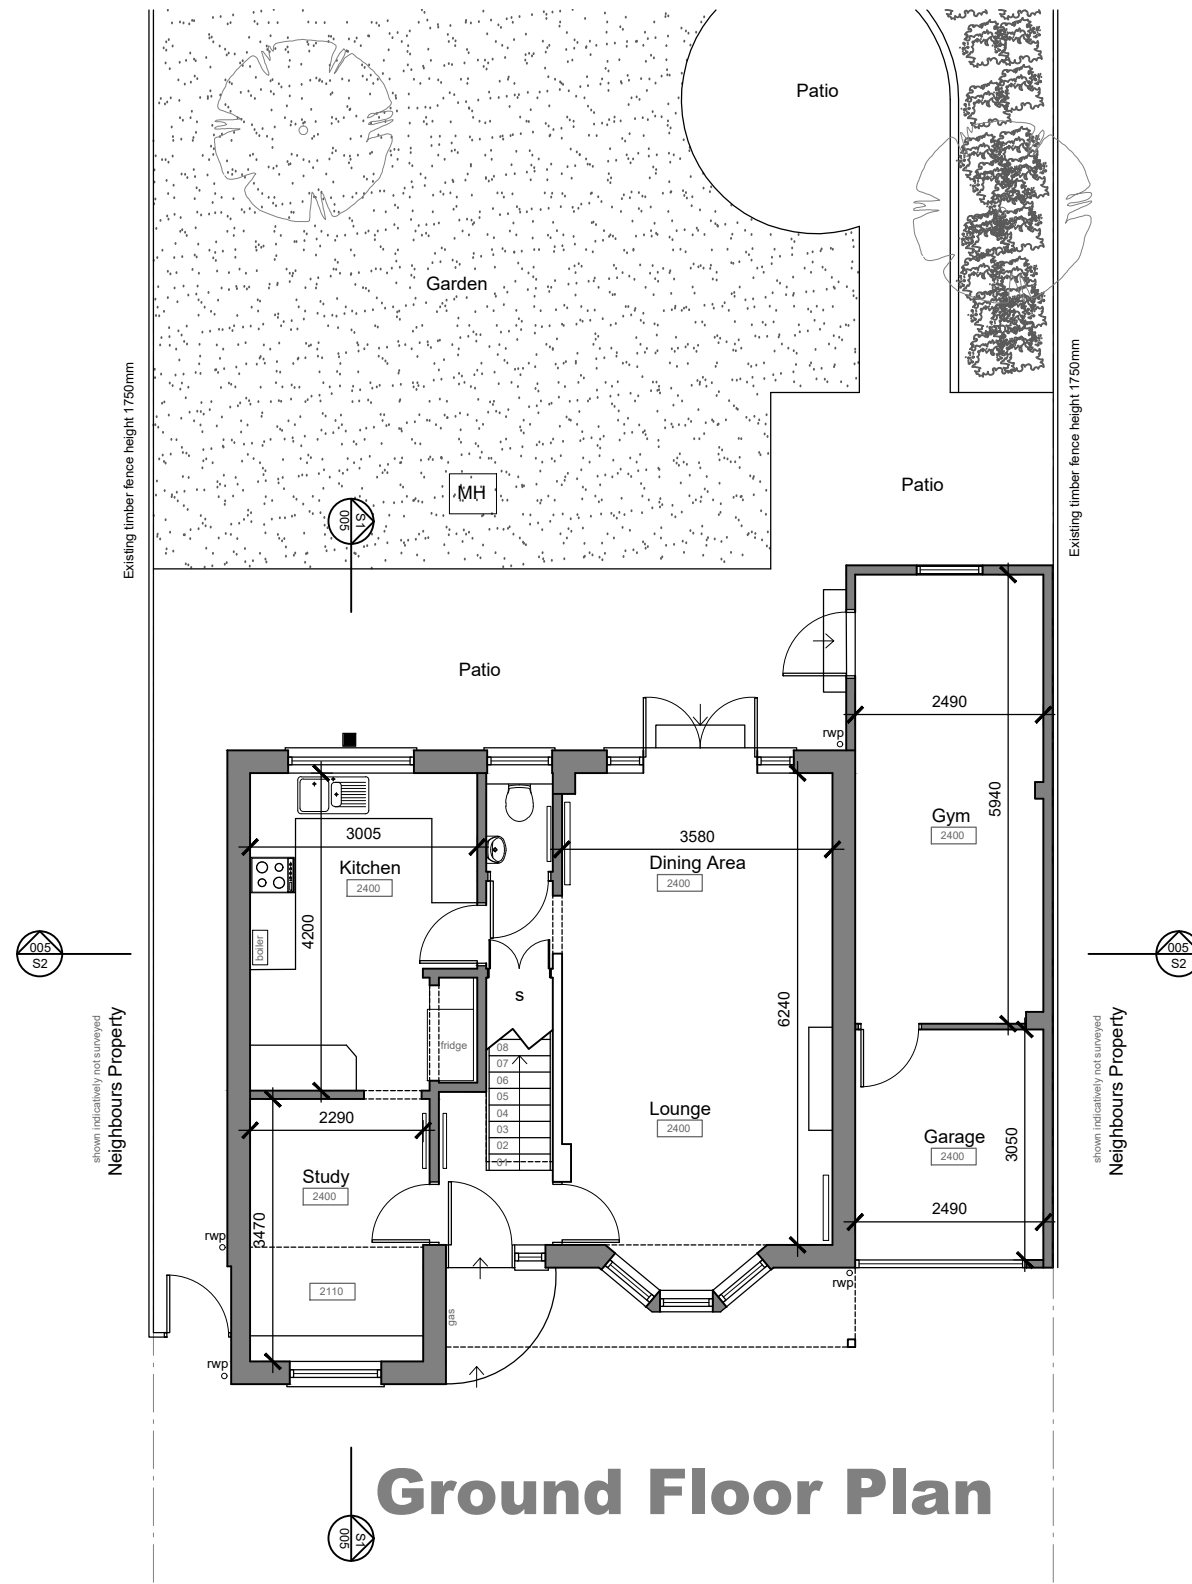

Oakwood House
 14 High Tree Drive Earley
 Reading Berkshire RG6 1EU
 0118 935 3655
 info@ihaltd.co.uk

Project Proposed Extensions and Alterations at:1 Beckford Close, Wokingham RG41 1HN
Client Jonathan and Emily Tse

Title Existing Ground & First Floor Plans
Revision

METRES
0 5 10

1:100 SCALE

A3

Drawn NA	Scale 1:100	Date March 2025
Drawing No 1604.02		Rev

All dimensions to be checked on site prior to the commencement of any construction. This drawing may not be reproduced in any part or form without the written consent of Ian Hunt Associates Ltd.

ALL COPYRIGHTS RESERVED