



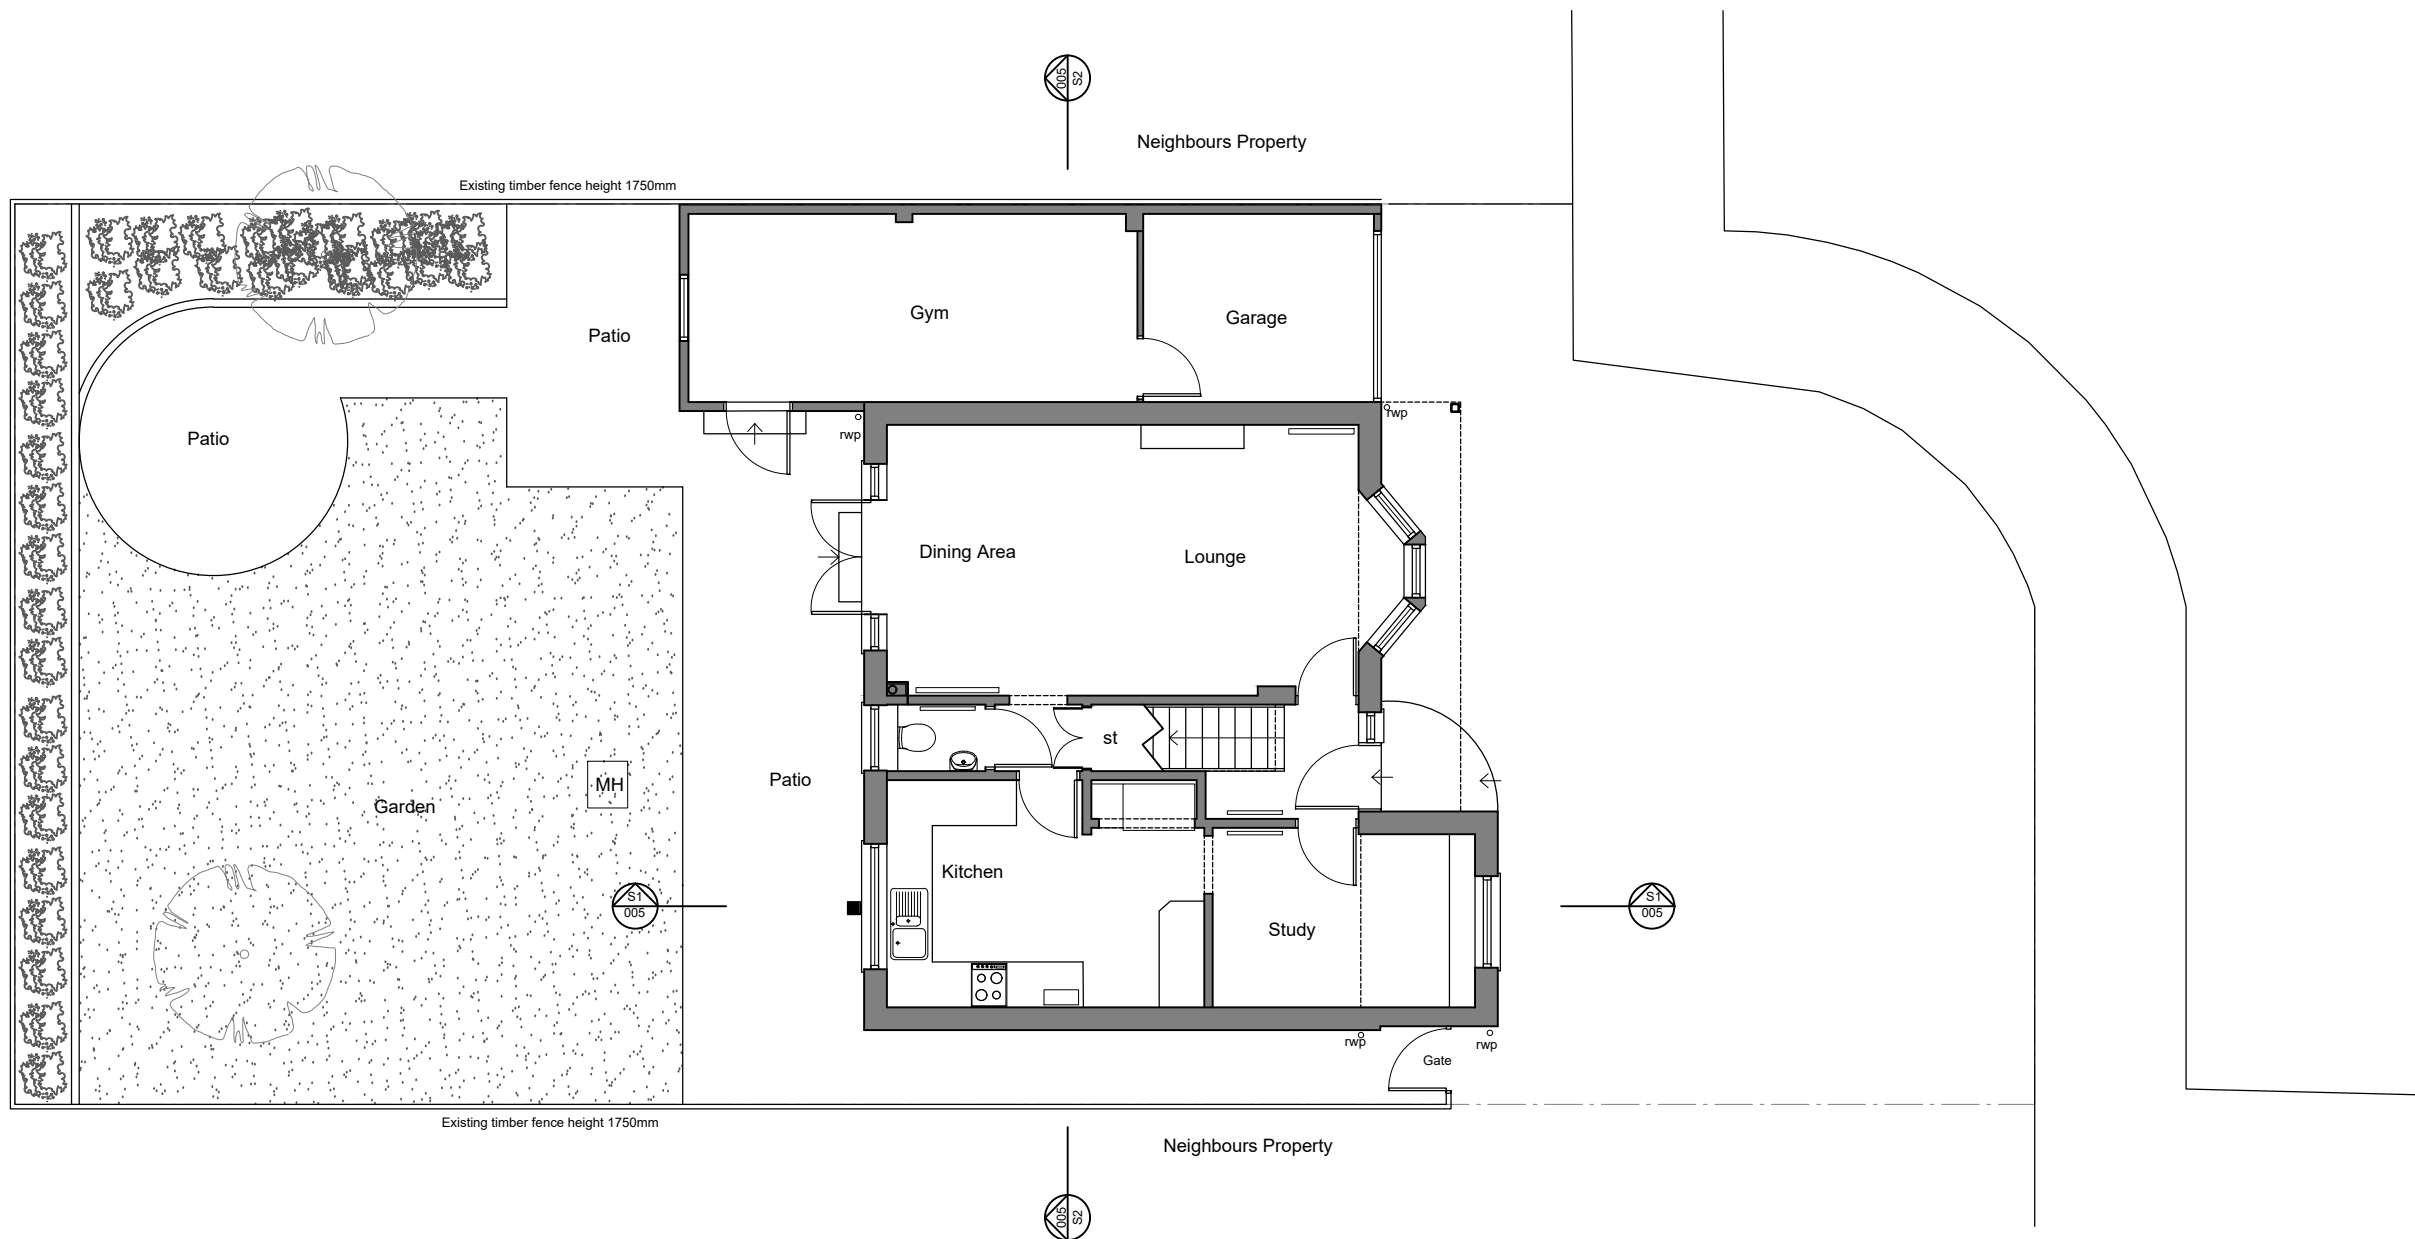

Existing Site Plan 1:100

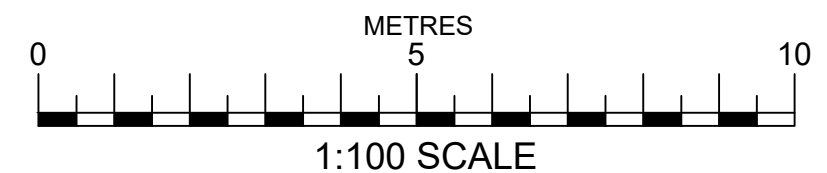

IAN HUNT ASSOCIATES



Oakwood House
14 High Tree Drive Earley
Reading Berkshire RG6 1EU
0118 935 3655
info@ihaltld.co.uk

Project
Proposed Extensions and
Alterations at:1 Beckford Close,
Wokingham RG41 1HN

Client
Jonathan and Emily Tse

Title
Existing Site Plan

Revision

Drawn
NA

Scale
1:100

Date
Mar 2025

Drawing No

1604.06

Rev

All dimensions to be checked on site prior
to the commencement of any construction.
This drawing may not be reproduced in
any part or form without the written
consent of Ian Hunt Associates Ltd.

ALL COPYRIGHTS RESERVED

A3