



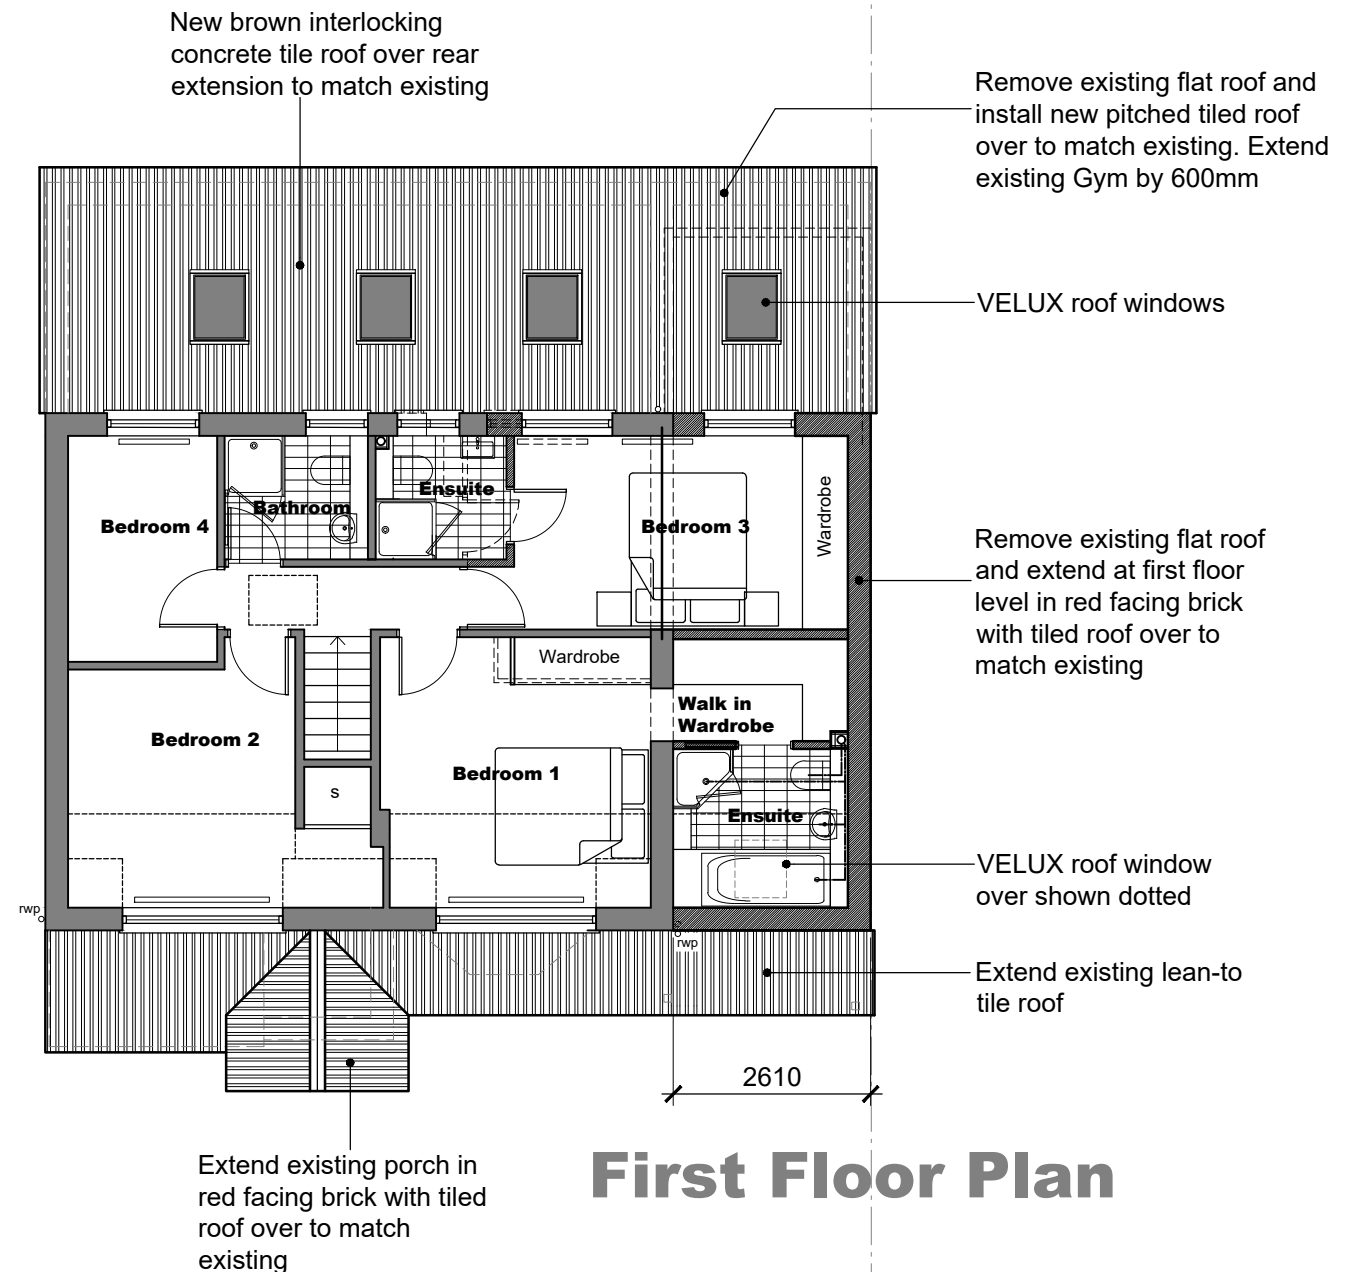

IAN HUNT ASSOCIATES

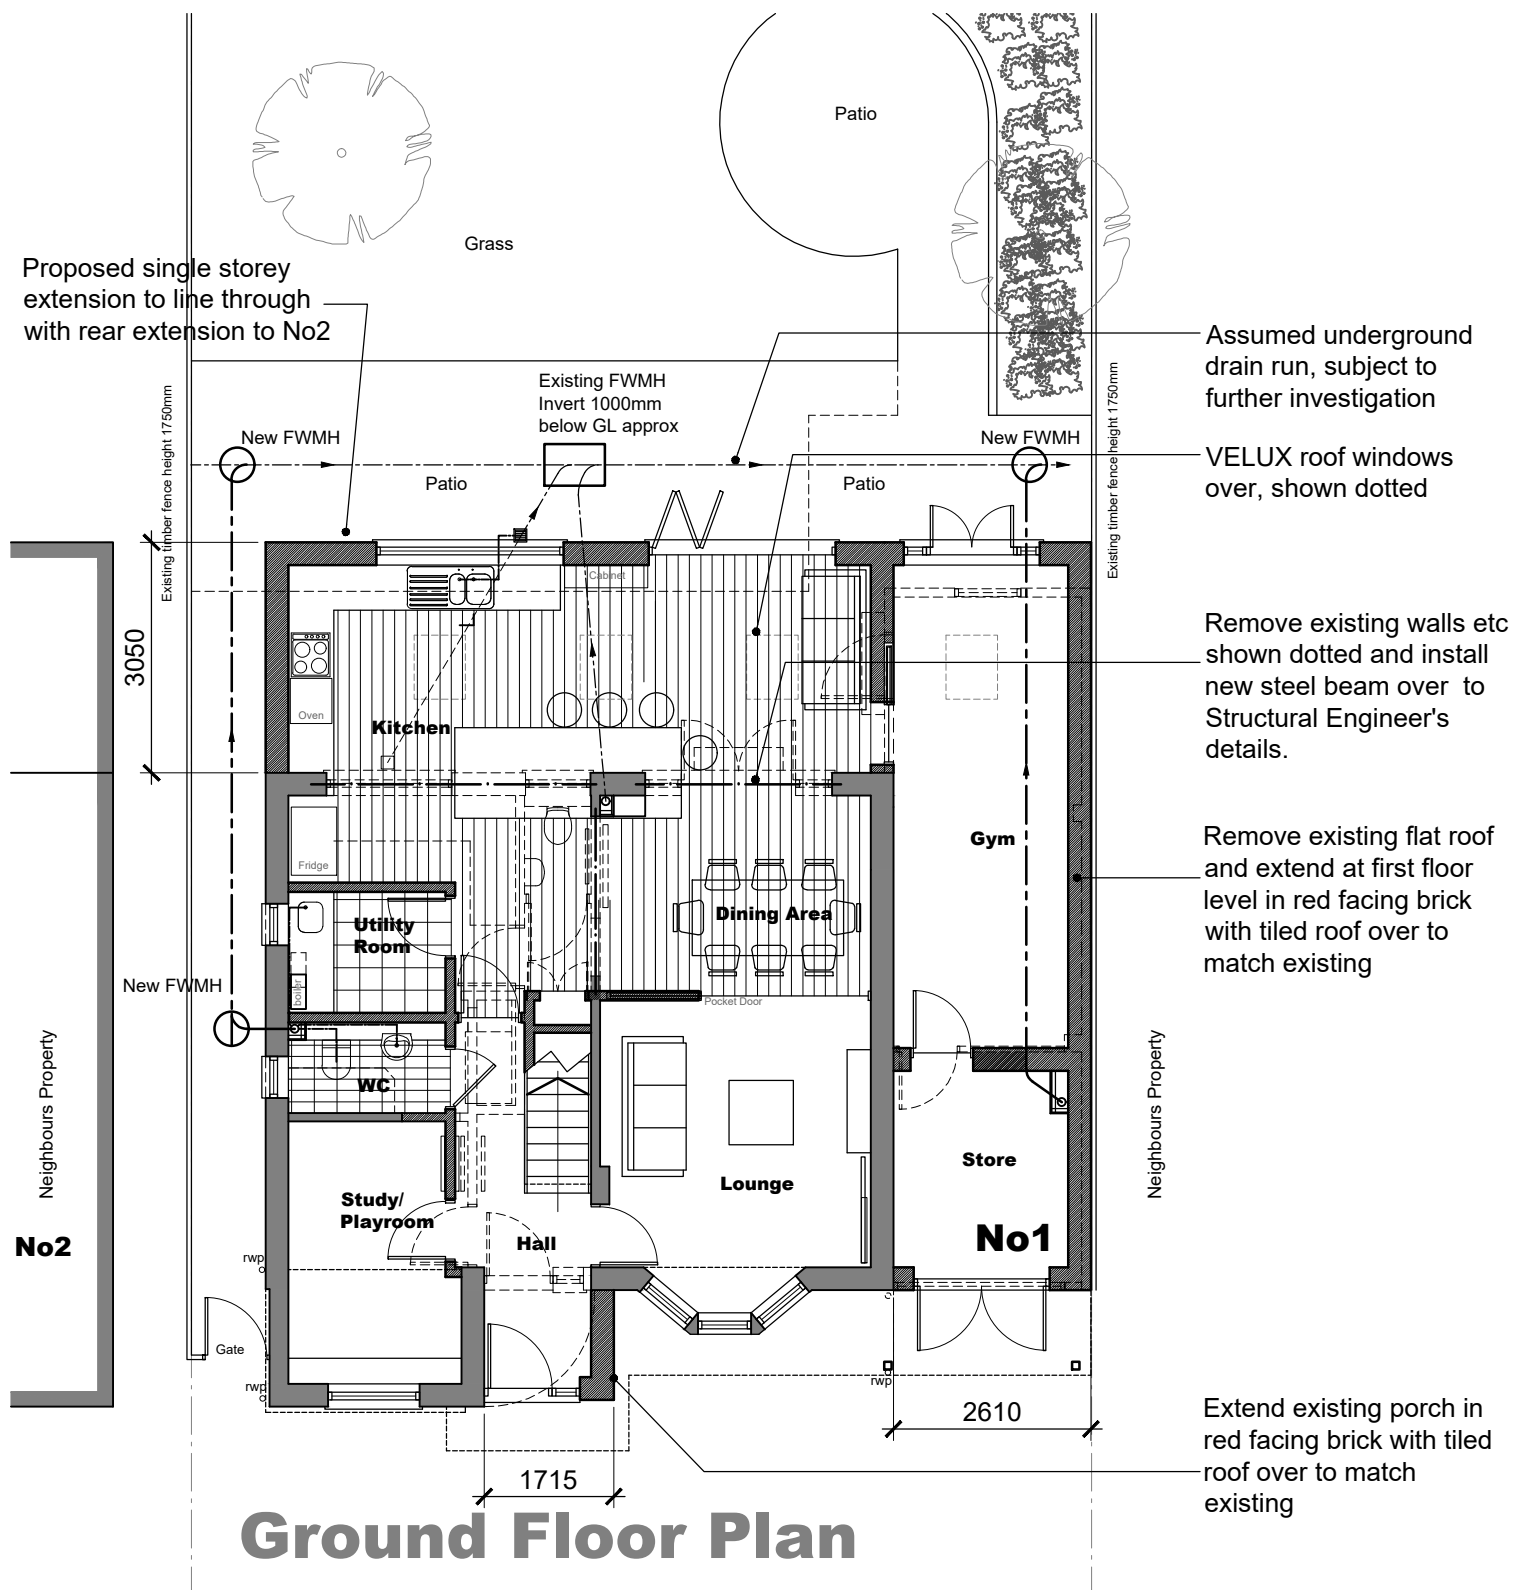

Oakwood House  
14 High Tree Drive Earley  
Reading Berkshire RG6 1EU  
0118 935 3655  
info@ihalt.co.uk

**Project**  
Proposed Extensions and  
Alterations at:1 Beckford Close,  
Wokingham RG41 1HN

**Client**  
Jonathan and Emily Tse

**Title**  
Proposed Ground & First Floor Plans

**Revision**

**Drawn**  
IRH

**Scale**  
1:100


**Date**  
April 2025

**Drawing No**  
**1604.07**

**Rev**

All dimensions to be checked on site prior to the commencement of any construction. This drawing may not be reproduced in any part or form without the written consent of Ian Hunt Associates Ltd.

ALL COPYRIGHTS RESERVED

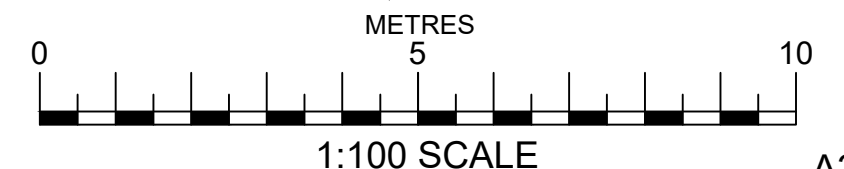

A3